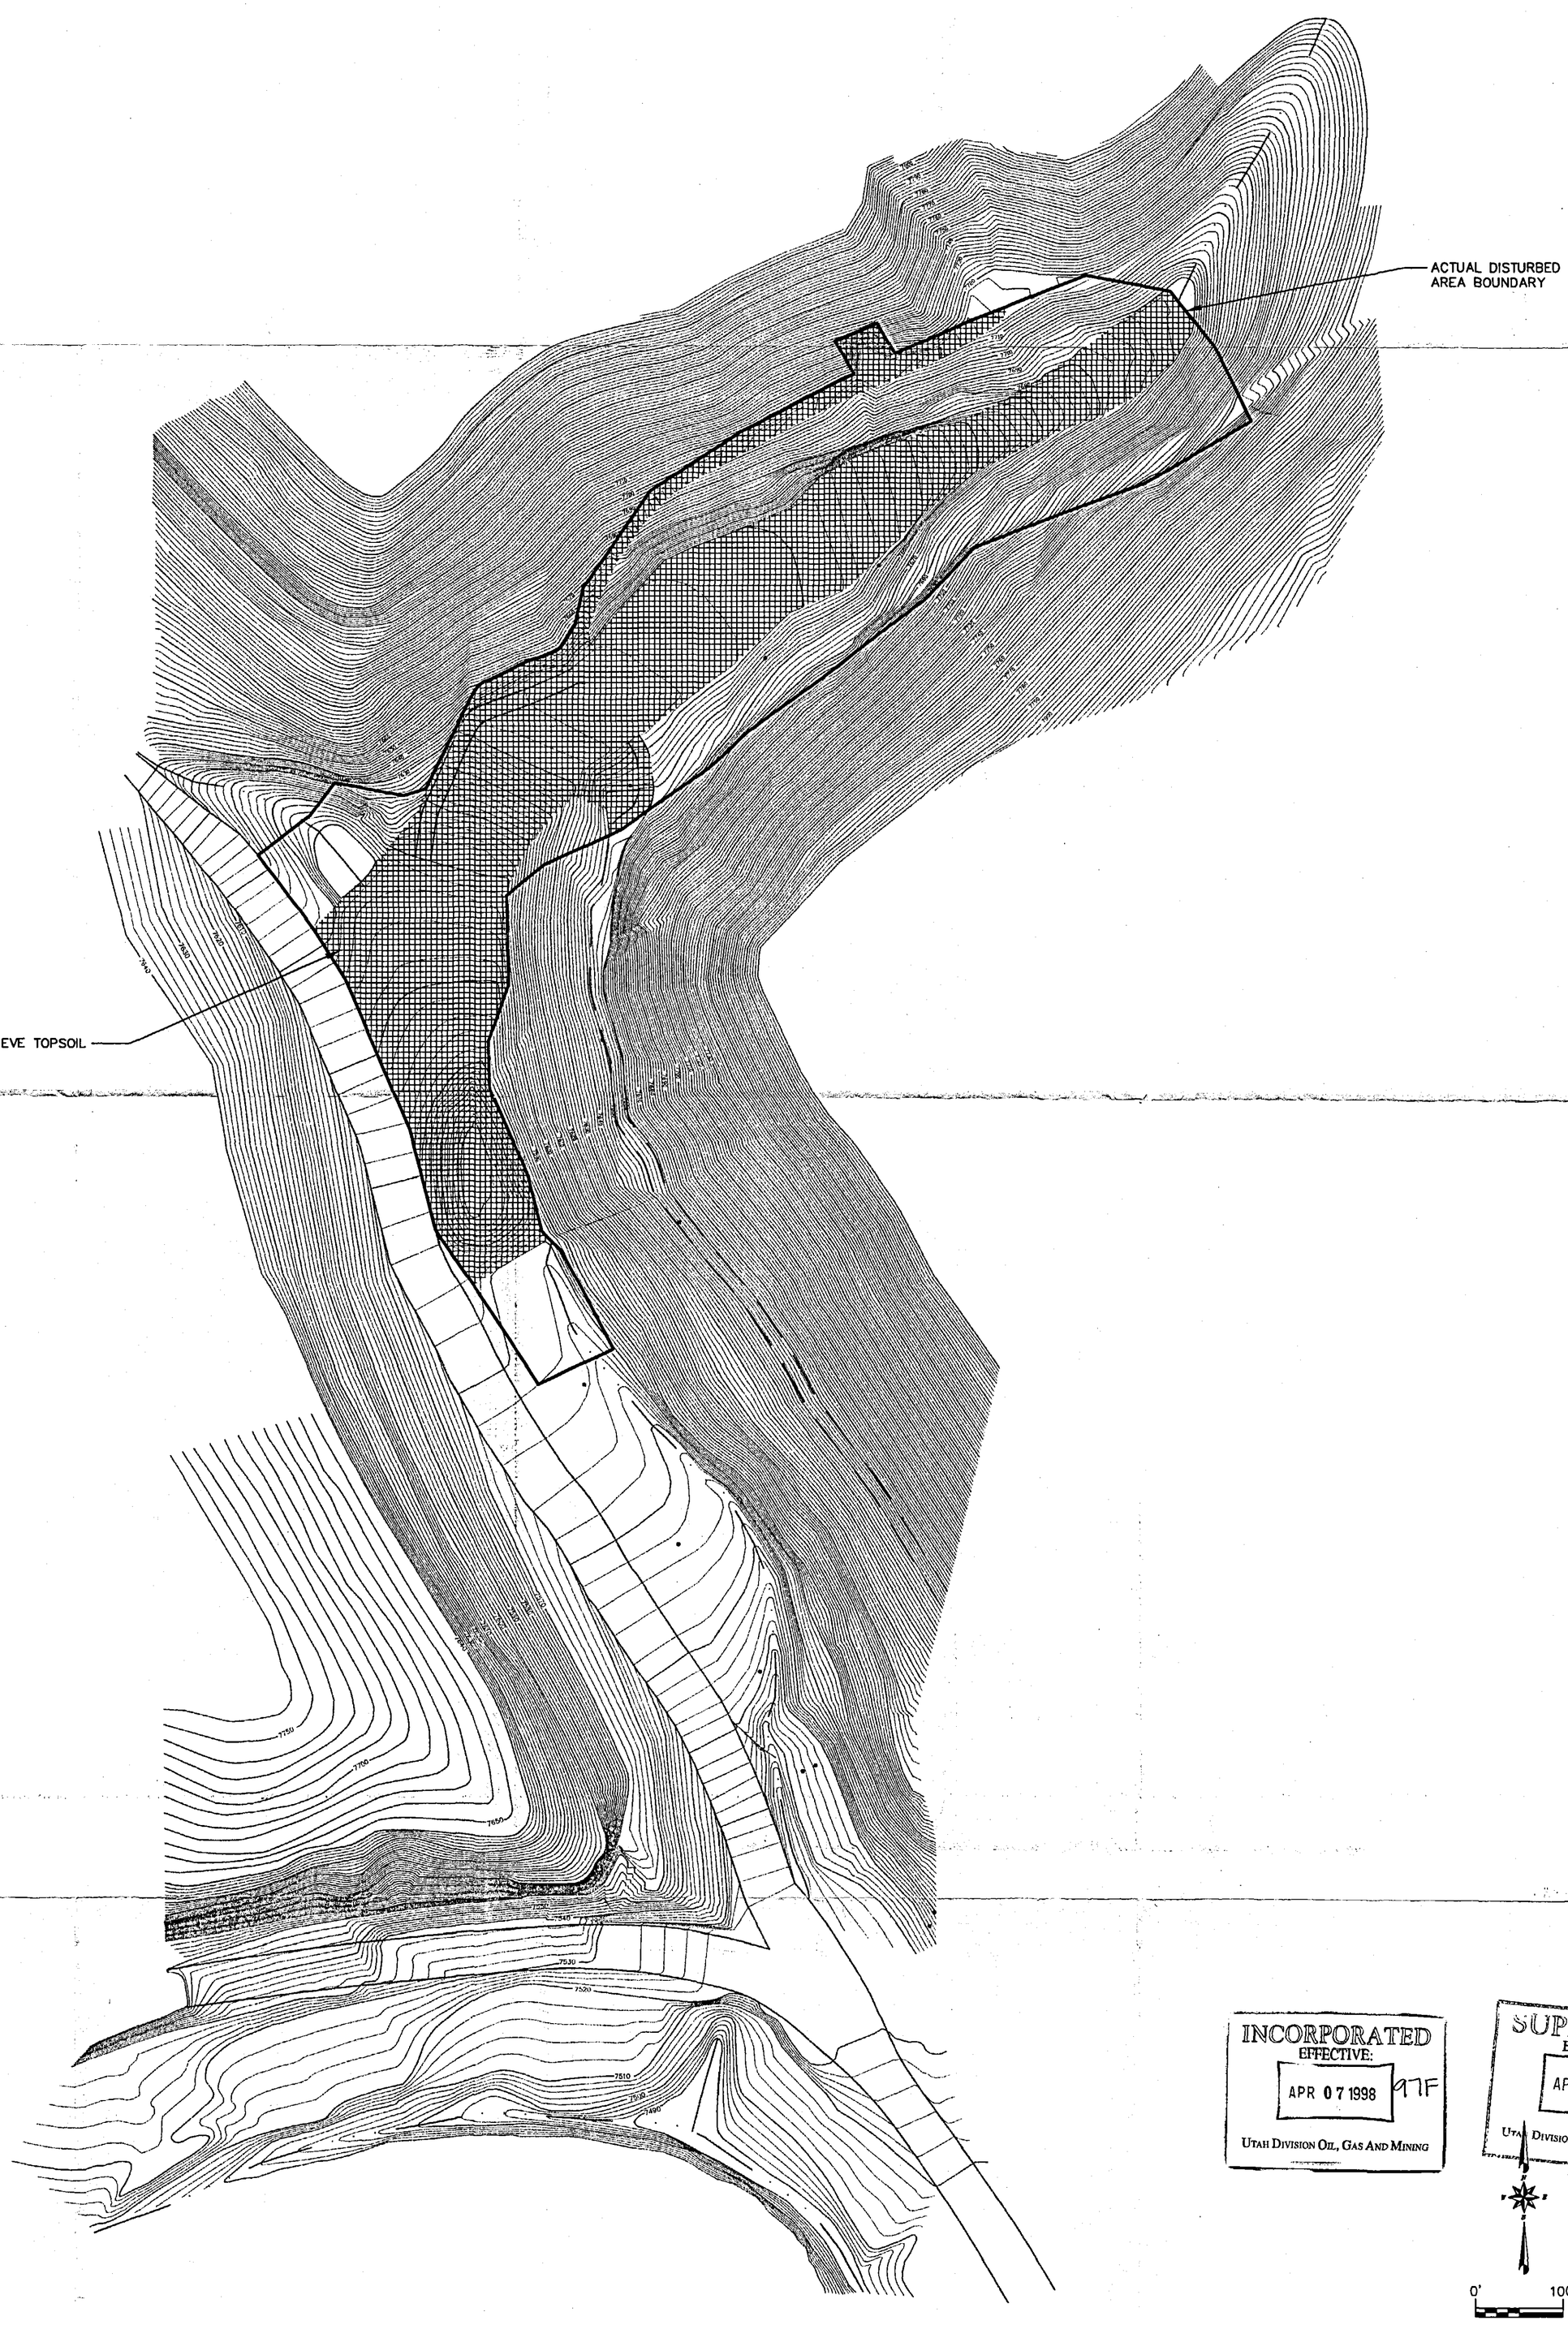

INCORPORATED
EFFECTIVE:
APR 07 1998 97F
UTAH DIVISION OIL, GAS AND MINING

SUPERSEDED
EFFECTIVE:
APR 07 1998
UTAH DIVISION OIL, GAS AND MINING

0' 100'
APPROXIMATE SCALE

REGISTERED PROFESSIONAL ENGINEER
No. 168216
RICHARD B. WHITE
12/5/97
STATE OF UTAH

REVISION	

APPENDIX 8-1
PLATE B
RECLAMATION AREAS REQUIRING TOPSOIL
HORIZON MINE

HORIZON COAL CORPORATION
P.O. BOX 599
HELPER, UTAH 84526

DRAWN BY: SWF	CHECKED BY: RBW	DATE: 11-21-97
APPROVED BY: VSB	AUTOCAD FILE: G:\UC572\02\DWG\APP8-1B.DWG	

EarthFax Engineering, Inc.