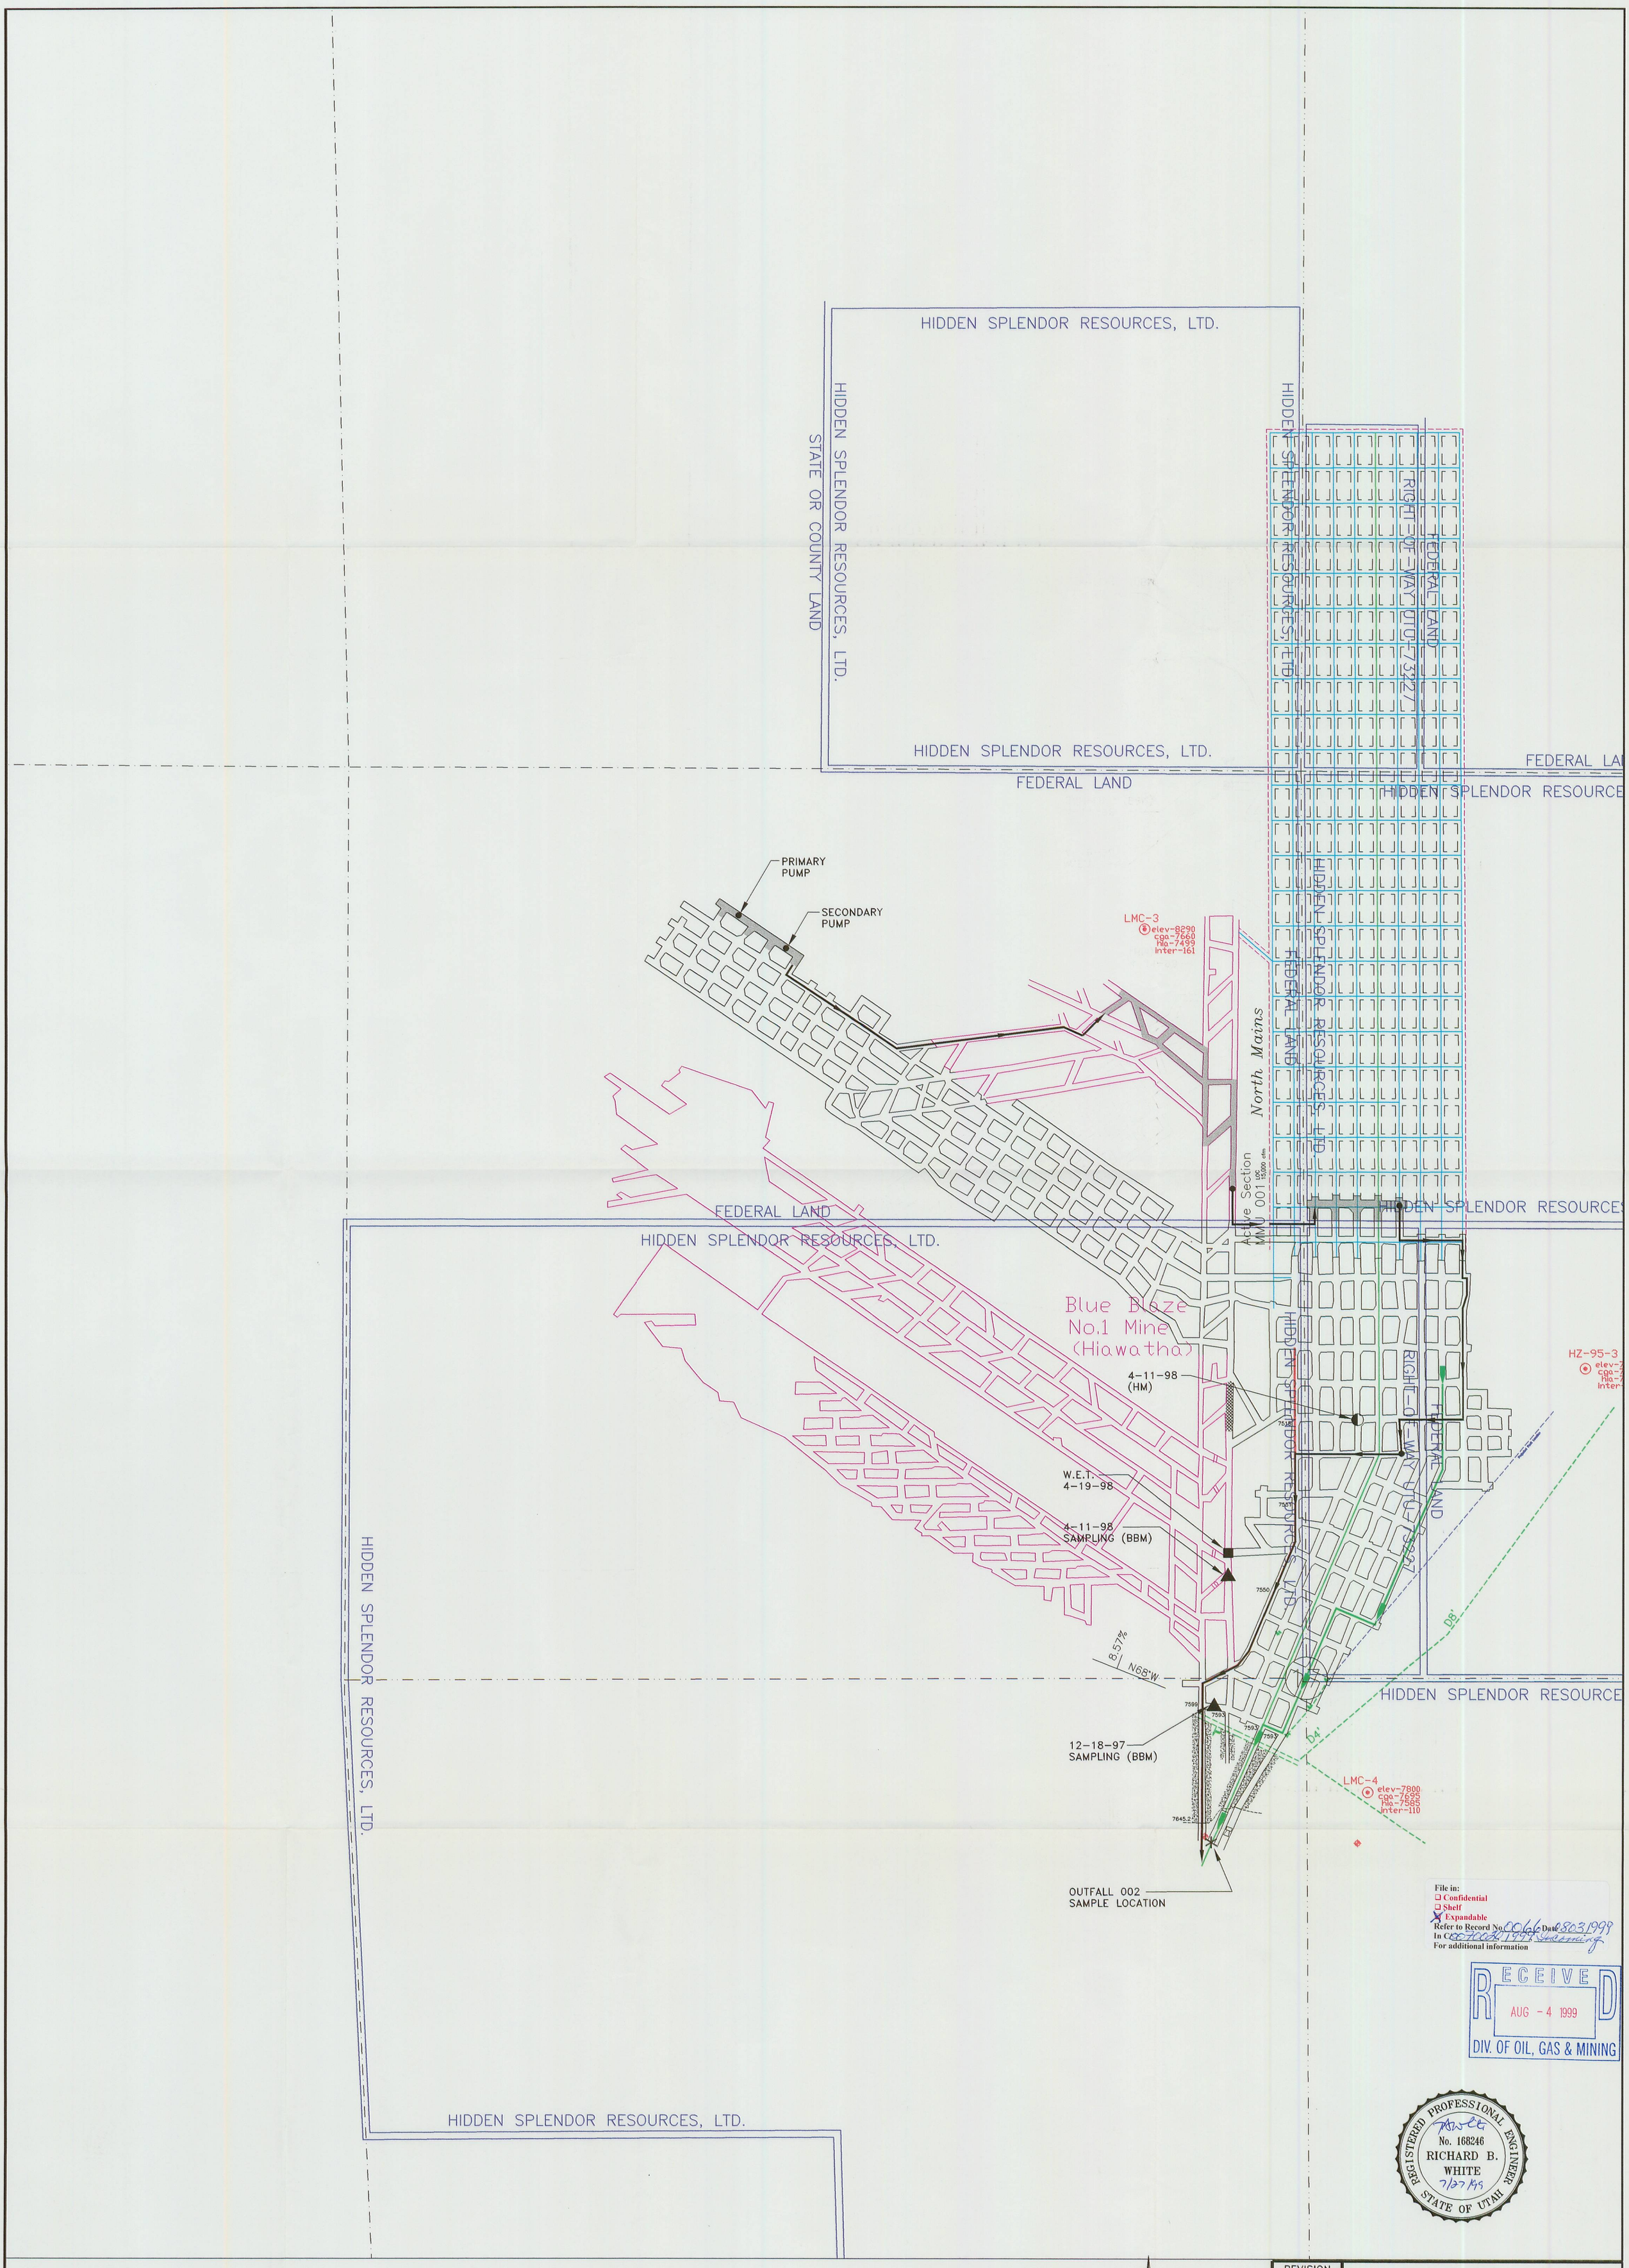

File in:
☐ Confidential
☐ Shelf
☒ Expandable
Refer to Record No. 0016 Date 08/03/1999
In C0070047 1999 Mining
For additional information

RECEIVED
AUG - 4 1999
DIV. OF OIL, GAS & MINING

REGISTERED PROFESSIONAL ENGINEER
No. 168246
RICHARD B. WHITE
7/27/99
STATE OF UTAH

REVISION

APPENDIX 7-2 ATTACHMENT A PLATE B

MINE WATER SUMP AND PUMPING SYSTEM

HORIZON MINE

HORIZON MINING, LLC
P.O. BOX 599
HELPER, UTAH 84526

DRAWN BY: SWF	CHECKED BY: VSB	DATE: 6-14-99
APPROVED BY: RBW	AUTOCAD FILE: G:\UC572\1999\WORKING\WATER\APP7-2AB.DWG 6-17-99	

EarthFax Engineering, Inc.