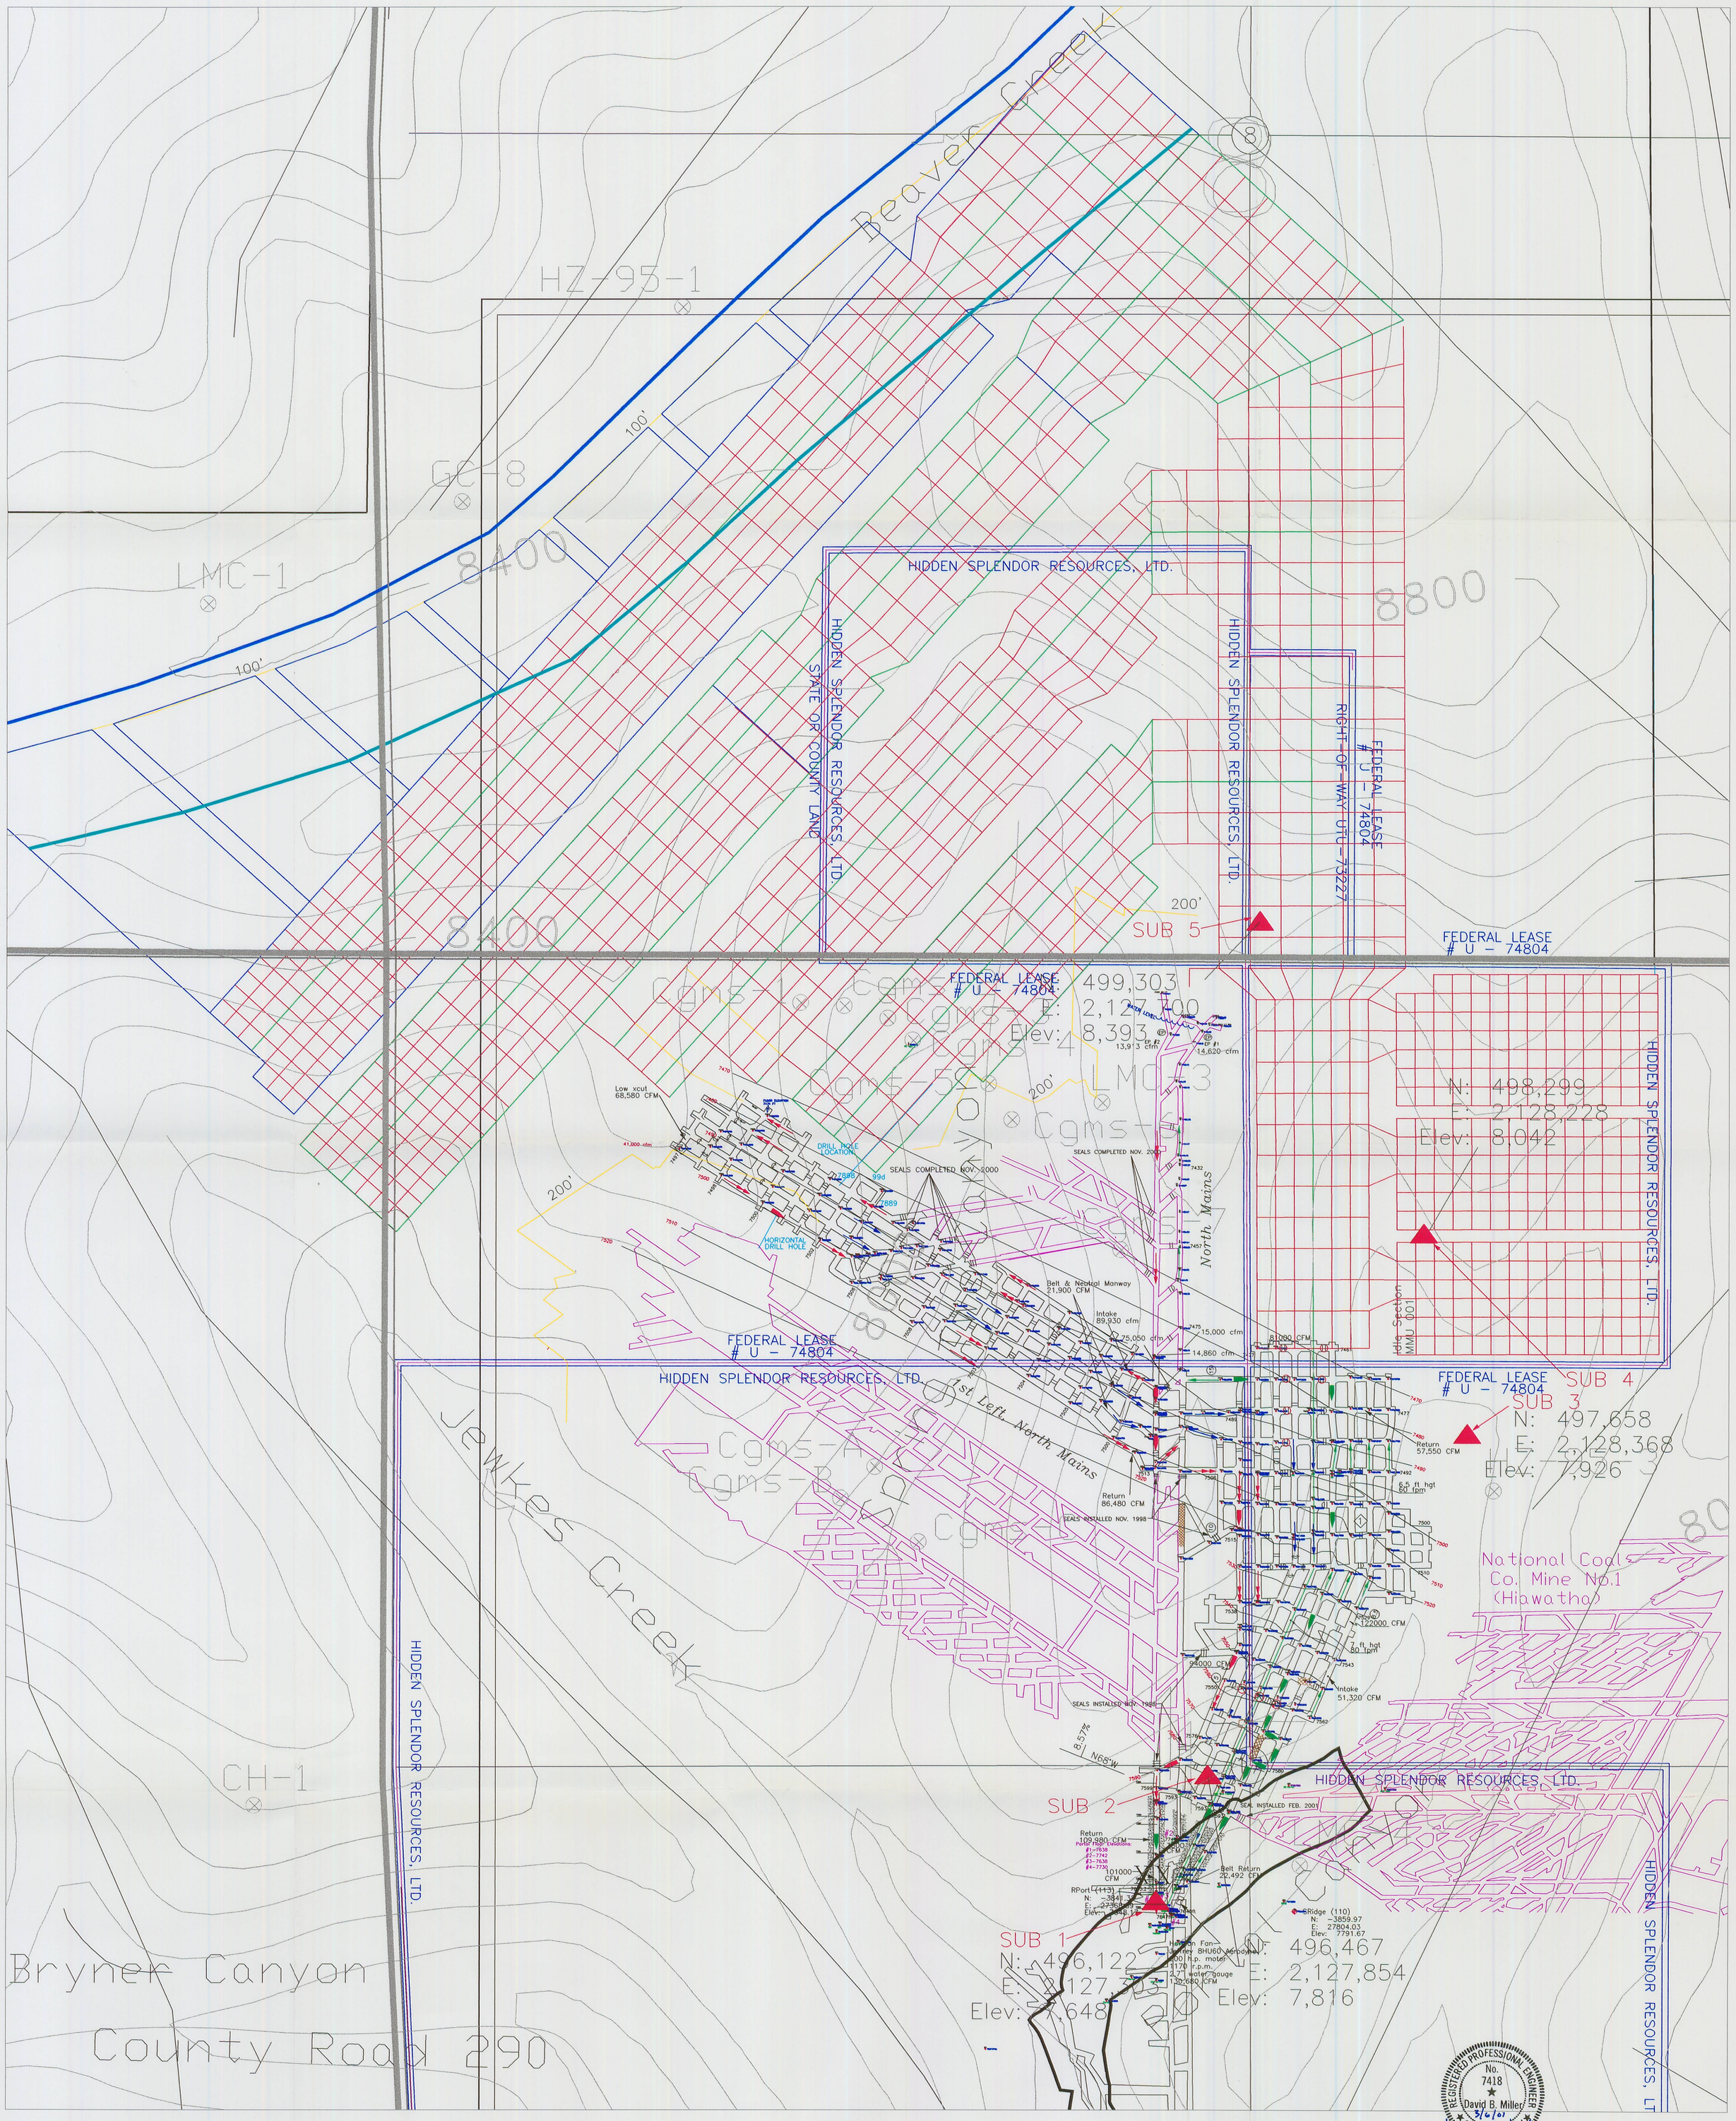

LEGEND:

Return Air		Projection	Surrounding Mines
Belt Air		Belt Line	Fan
Primary Escapeway	LOC	Last Open Cross-Cut	Base Line Point
Secondary Escapeway	BMP	Bleeder Measurement Pt.	Drill Hole
Overcast (proposed)	EP	Evaluation Point	ELEV Coal Contour Line
Regulator (proposed)		Bleeder Block	Coal Outcrop
Stopping (proposed)		Seal (proposed)	Powerline
Stopping w/Door (proposed)		Second Mined	Road
Air Lock (proposed)		Faults	Lease Line
Curtain (proposed)		Roof Fall	Section Line
Line Brattice		Roof Fall (cleaned)	Permit Boundary
			Subsidence Points

LODESTAR ENERGY MOUNTAIN OPERATIONS

Lodestar Energy, Inc.
Mountain Operations, White Oak Mine
Scofield Route
Helper, Utah 84526
PHONE: 435-637-9200 FAX: 435-448-9456

TITLE: SUBSIDENCE MONITORING 2000 SURVEY

RECEIVED MAR 23 2001 DIVISION OF OIL, GAS AND MINING

SCALE:	1:200	DWG Location:	C:\Dave\hor_yr_end01.dwg
DATE:	03-04-01	Drawn By:	Lodestar Engineering
Size:	E		RR