STRUCTURE INDEX

NO.	DESCRIPTION
S-24	Removed
S-25	Wastewater Treatment Plant
S-26	White Oak Wellhouse
S-27	White Oak Mines Bathhouse-Office Complex
S-28	White Oak Shop
S-29	Garage (portable)(removed)
S-30	Pumphouse
S-31	Deisel Storage (Washbay)
S-32	Reclaim Belt & Truck Bin
S-33	White Oak Truck Loadout
S-34	White Oak Loadout Sub-Station
S-35	White Oak No.1 Conveyor Gallery
S-36	Stacking Tube
S-37	Reclaim Tunnel
S-38	High Angle Conveyor (removed)
S-39	White Oak No.2 Conveyor
S-40	Transfer Building
S-41	White Oak No.1 Mine Fan (partially removed)
S-42	White Oak No.2 Mine Fan
S-43	Filter Pond 005A
S-44	White Oak Mines Sub-Station
S-45	Pole Barn Foundation

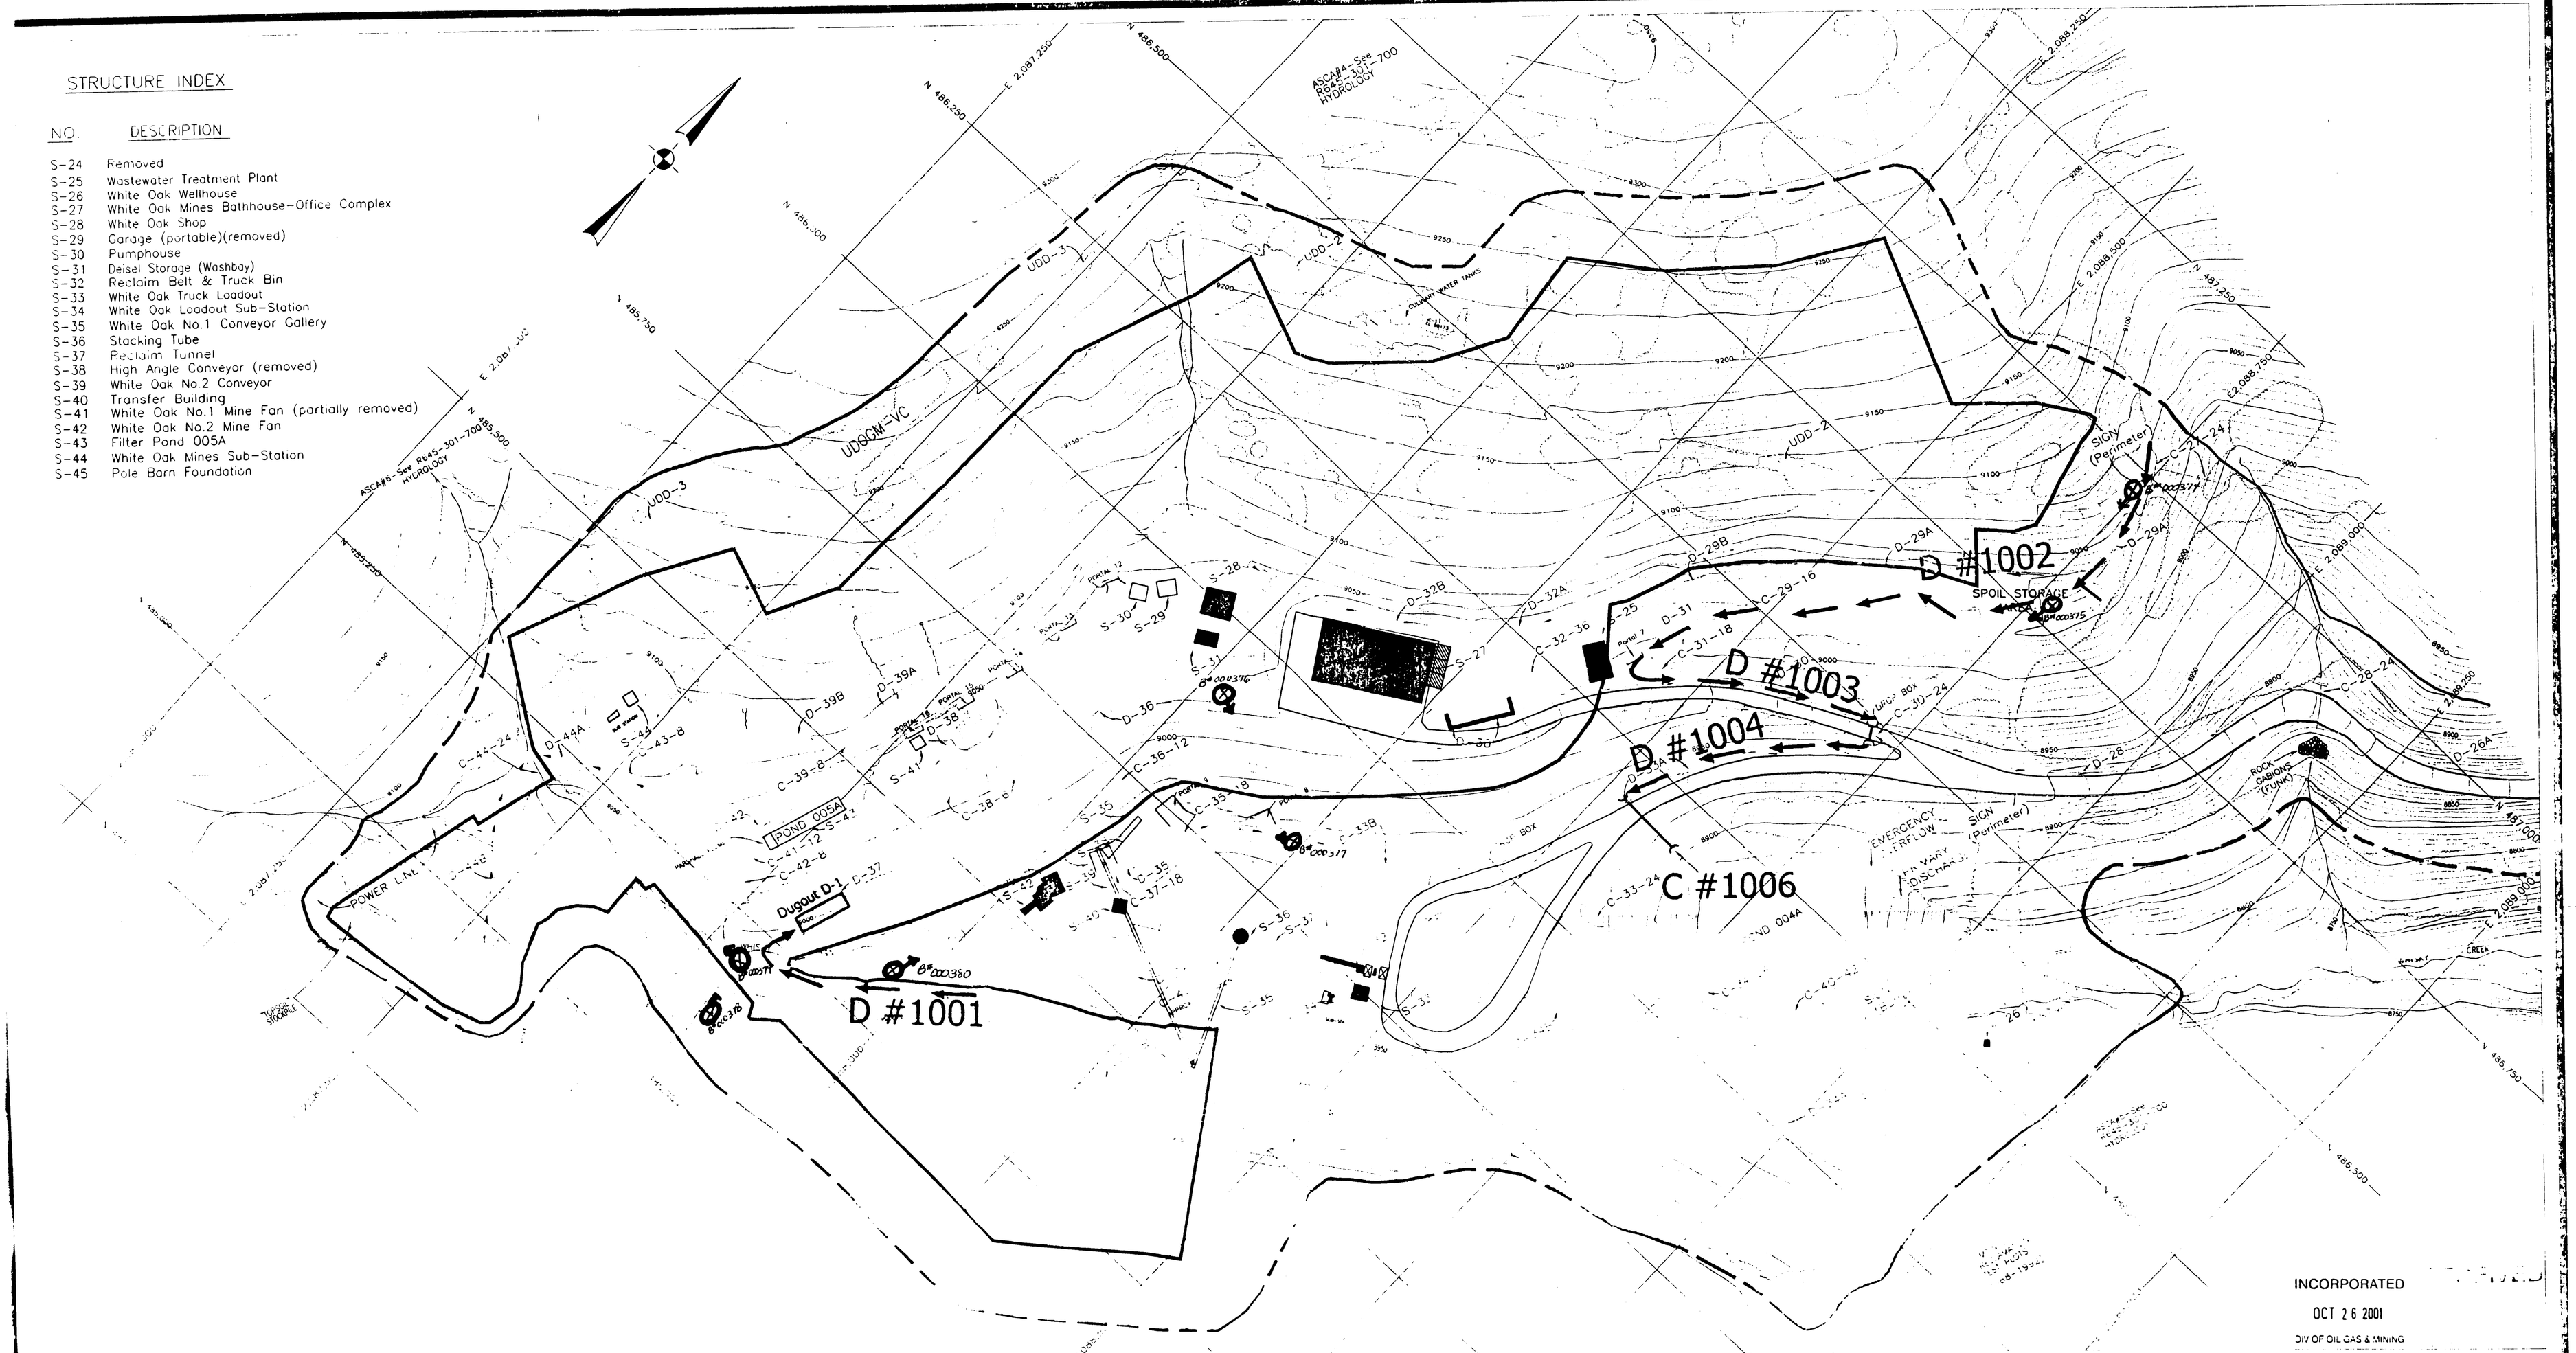

INCORPORATED
OCT 26 2001
DIV OF OIL GAS & MINING

LEGEND

- DISTURBED AREA BOUNDARY
- CULVERT OR DITCH AREA BOUNDARY
- SEDIMENT POND DRAINAGE BOUNDARY
- UNDISTURBED AREA DRAINAGE DITCH #2
- CULVERT #33, DIAMETER 24 INCHES
- DITCH #33B, NOTE THAT DITCH # CORRELATES WITH LOCAL CULVERT # [illegible] BUFFER ZONE #5
- STRAW BALE
- SEDIMENT TRAP
- PROPOSED DITCHES
- PROPOSED CULVERTS
- SURFACE MINING [illegible]
- DISTURBED AREA BOUNDARY

NOTES:

1) DRAINAGE BASINS FOR [illegible]-42 AND C-44-24 ARE SHOWN ON MAP R614-301-742.310b
2) DRAINAGE [illegible] UNDISTURBED AREA BYPASS [illegible] DISCUSSED IN THE SEDIMENT POND REPORT COMPLETED BY HANSEN ALLEN & LUCE, 1989
3) CROSS SECTION FOR OUTSLOPE FOR POND 004A IS SHOWN IN FIGURE R614-301-731.750b
4) DRAINAGE [illegible] BY DITCH OR CULVERT [illegible] SEE CALCULATIONS FOR BASIN CRITERIA.

REGISTERED PROFESSIONAL ENGINEER No. 7115 DAVID B. MILLER 1/3/01 STATE OF UTAH

LODESTAR ENERGY MOUNTAIN OPERATIONS

Lodestar Energy Inc.

Mountain Operations, White Oak Mine
HC 35, Box 370, Helper Ut. 84526
PH #: 435-637-9200 Fax #: 435-448-9456

Drawn By: ENG. DEPARTMENT	Date: Jan. 23, 2001	Scale: 1" = 100'
Approval: DAVE MILLER	Drawing Location: C:\JASON\WHITE OAK\BELINA MINE SITE DIST.DWG	

Drawing: BELINA MINE SITE DISTURBANCE

R645-301-521.124 SHEET 4 of 4

000381