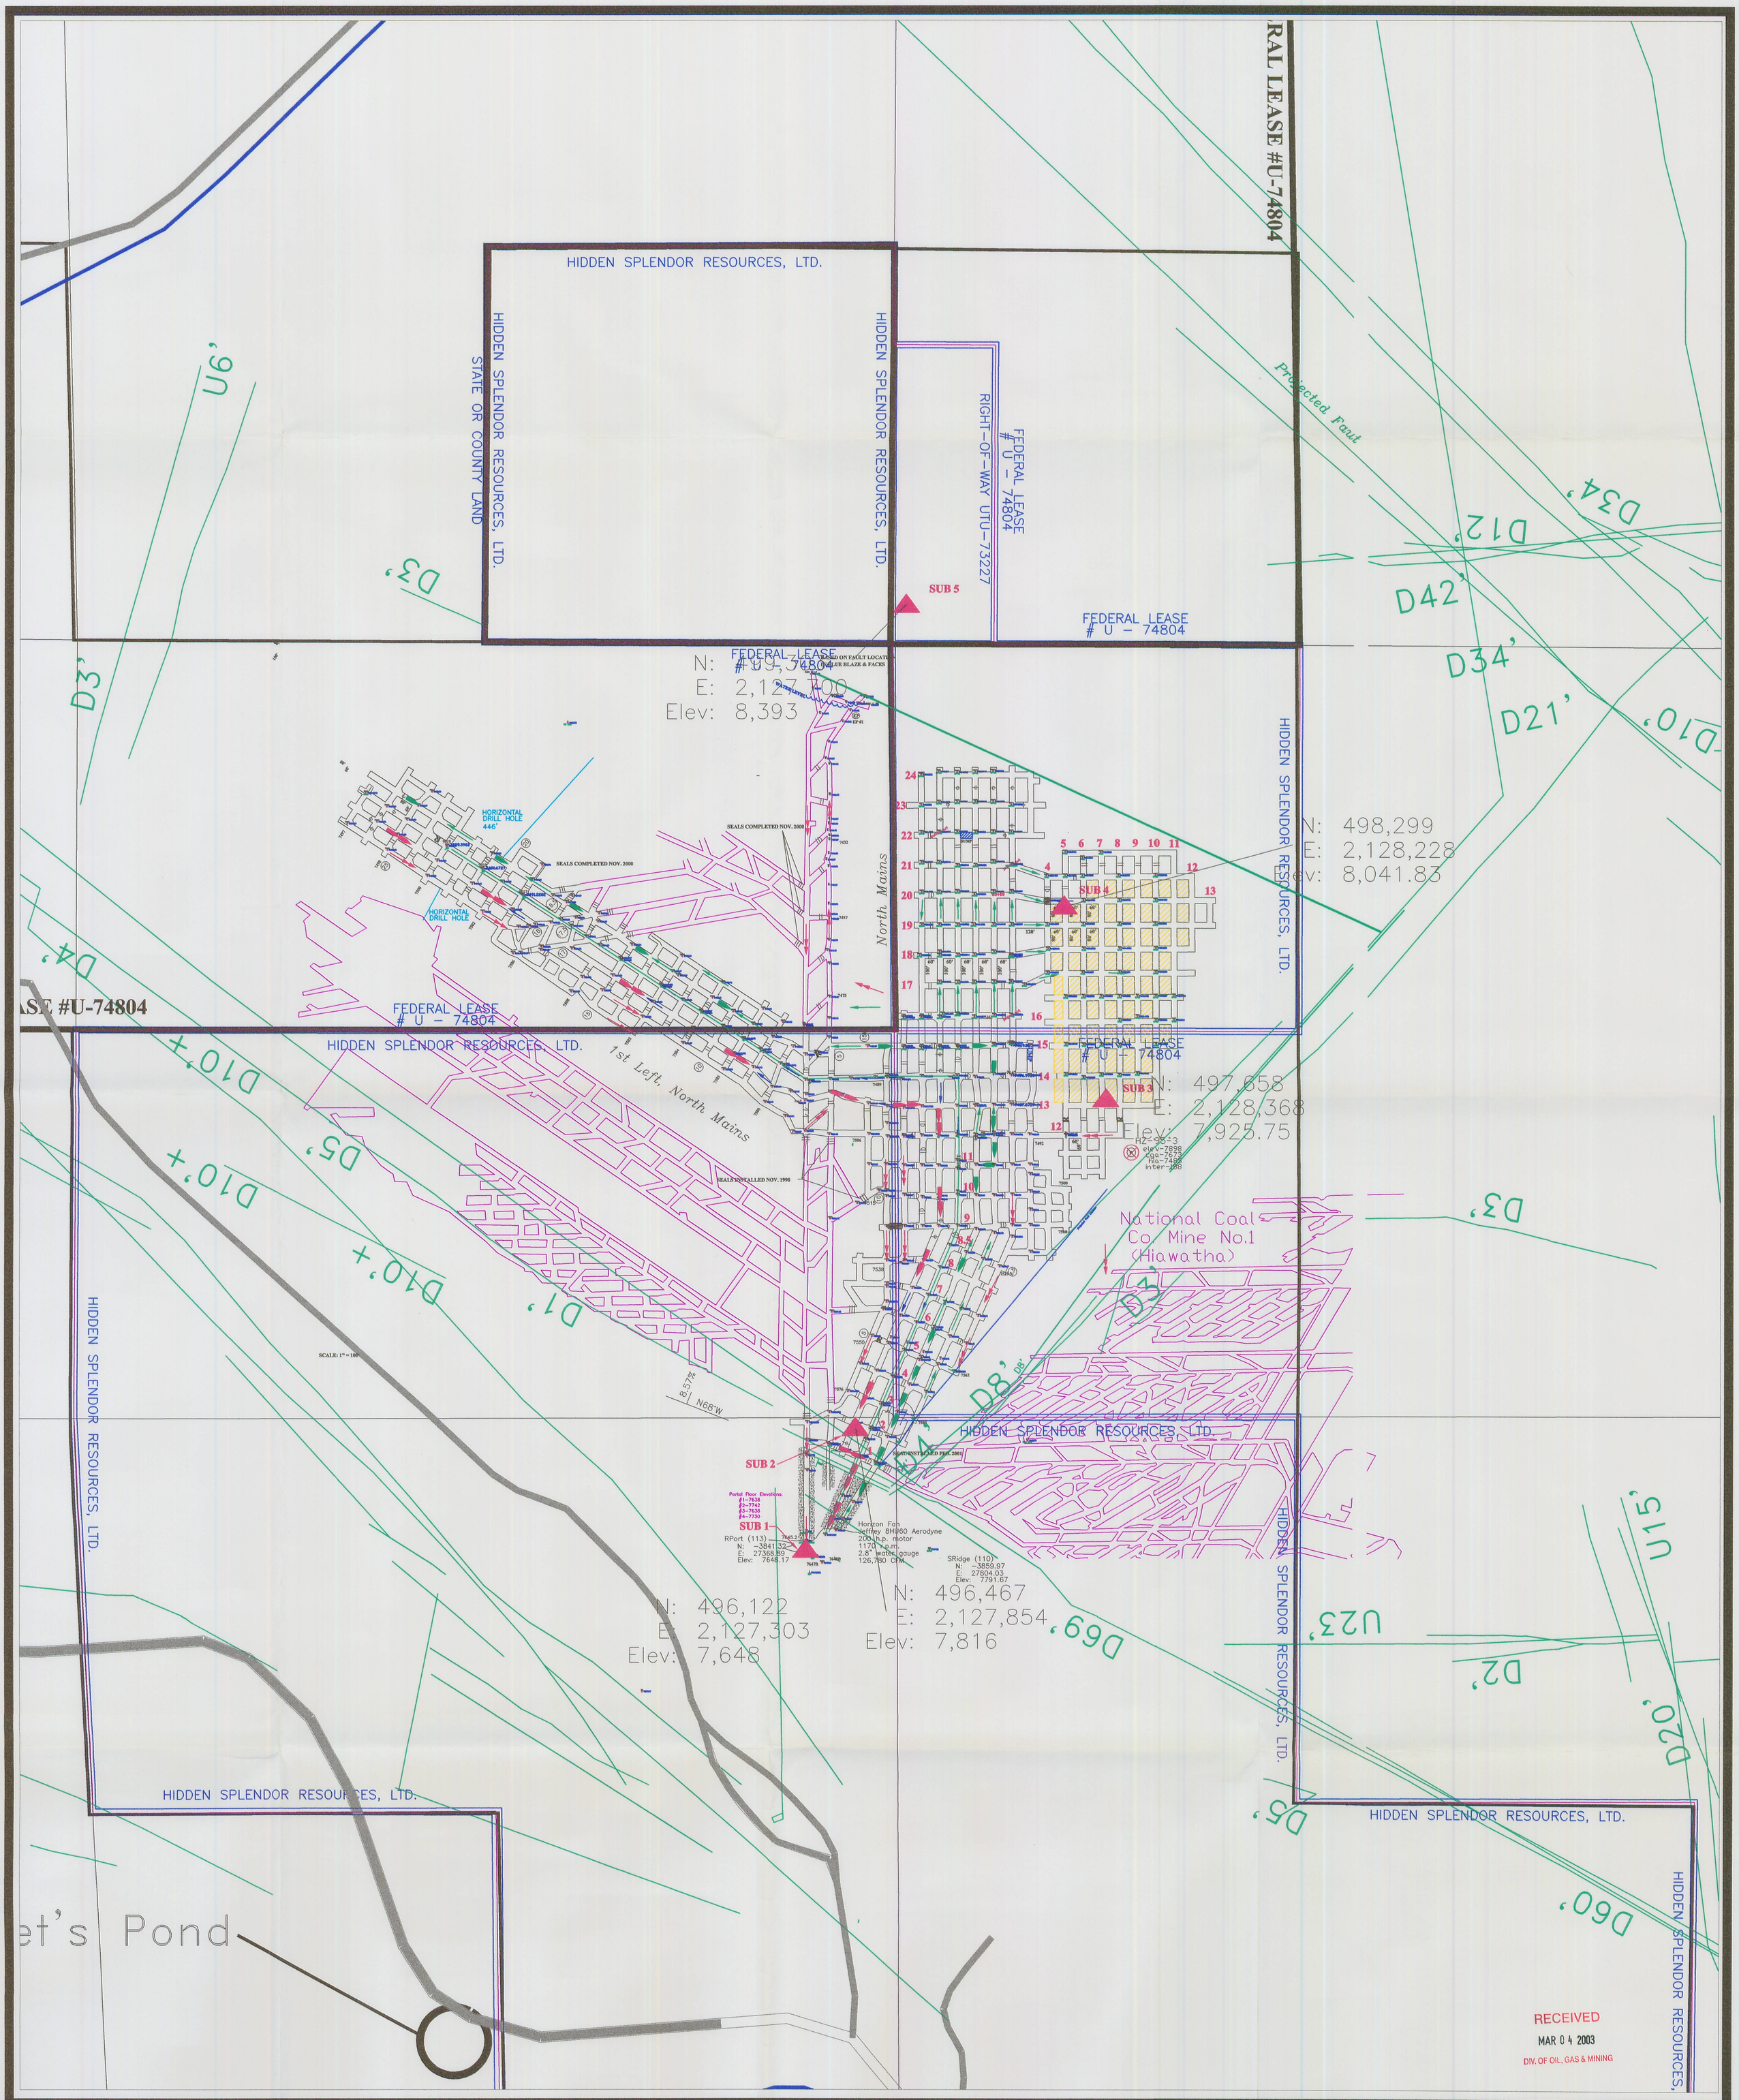

LEGEND:

- Return Air
- Belt Air
- Primary Escapeway
- Secondary Escapeway
- Overcast (proposed)
- Regulator (proposed)
- Stopping (proposed)
- Stopping w/Door (proposed)
- Air Lock (proposed)
- Curtain (proposed)
- Line Brattice
- Projection
- Belt Line
- LOC Last Open Cross-Cut
- BMP Bleeder Measurement Pt.
- EP Evaluation Point
- Bleeder Block
- Seal (proposed)
- Second Mined
- Faults
- Roof Fall
- Roof Fall (cleaned)
- Surrounding Mines
- Fan
- Base Line Point
- Drill Hole
- ELEV Coal Contour Line
- Coal Outcrop
- Powerline
- Road
- Lease Line
- Section Line
- Permit Boundary
- Subsidence Points

Lodestar Energy, Inc.
Mountain Operations, White Oak Mine
Scofield Route
Helper, Utah 84526
PHONE: 435-637-9200 FAX: 435-448-9456

TITLE: SUBSIDENCE MONITORING 2001 SURVEY

SCALE:	1:200	DWG Location:	\\Uteng1\c\Mine Drawings\Horizon Mine\ HOR-FINAL-12-02.dwg
DATE:	02/05/03	Drawn By:	Lodestar Engineering RR
Size:	E		