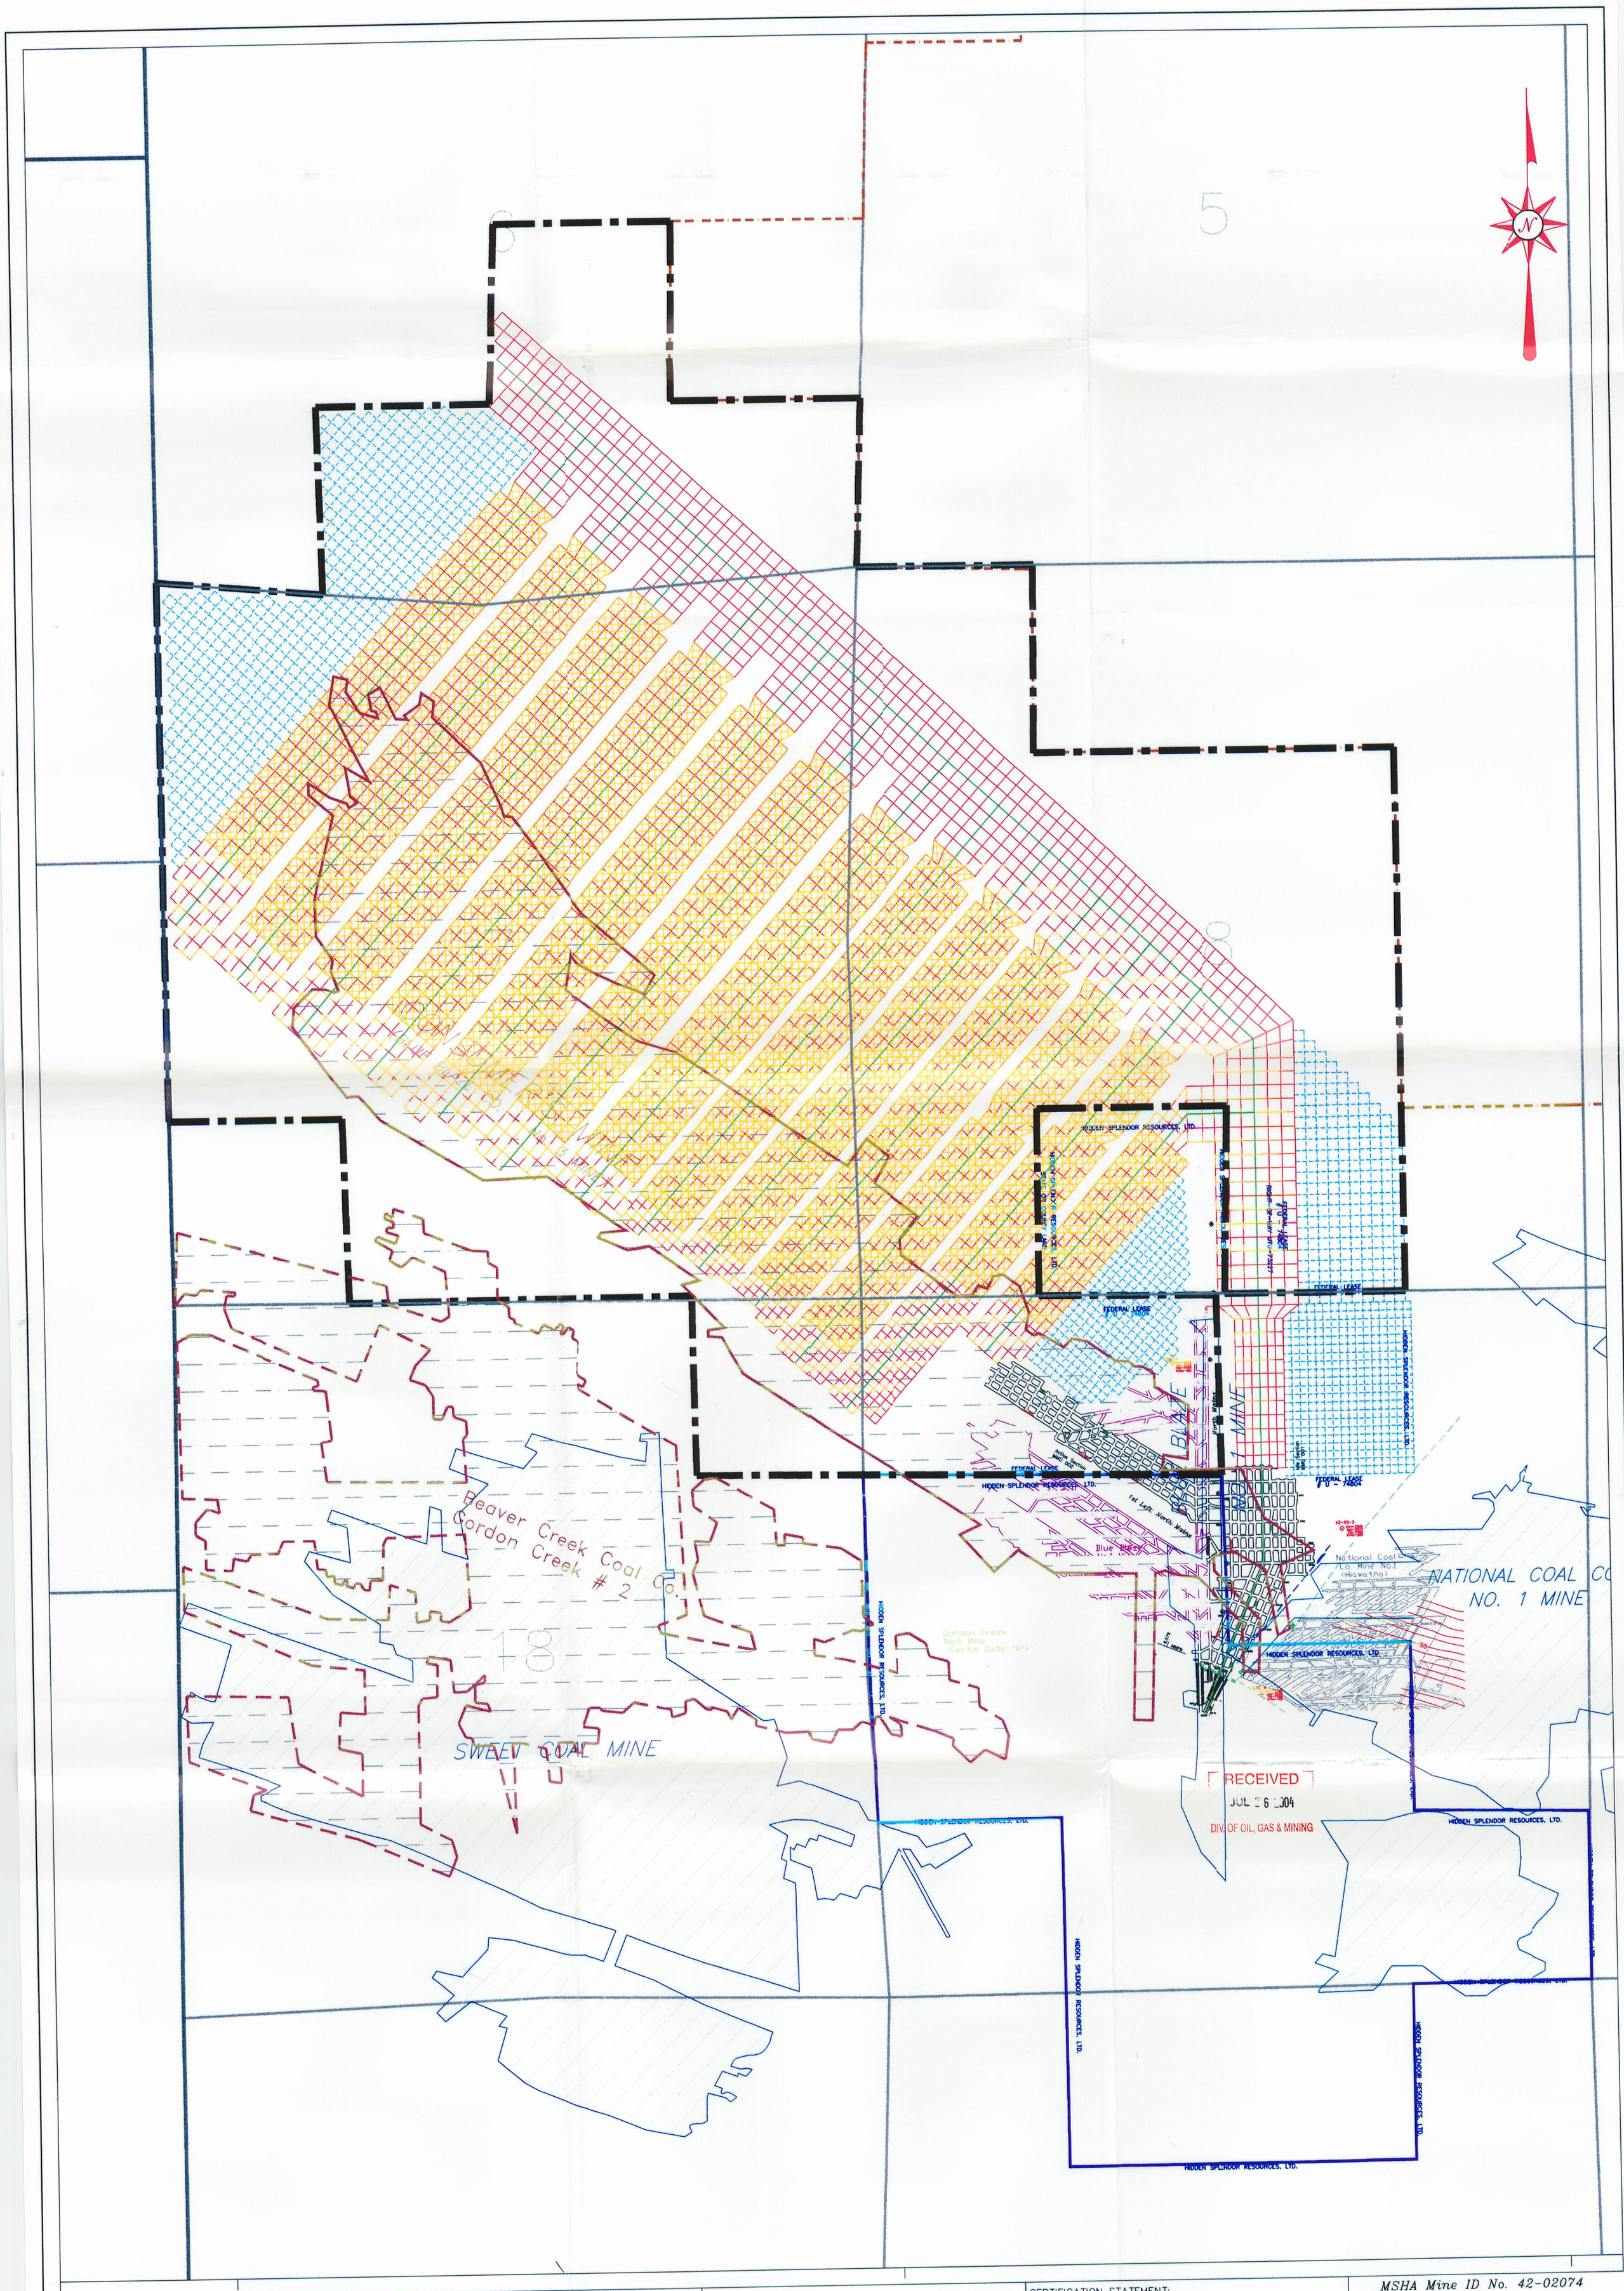

LEGEND

- Intake Air
- Return Air
- Belt Air
- Primary Escapeway (BMP)
- Secondary Escapeway (EP)
- Overcast (proposed)
- Regulator (proposed)
- Stopping (proposed)
- Stopping w/Door (proposed)
- Air Lock (proposed)
- Curtain (proposed)
- Line Brattice (proposed)
- Projection
- Belt Line
- Last Open Cross-Cut (LOC)
- Bleeder Measurement Pt.
- Evaluation Point
- Bleeder Block
- Seal (proposed)
- Second Mined
- Major Fault
- Minor Fault
- Roof Fall
- Roof Fall (cleaned)
- Surrounding Mine
- Fan
- Base Line Point
- Drill Hole
- Coal Contour Line (ELEV)
- Coal Outcrop
- Powerline
- Road
- Lease Line
- Section Line

Second Mining

CERTIFICATION STATEMENT:

I, the undersigned, hereby certify that this map is, to the best of my knowledge and belief, correct, and that it shows the information required by 30 CFR 75.372 and 30 CFR 75.1200.

The map covers the period ending: _____

Signature: _____

Registration Number: _____

The person(s) responsible for the information on this map are:

M. D. Wayment

J. M. Walters

MSHA Mine ID No. 42-02074

Lodestar Energy, Inc.

Mountain Operations, Horizon Mine

HC 35, Box 370 Helper, Utah 84526

Phone: (435) 637-9200 Fax: (435) 448-9456

Title: Horizon Mine : Projections and Contiguous Operations			
Size: D	Drawn By: KP	DWG No:	
Scale: 1" = 500'	Date: October 14, 1999	Sheet:	