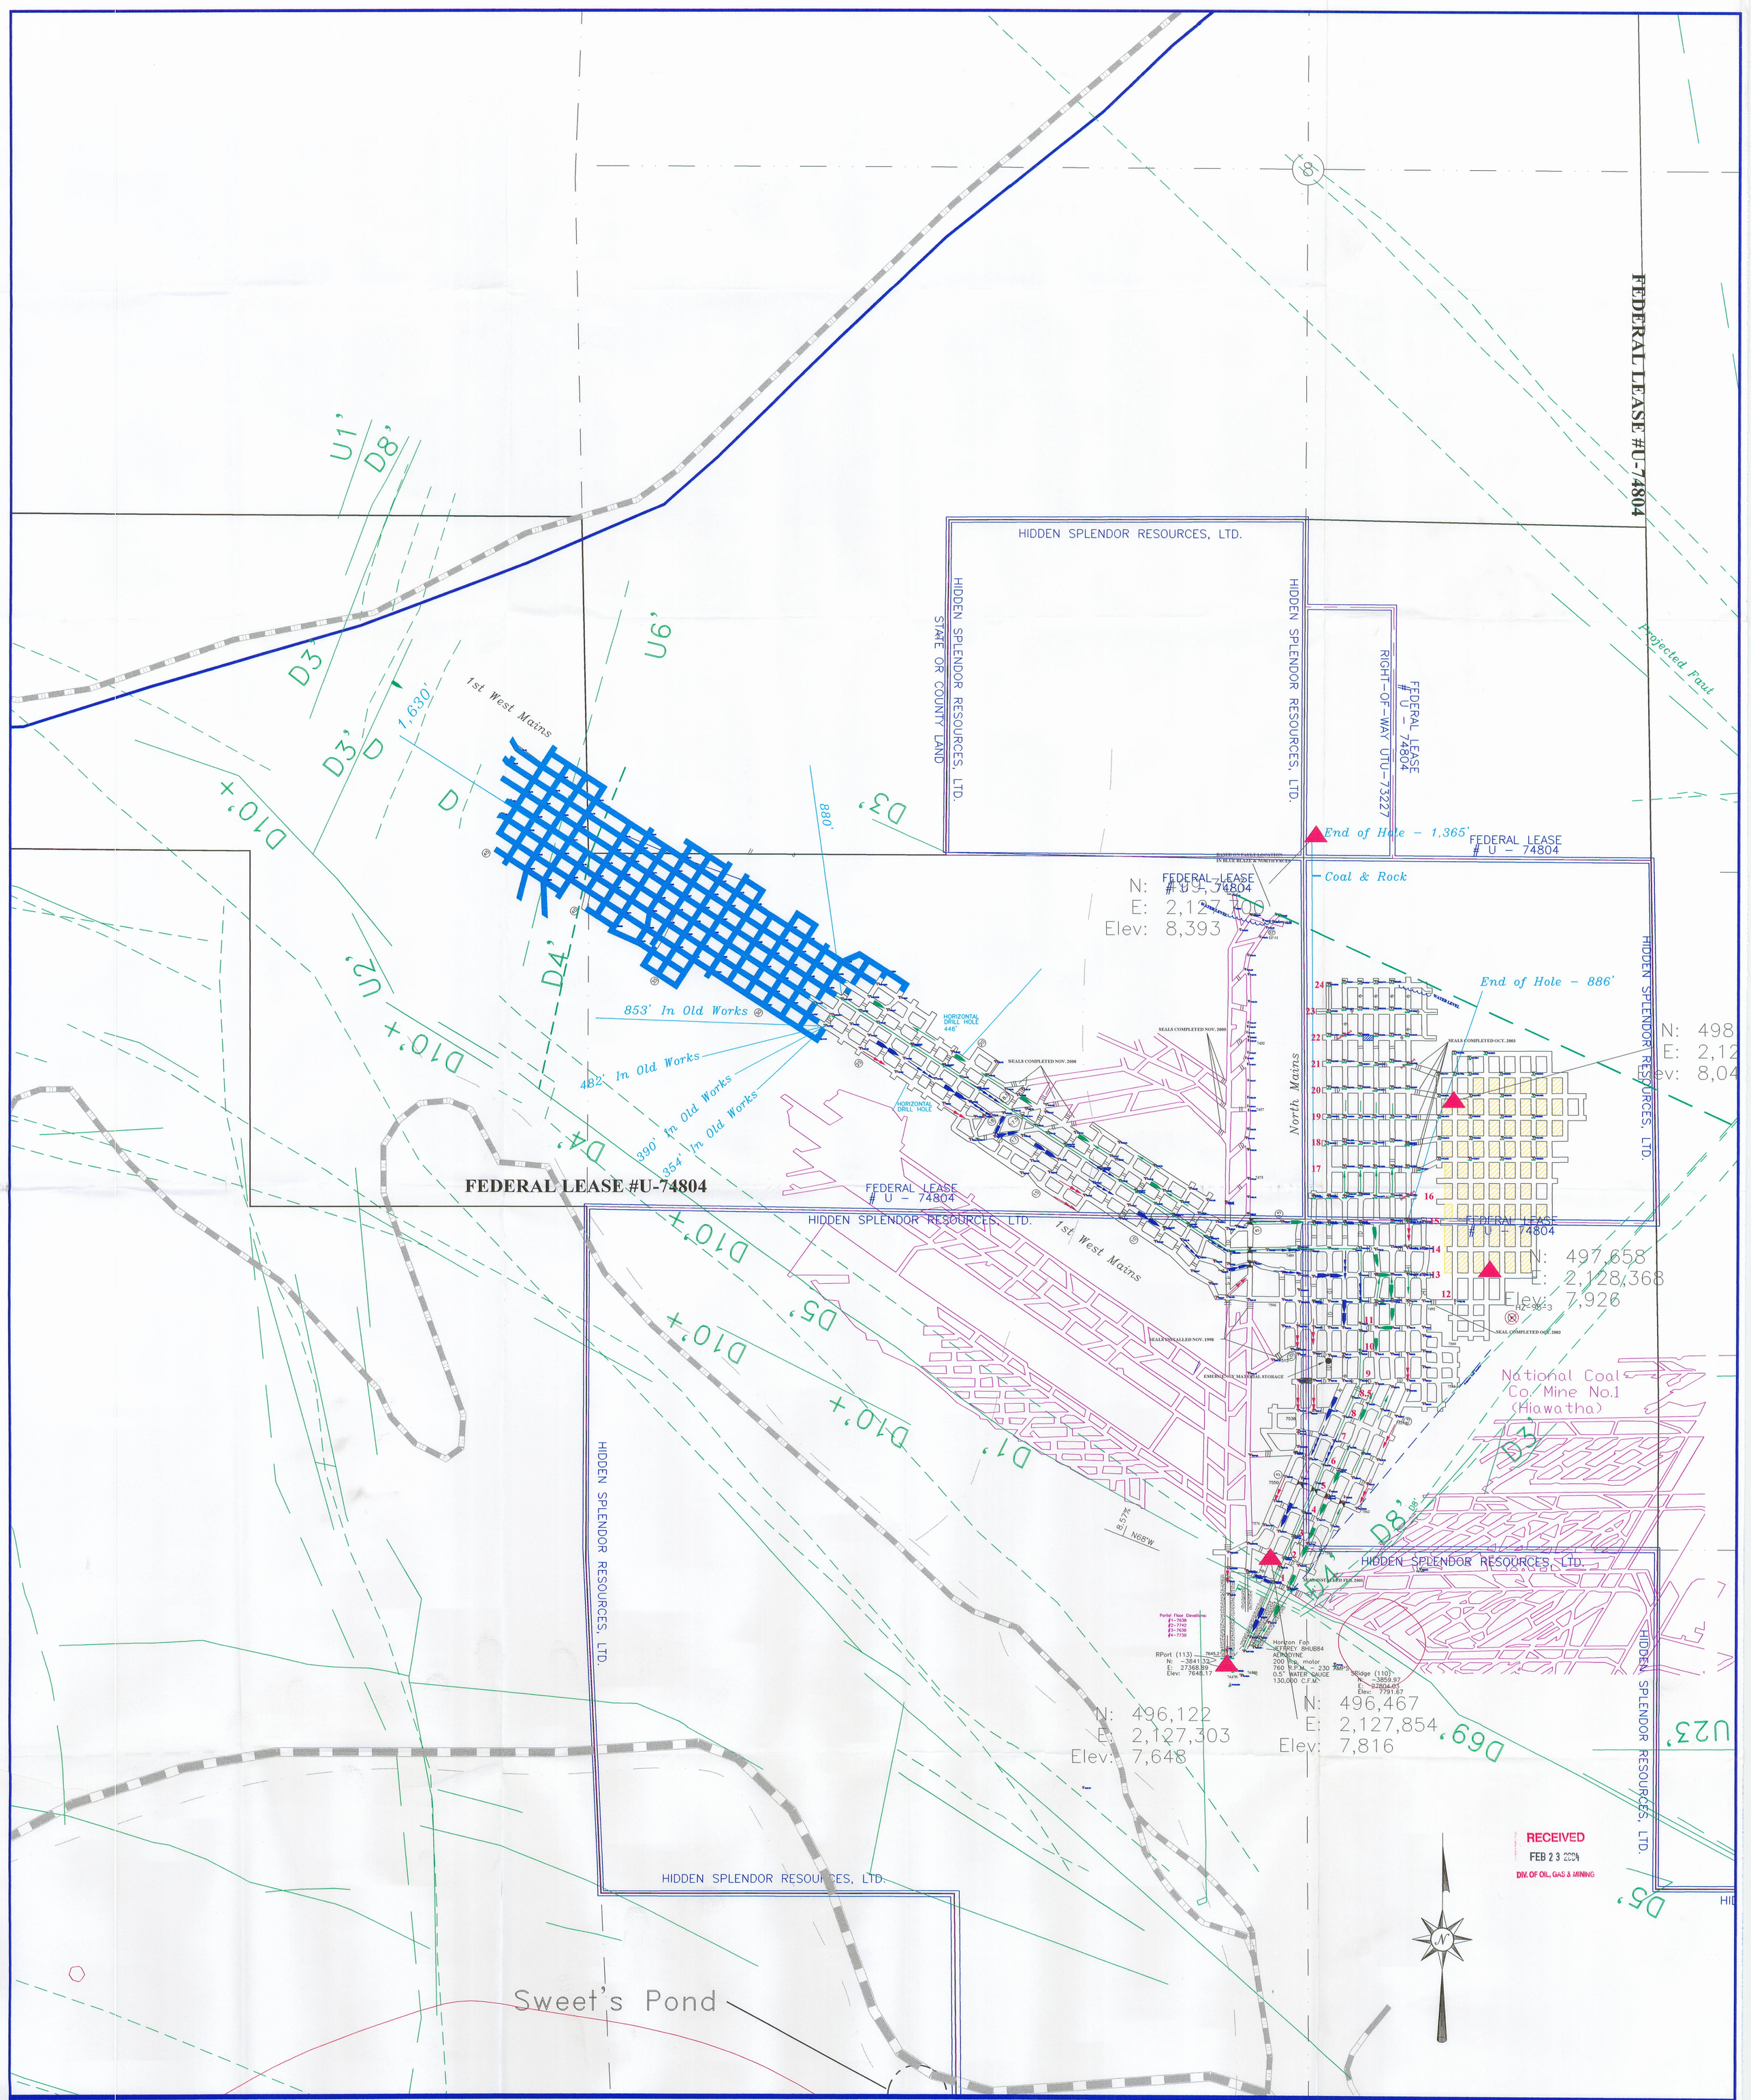

Intake Air
Return Air
Belt Air
Primary Escapeway
Secondary Escapeway
Overcast (proposed)
Regulator (proposed)
Stopping (proposed)
Stopping w/Door (proposed)
Air Lock (proposed)
Curtain (proposed)
Line Brattice (proposed)

Projection
Belt Line
LOC Last Open Cross-Cut
7493 Roof Elevations
EP Evaluation Point
Bleeder Block
Seal (proposed)
Second Mined
Major Fault
Minor Fault
Roof Fall
Roof Fall (cleaned)

Surrounding Mine
Fan
Base Line Point
Drill Hole
ELEV Coal Contour Line
Coal Outcrop
Powerline
Road
Section Line
Lease Line
Section Line
Permit Boundary
Horizontal Drill Holes

MPL Measurement Point Location
Subsidence Monitoring Point
2003 Mining

BELT AIR DATA

Belt #	Entry Height (ft)	Air Velocity (fpm)	Direction
1	7 ft	80 fpm	outby
2	6.5 ft	60 fpm	outby
3	10 ft	24 fpm	outby
4	6.5 ft	20 fpm	outby

SLOPE DATA	LENGTH	DEPTH	HEIGHT	WIDTH
Return (#1)	370 ft	46 ft	8.5 ft	18 ft
Return (#2)	208 ft	154 ft	6.0 ft	6.0 ft
Belt (#3)	370 ft	54 ft	12.2 ft	18 ft
Intake (#4)	380 ft	55 ft	10.0 ft	18.0 ft

CERTIFICATION STATEMENT:

I, the undersigned, hereby certify that this map is, to the best of my knowledge and belief, correct, and that it shows the information required by 30 CFR 75.372 and 30 CFR 75.1200.
The map covers the period ending:_____
Signature: _____
Registration Number: _____

NOTE: THERE ARE NO KNOWN OIL OR GAS WELLS THAT INTERCEPT THE COAL SEAM.
THERE ARE NO RAILROADS NEAR THE MINE AREA.
THE INDIVIDUAL RESPONSIBLE FOR THE INFORMATION ON THE MAP IS: MARK WAYMENT

Hidden Splendor Resources
Horizon Mine
P.O. Box 32, Helper Ut. 84526
PH #: 435-472-1313 Fax #: 435-472-1314

Drawn By: KP	Date: JAN. 1, 2004	Scale: 1" = 200'
Approval: MARK WAYMENT	Drawing Name: Horizon Mine-YEAR-END-2003.dwg	

Drawing: HORIZON MINE MAP-YEAR END

MSHA ID# 42-02074 UTAH DOGM PERMIT# C/007/0020