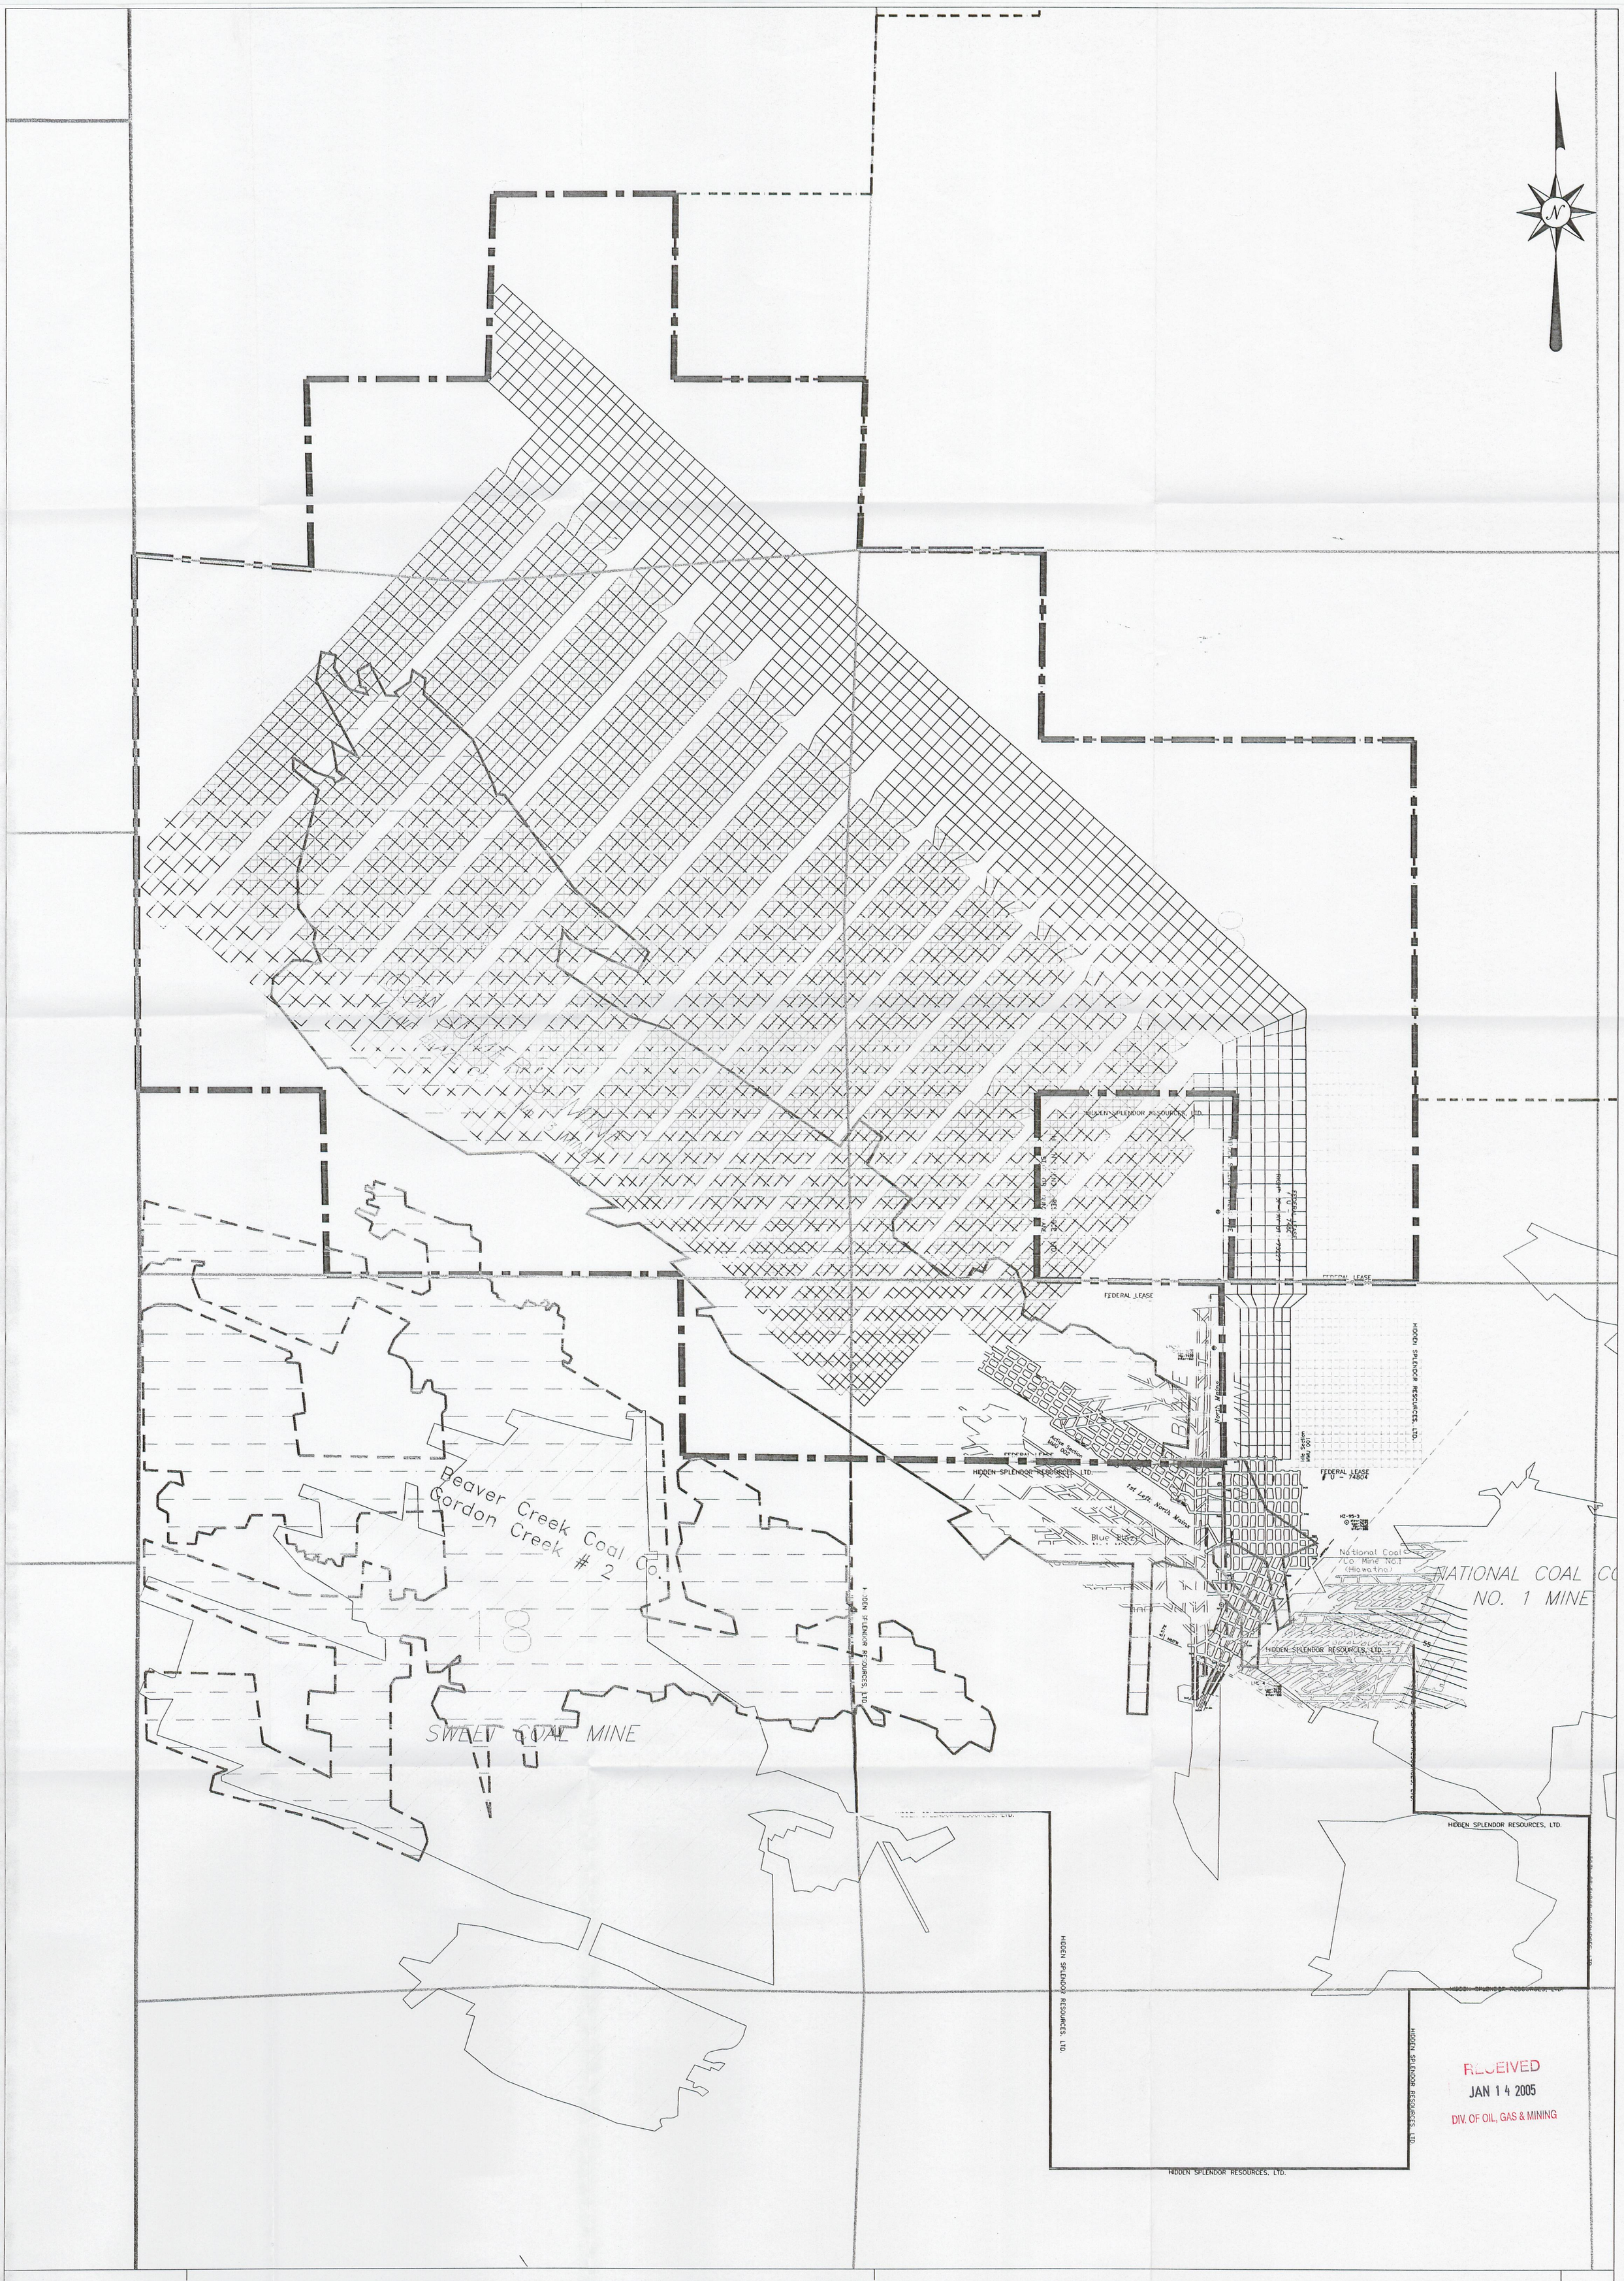

RECEIVED
JAN 14 2005
DIV. OF OIL, GAS & MINING

LEGEND

Intake Air	Projection		Surrounding Mine
Return Air	Belt Line		Fan
Belt Air	LOC Last Open Cross-Cut		Base Line Point
Primary Escapeway	BMP Bleeder Measurement Pt.		Drill Hole
Secondary Escapeway	EP Evaluation Point	ELEV	Coal Contour Line
Overcast (proposed)	Bleeder Block		Coal Outcrop
Regulator (proposed)	Seal (proposed)		Powerline
Stopping (proposed)	Second Mined		Road
Stopping w/Door (proposed)	Major Fault		
Air Lock (proposed)	Minor Fault		Lease Line
Curtain (proposed)	Roof Fall		Section Line
Line Brattice (proposed)	Roof Fall (cleaned)		

Second Mining

CERTIFICATION STATEMENT:

I, the undersigned, hereby certify that this map is, to the best of my knowledge and belief, correct, and that it shows the information required by 30 CFR 75.372 and 30 CFR 75.1200.
The map covers the period ending: _____
Signature: _____
Registration Number: _____

The person(s) responsible for the information on this map are:
M. D. Wayment
J. M. Walters

MSHA Mine ID No. 42-02074

Lodestar Energy, Inc.
Mountain Operations, Horizon Mine
HC 35, Box 370 Helper, Utah 84526
Phone: (435) 637-9200 Fax: (435) 448-9456

Title: *Horizon Mine : Projections and Contiguous Operations*			
Size: D	Drawn By: KP	DWG No:	
Scale: 1" = 500'	Date: October 14, 1999	Sheet:	