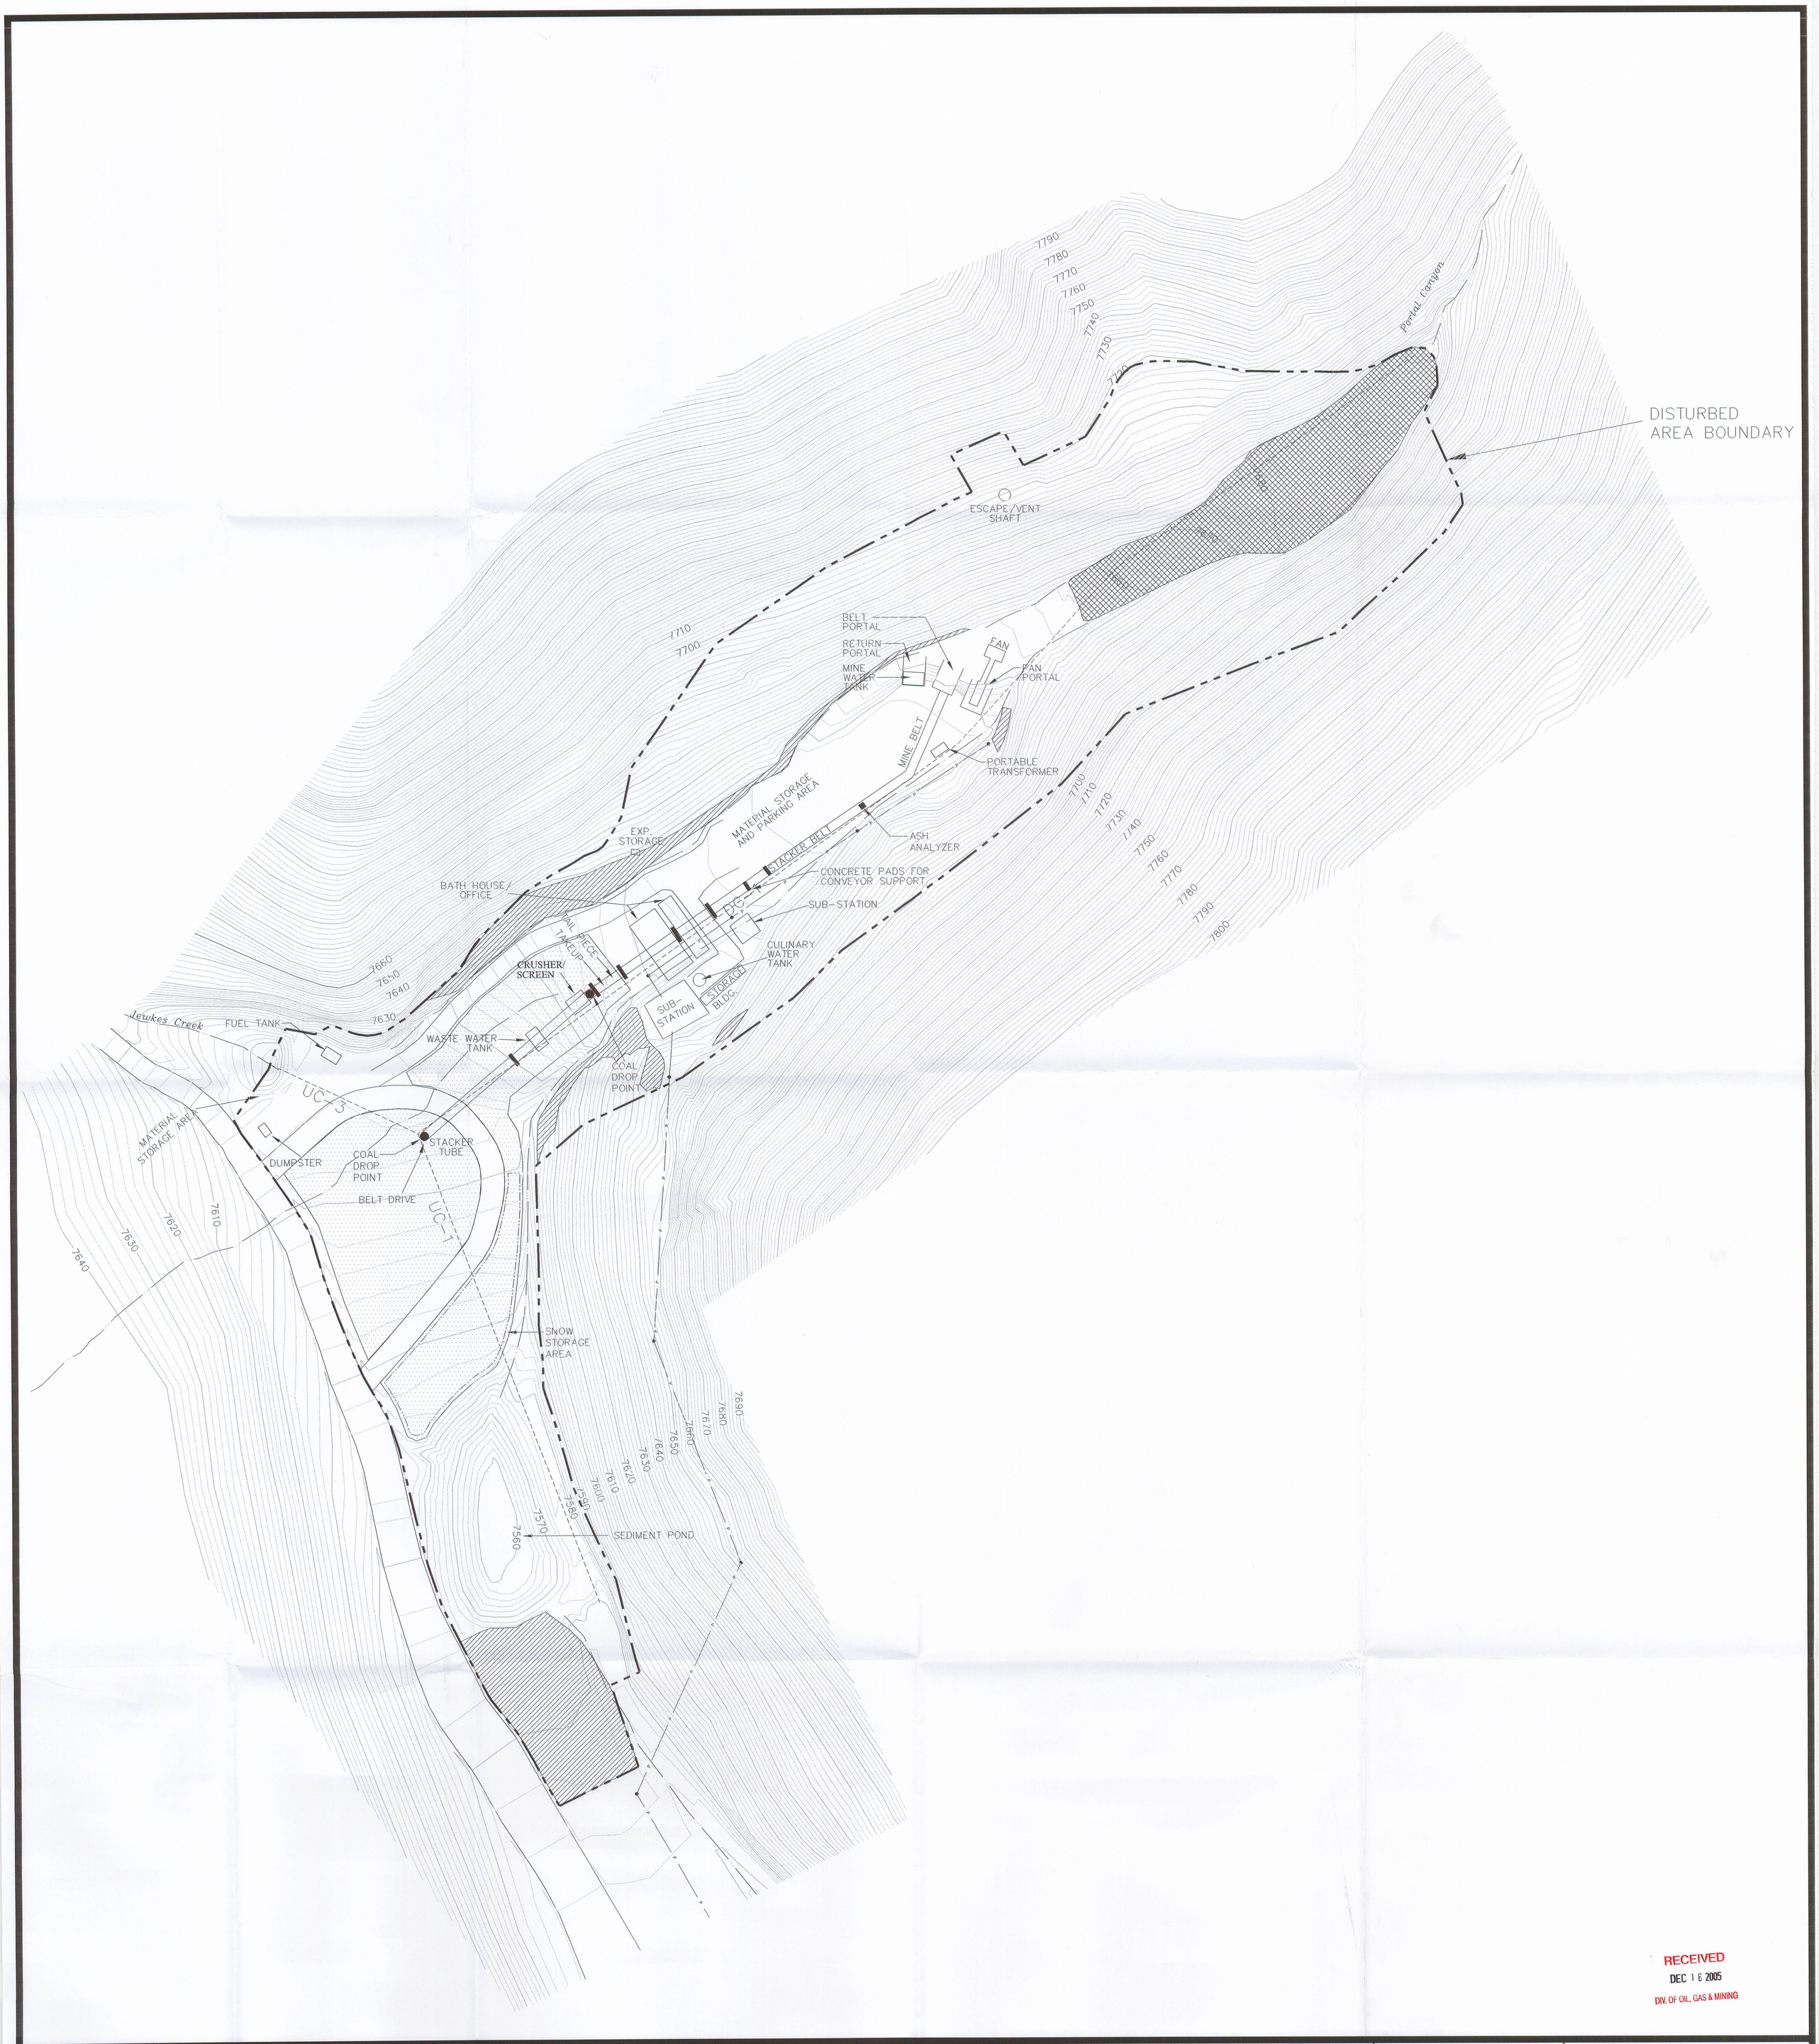

RECEIVED
DEC 16 2005
DIV. OF OIL, GAS & MINING

LEGEND

- POWER/TELEPHONE POLES
- UNIMPROVED ROAD
- IMPROVED GRAVEL ROAD
- STREAMS AND DITCHES
- SNOW STORAGE BOUNDARY LINE
- PROPOSED STRUCTURE
- COAL STORAGE AREA
- TOPSOIL STORAGE AREA
- INTERIM RECLAMATION AREA TOPSOIL STORAGE

REVISION

BY	DATE	DESCRIPTION
LDJ	2-29-00	NEW DISTURBED AREA BOUNDARY, AND BASE
RR	6-25-01	ADDED BATH HOUSE, WAREHOUSE, WATER TANK, DUMPSTER
KP	9-2-03	NEW TITLE BLOCK FOR CHANGE OF OWNERSHIP REMOVED PROPOSED MATERIAL STORAGE SHED
KP	4-5-04	ADDED PORTABLE TEMPORARY WATER TANK
KP	5-10-05	REMOVED PORTABLE TEMPORARY WATER TANK MATCHED FACILITY NAMES TO SECTION 3.2.3

HIDDEN SPLENDOR RESOURCES, INC.
HORIZON MINE
P.O.BOX 32
HELPER, UTAH 84526

PLATE 3-1

SURFACE FACILITIES

DRAWN BY: RR | CHECKED BY: MDW | DATE: 7-30-01
APPROVED BY: MDW | AUTOCAD FILE: C:\Horizon 2005\PERMIT 2005\2005

SCALE: 1" = 50'