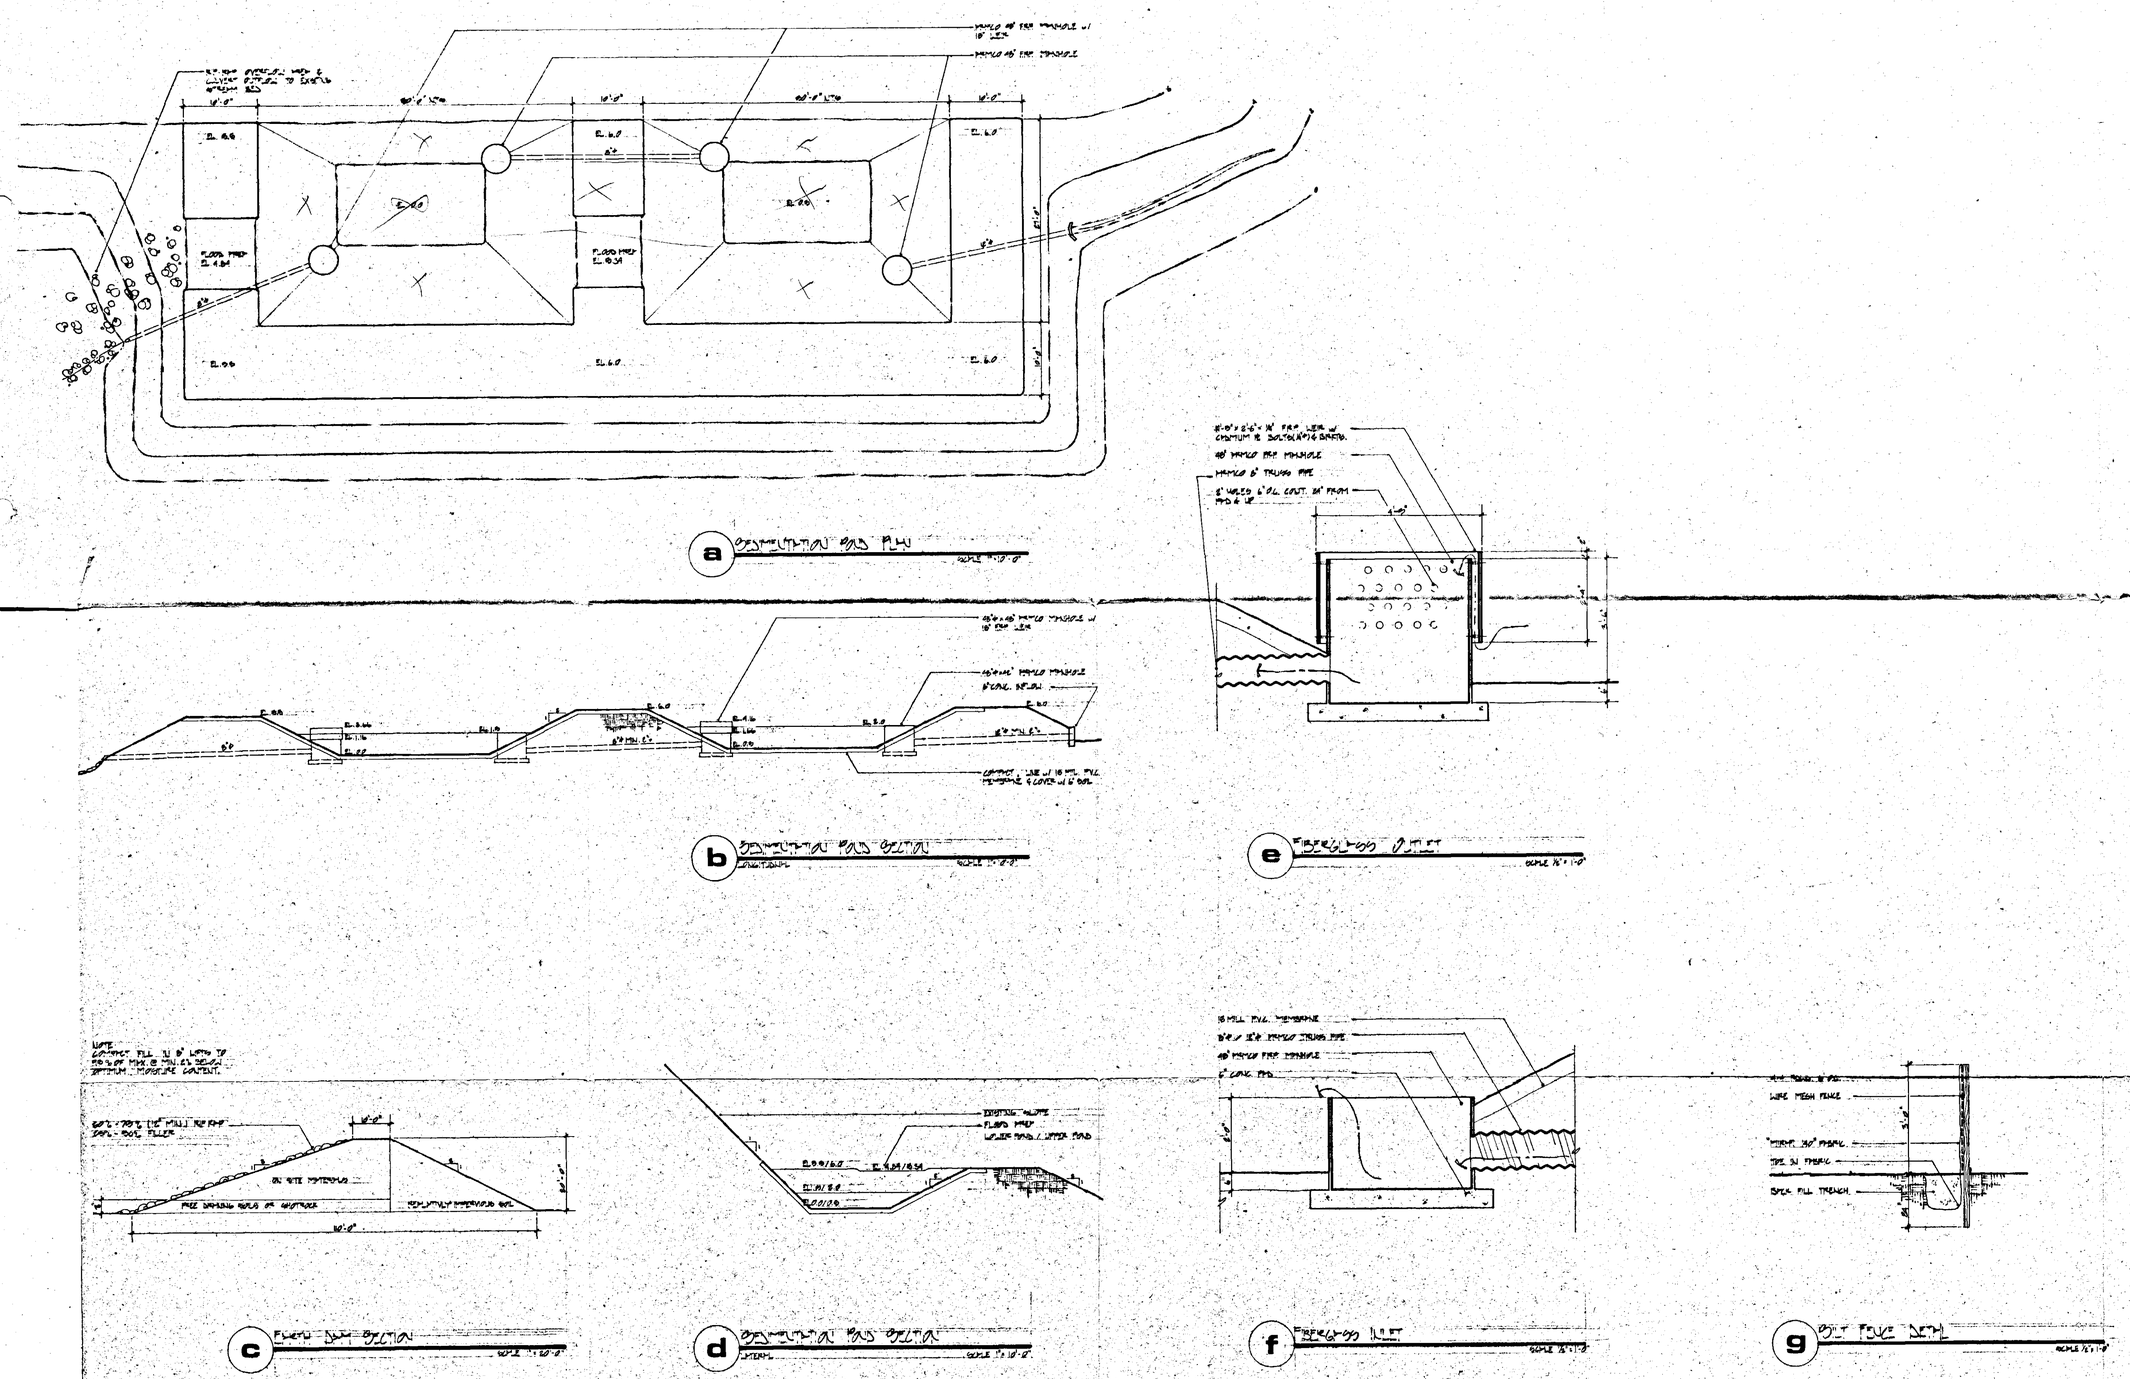

Blazon no.1 Mine -details

prepared for Sanders & Assoc.

Land Group Engingeering
Engineers, Land Surveyors
suite 304, 205 West 700 South Salt Lake City, Ut. 84101

Job#
Date:
Drwn. by
Revision:

3