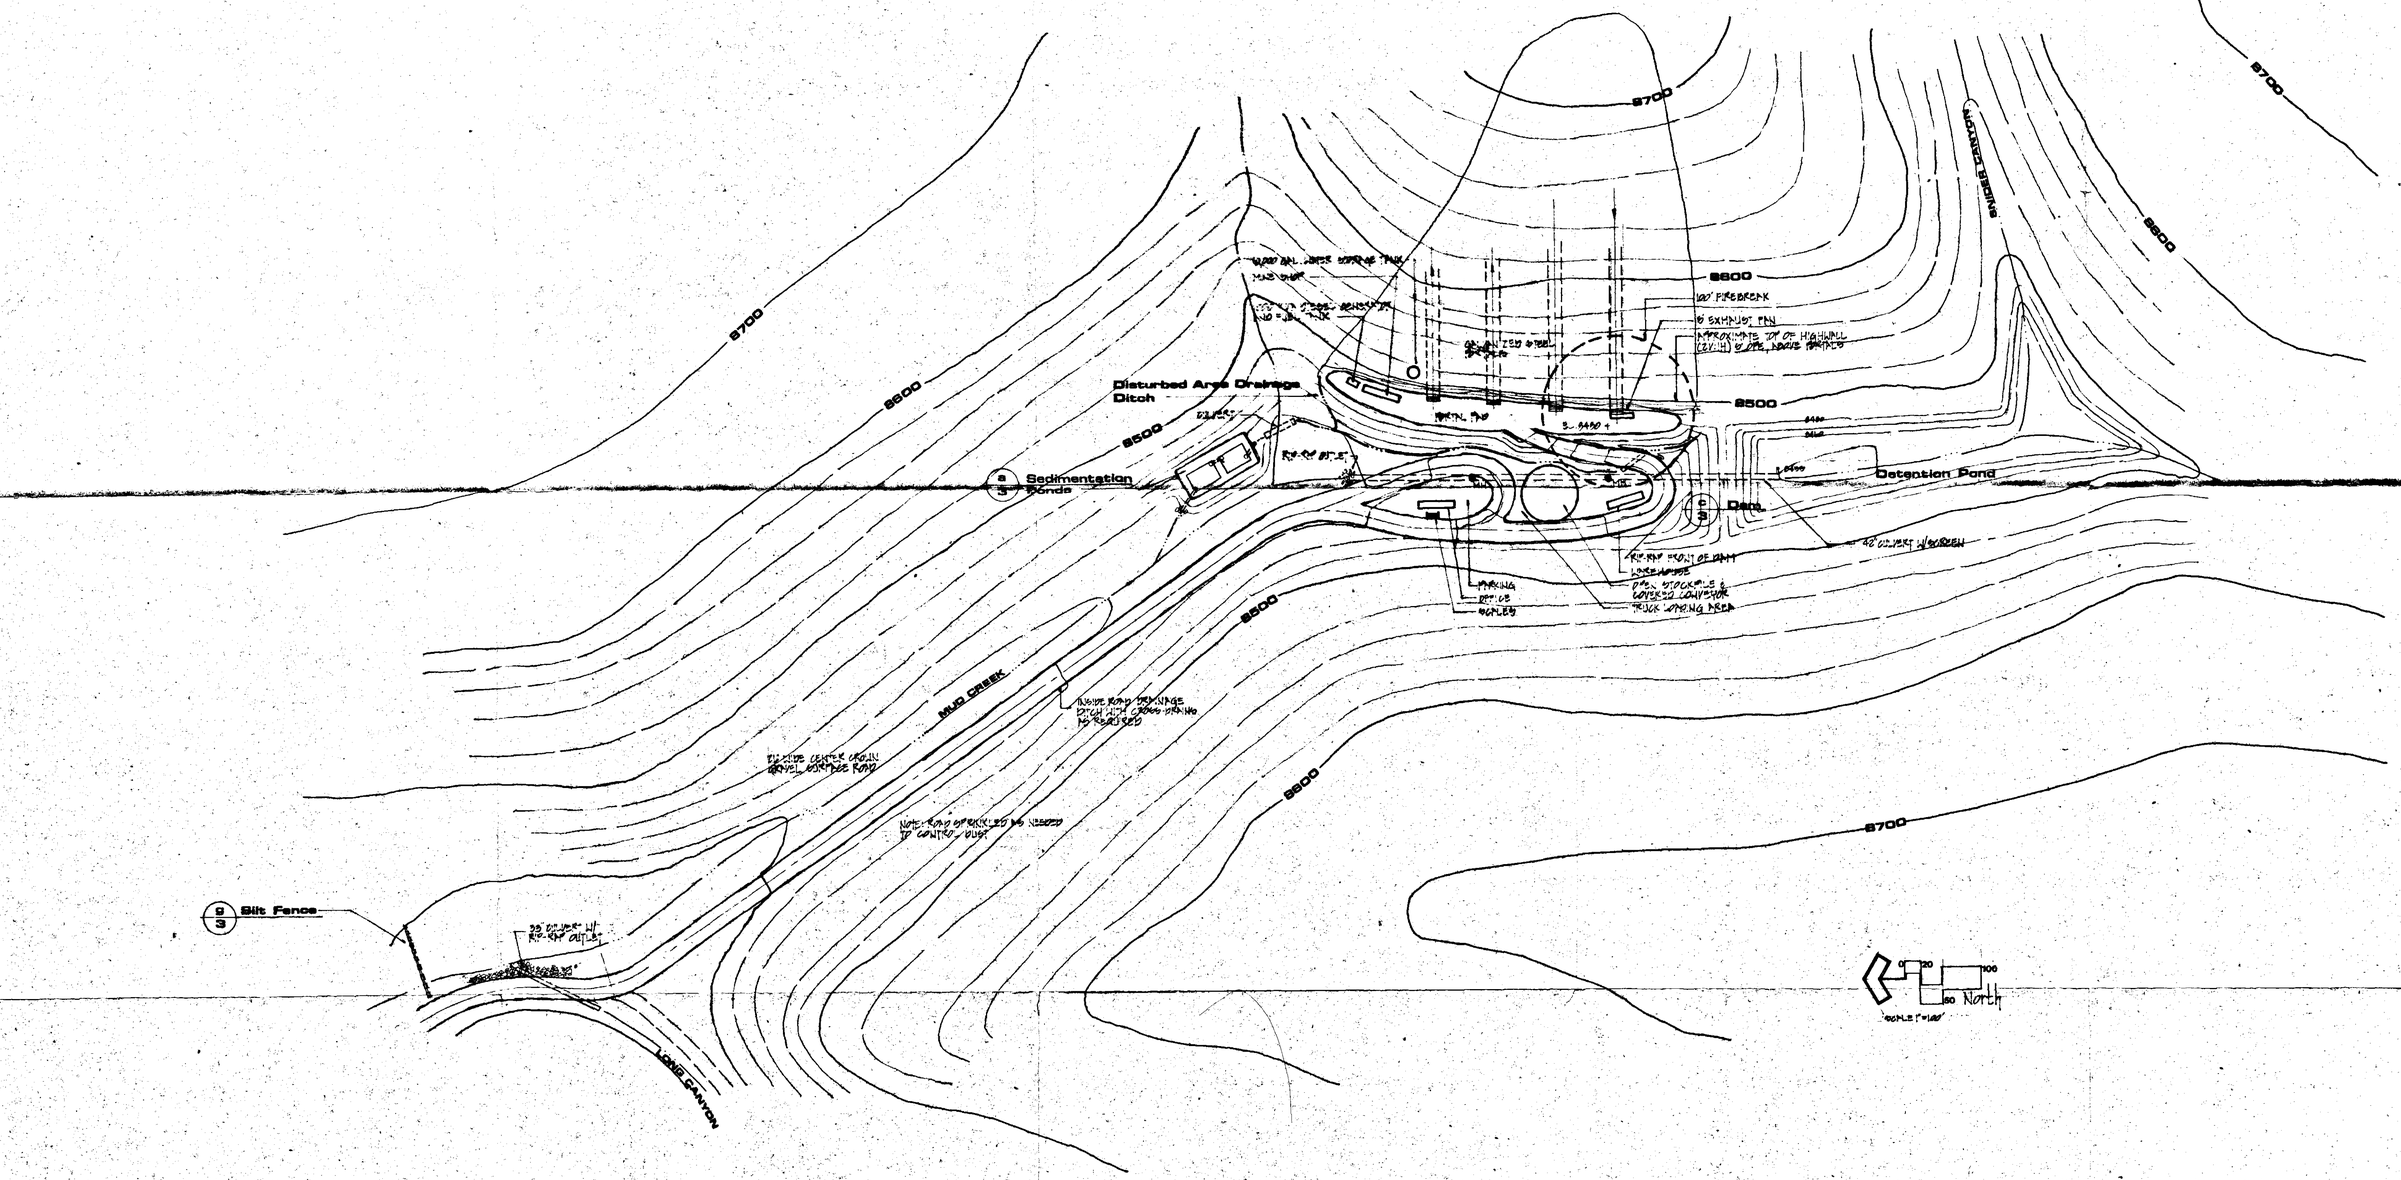

Blazon no.1 Mine -site map

prepared for Sanders & Assoc.

Land Group Engineering

Engineers, Land Surveyors

Suite 304, 205 West 700 South Salt Lake City, Ut. 84101

Job # 291

Date: JULY 24 1994

Drwn. by

Revision:

2