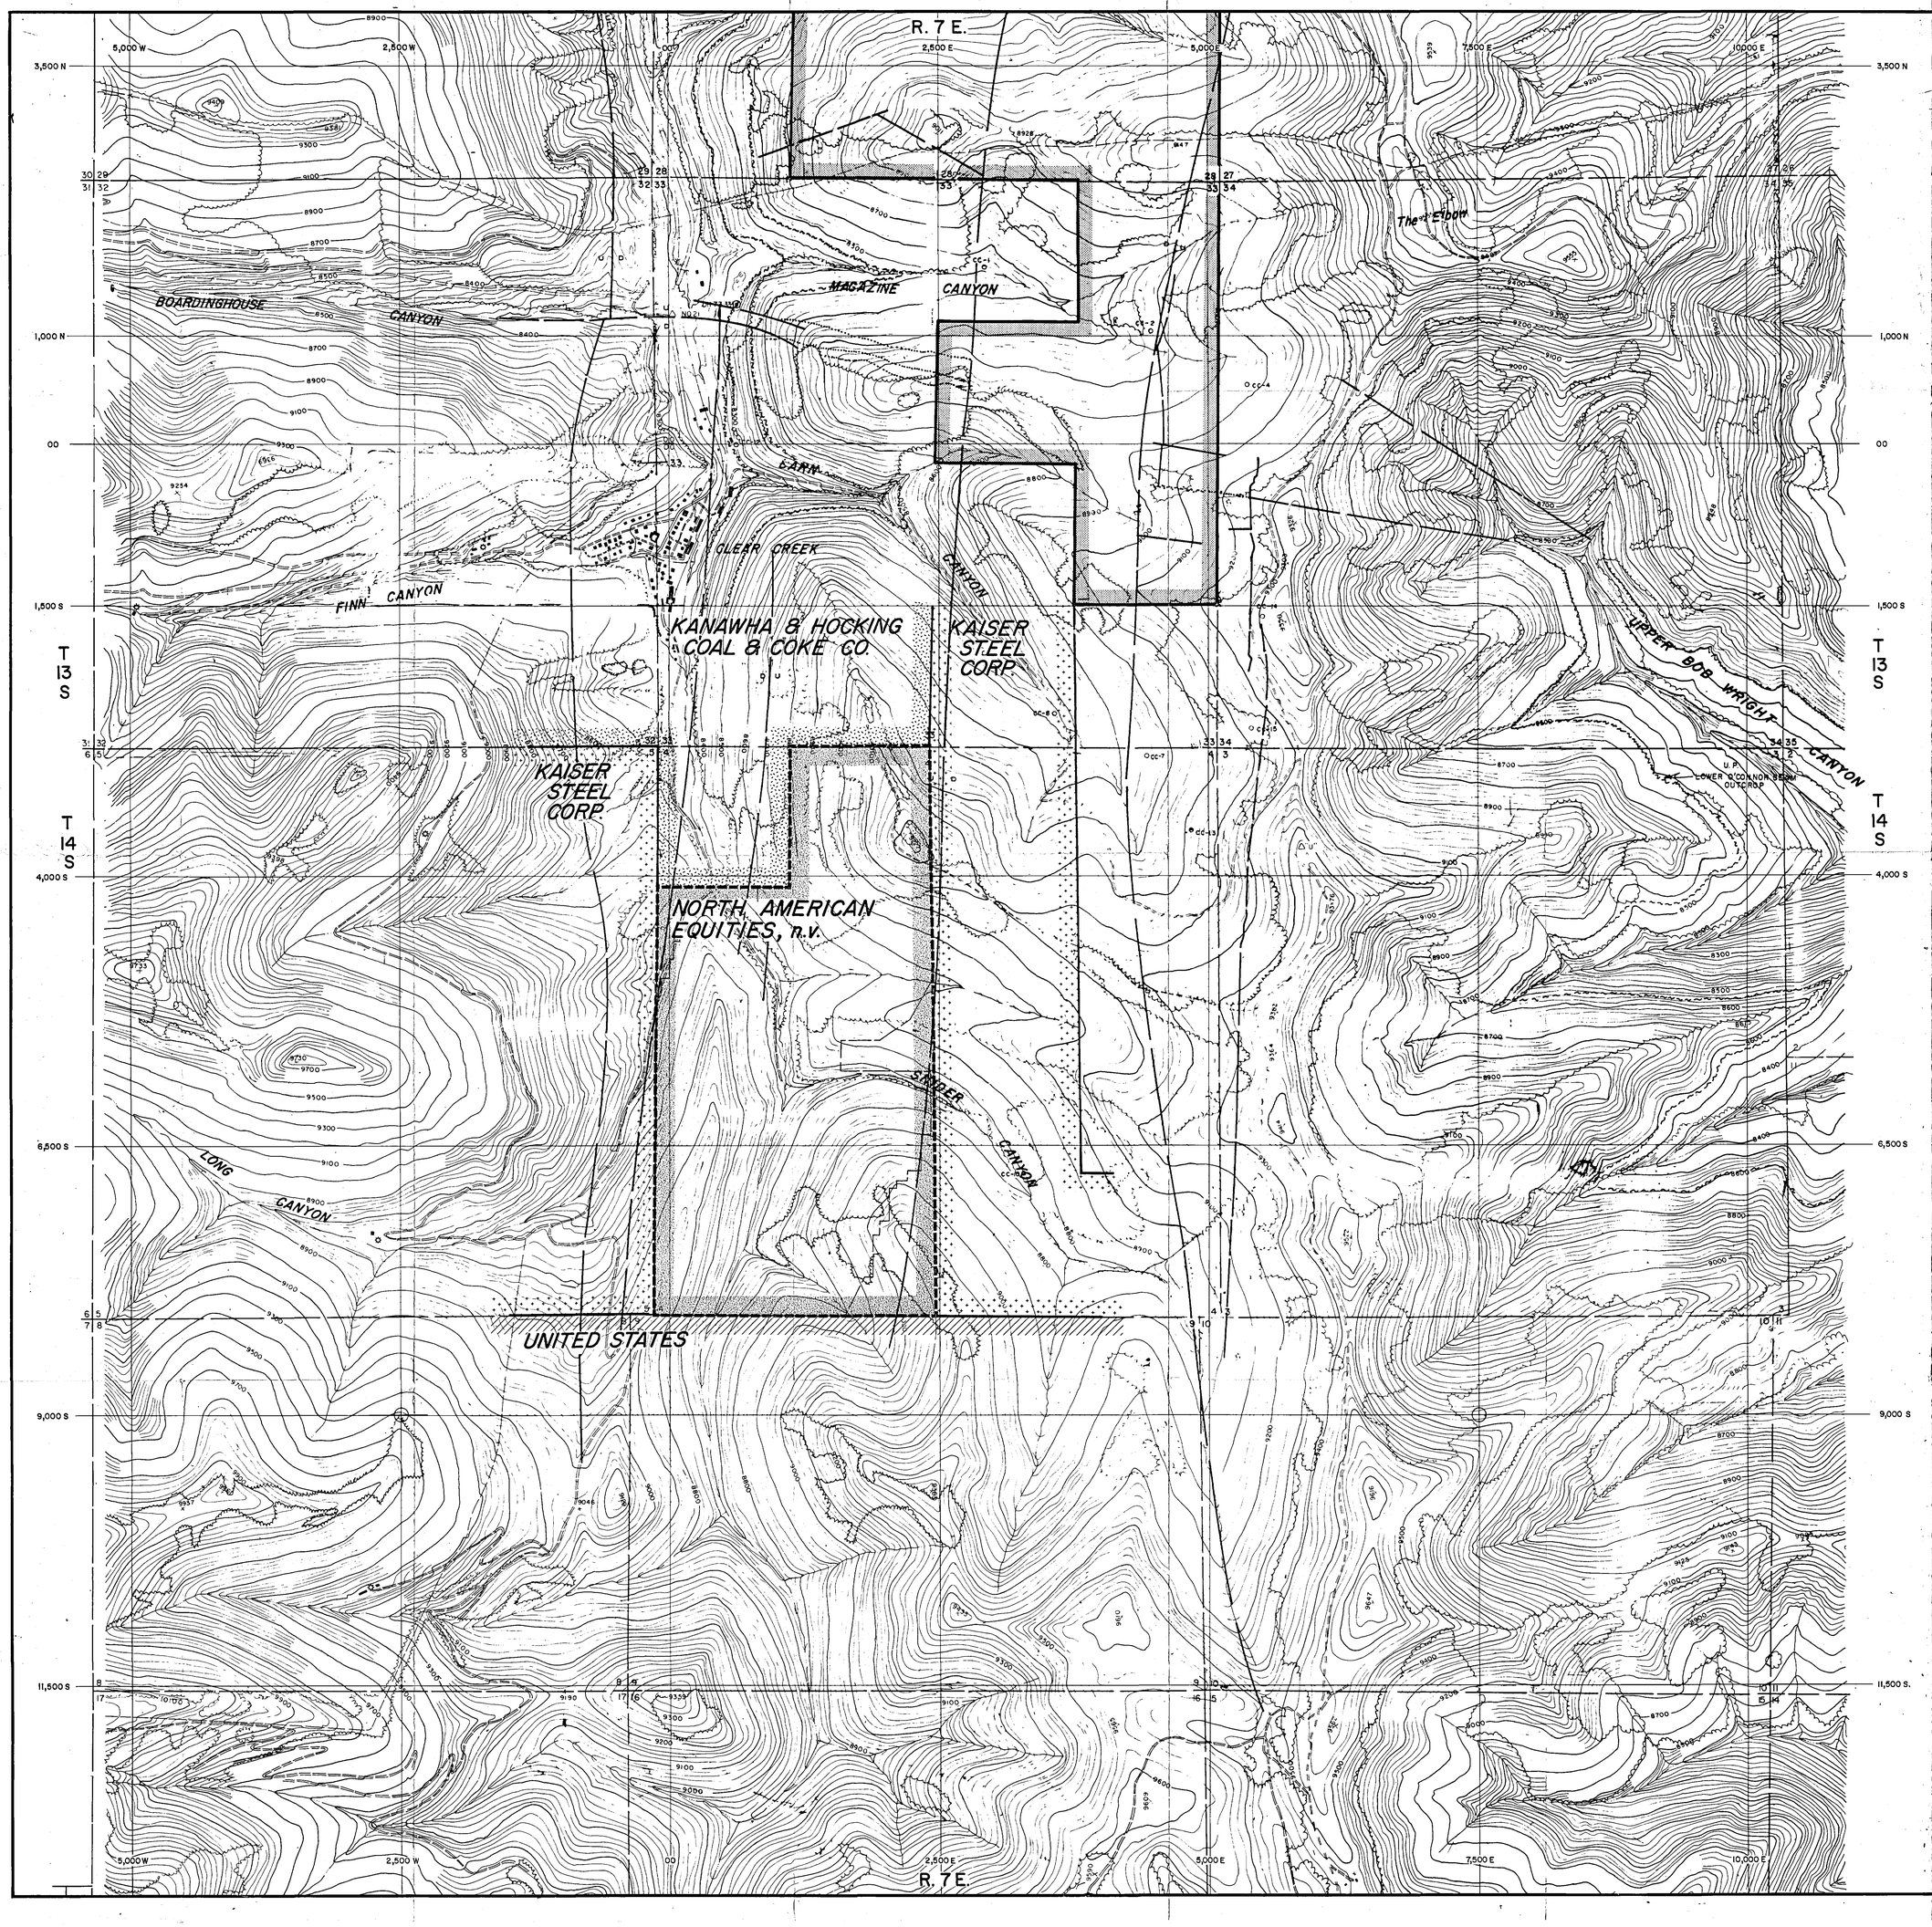

LEGEND

- PERMIT BOUNDARY
- LIFE OF MINE AFFECTED AREA

PROFESSIONAL ENGINEER'S CERTIFICATION

I, Eldon D. Strid, certify that this map was prepared under my supervision and all the information presented hereon is true and correct to the best of my knowledge and information.

10/4/83
Date

Eldon D. Strid, P.E. 5672

ELDON D. STRID REGISTERED 16811 PROFESSIONAL ENGINEER STATE OF COLORADO

N

SCALE
500 0 500 1000 FT.
CONTOUR INTERVAL 20 FT.

RECEIVED
JAN 22 1986
DIVISION OF OIL GAS & MINING

NORTH AMERICAN EQUITIES, n.v.

BLAZON No. 1 MINE
COAL OWNERSHIP

Scale:	Date:	Design By:	Drawn By:
1"=500'	9/83	DT	LCC

ACZ INC.
ENGINEERING AND ENVIRONMENTAL DIVISION
STEAMBOAT SPRINGS, COLO 80477

Drawing Number: MAP 2