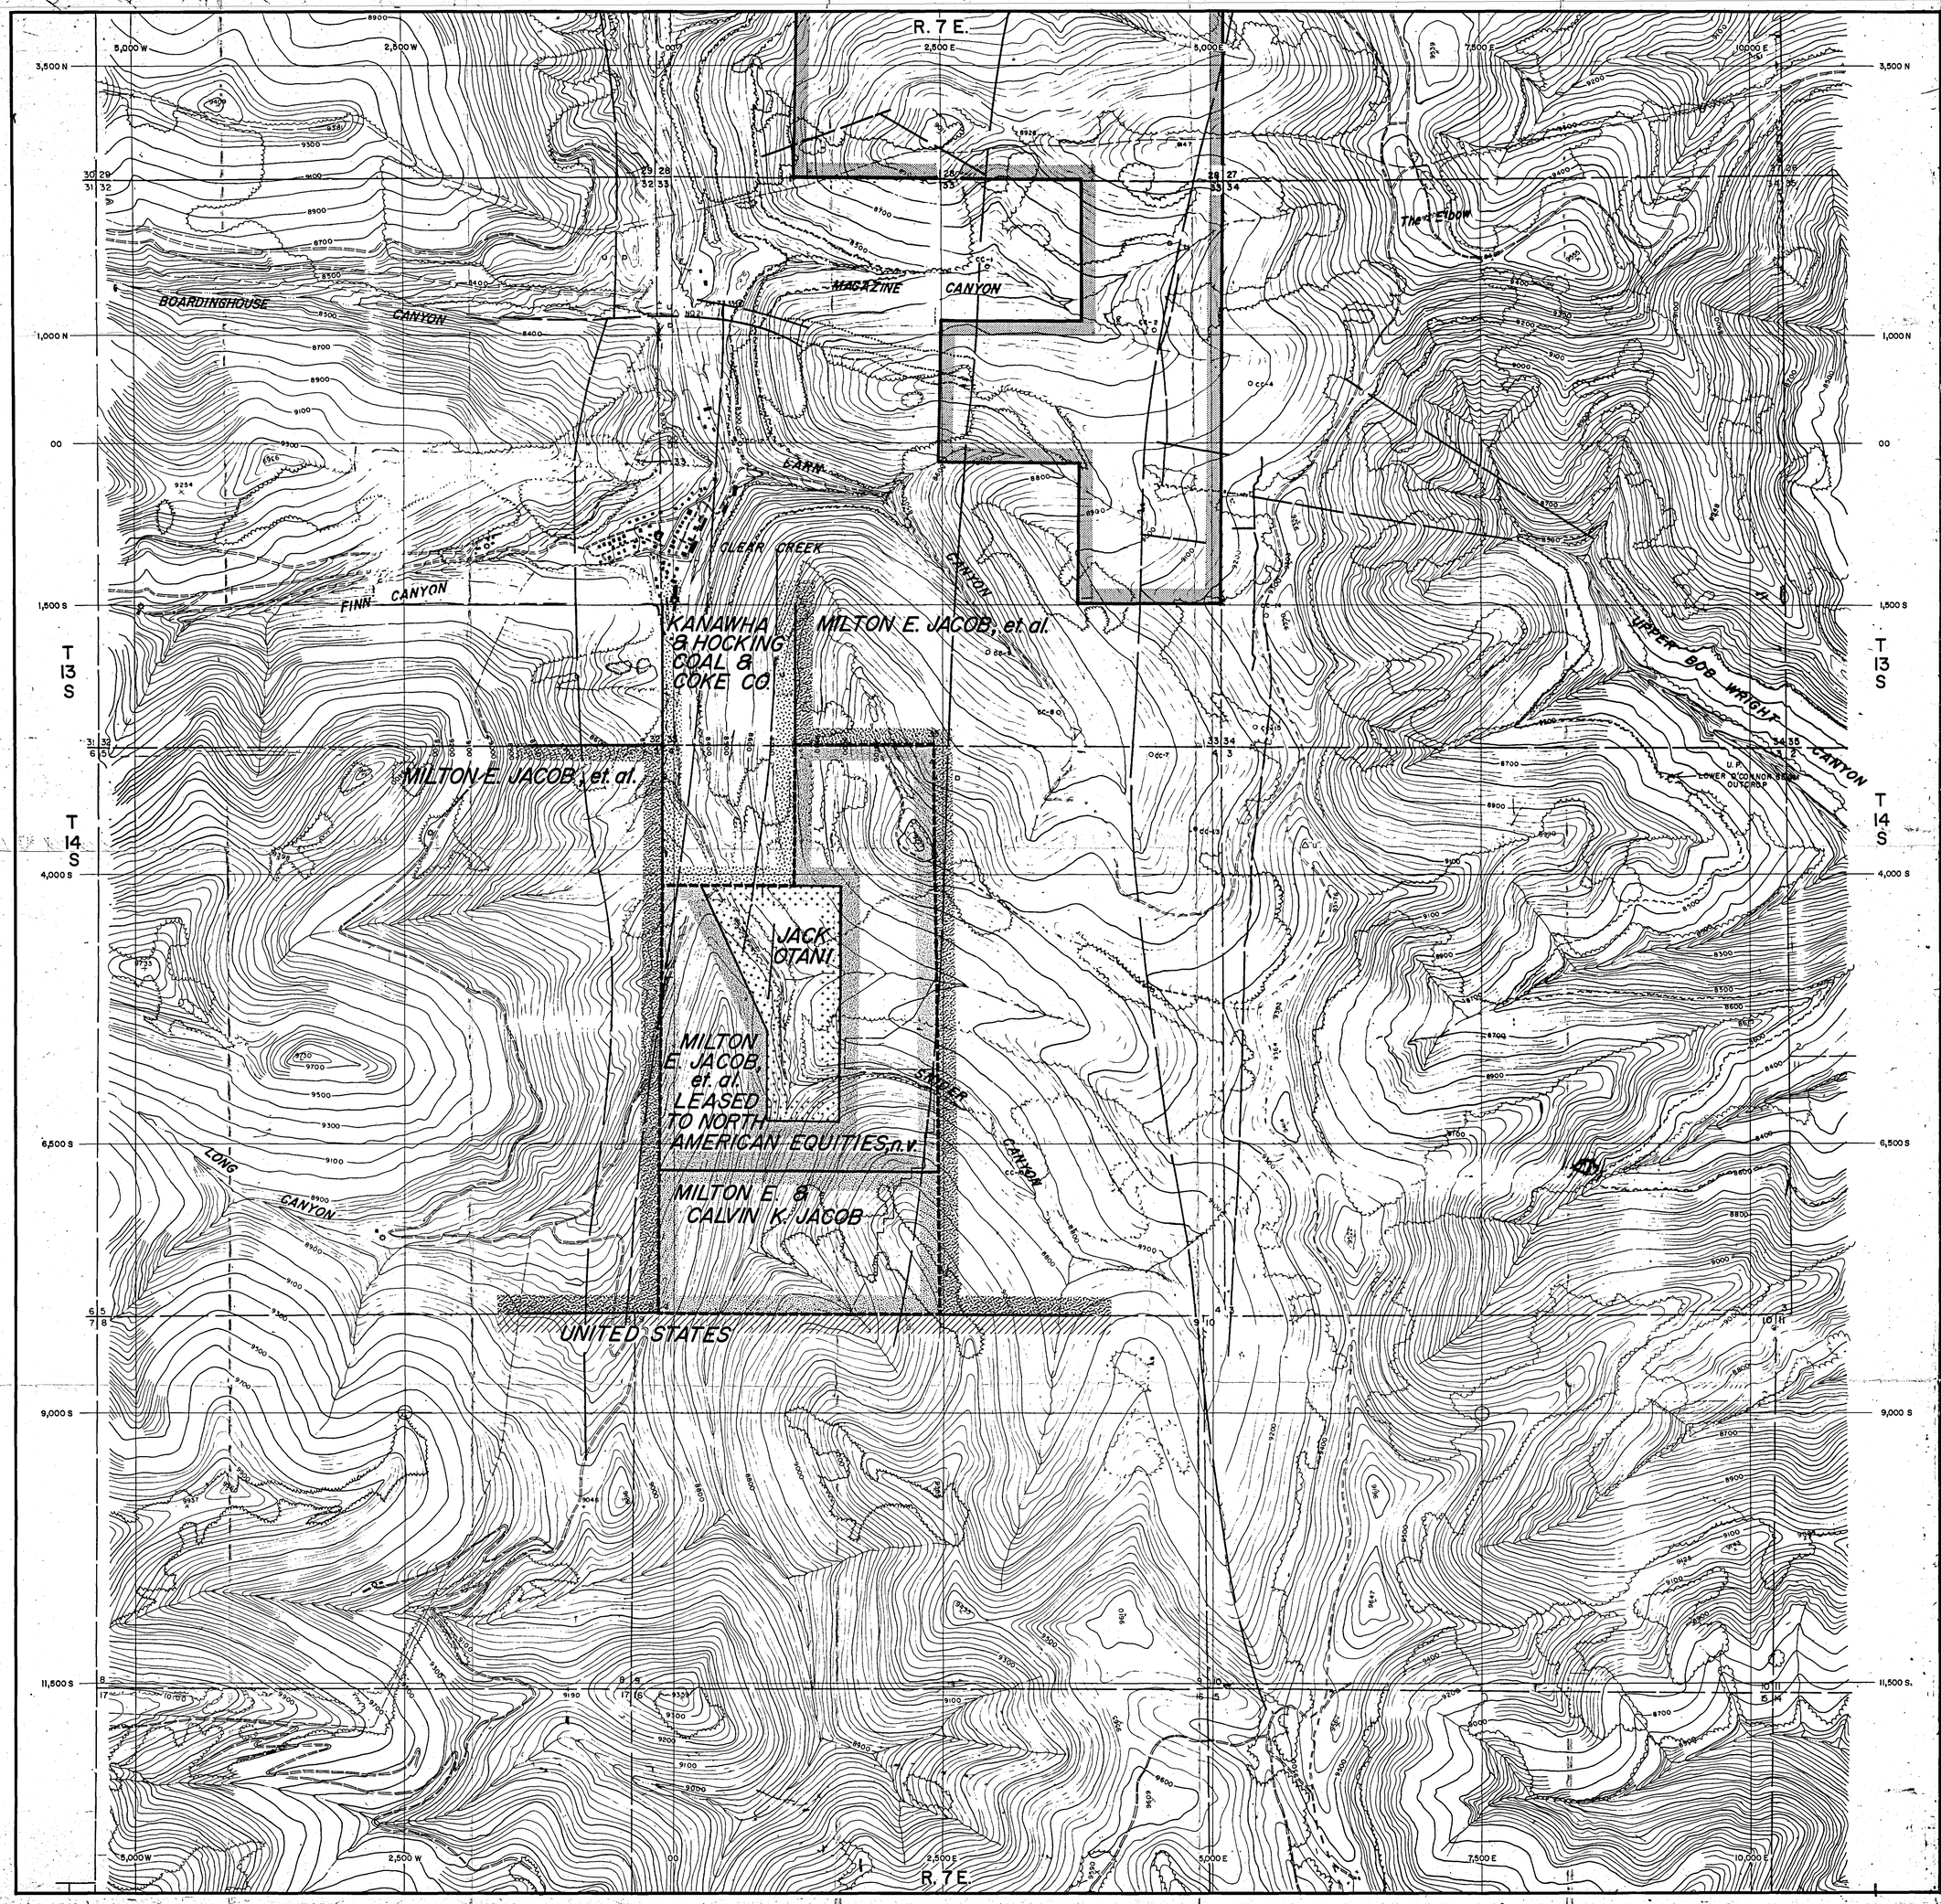

LEGEND

- PERMIT BOUNDARY
- LIFE OF MINE AFFECTED AREA

PROFESSIONAL ENGINEER'S CERTIFICATION

I, Eldon D. Strid, certify that this map was prepared under my supervision and all the information presented hereon is true and correct to the best of my knowledge and information.

10/21/86
Date

Eldon D. Strid, P.E. 5672

REGISTERED PROFESSIONAL ENGINEER No. 5672 Eldon D. Strid STATE OF COLORADO

N

SCALE

500 0 500 1000 FT.

CONTOUR INTERVAL 20 FT.

RECEIVED
OCT 29 1986
DIVISION OF
OIL, GAS & MINING

REVISED 10/86, DJK

NORTH AMERICAN EQUITIES, n.v.

BLAZON No. 1 MINE
SURFACE OWNERSHIP

Scale:	Date:	Design By:	Drawn By:
1" = 500'	10/3/83	D.T.	T.S.

A C Z INC.
ENGINEERING AND ENVIRONMENTAL DIVISION
STEAMBOAT SPRINGS, CO 80477

Drawing Number: MAP 1