LEGEND

- DISTURBED AREA BOUNDARY
- ROADS & BENCH AREAS
- TOPSOIL STOCKPILE

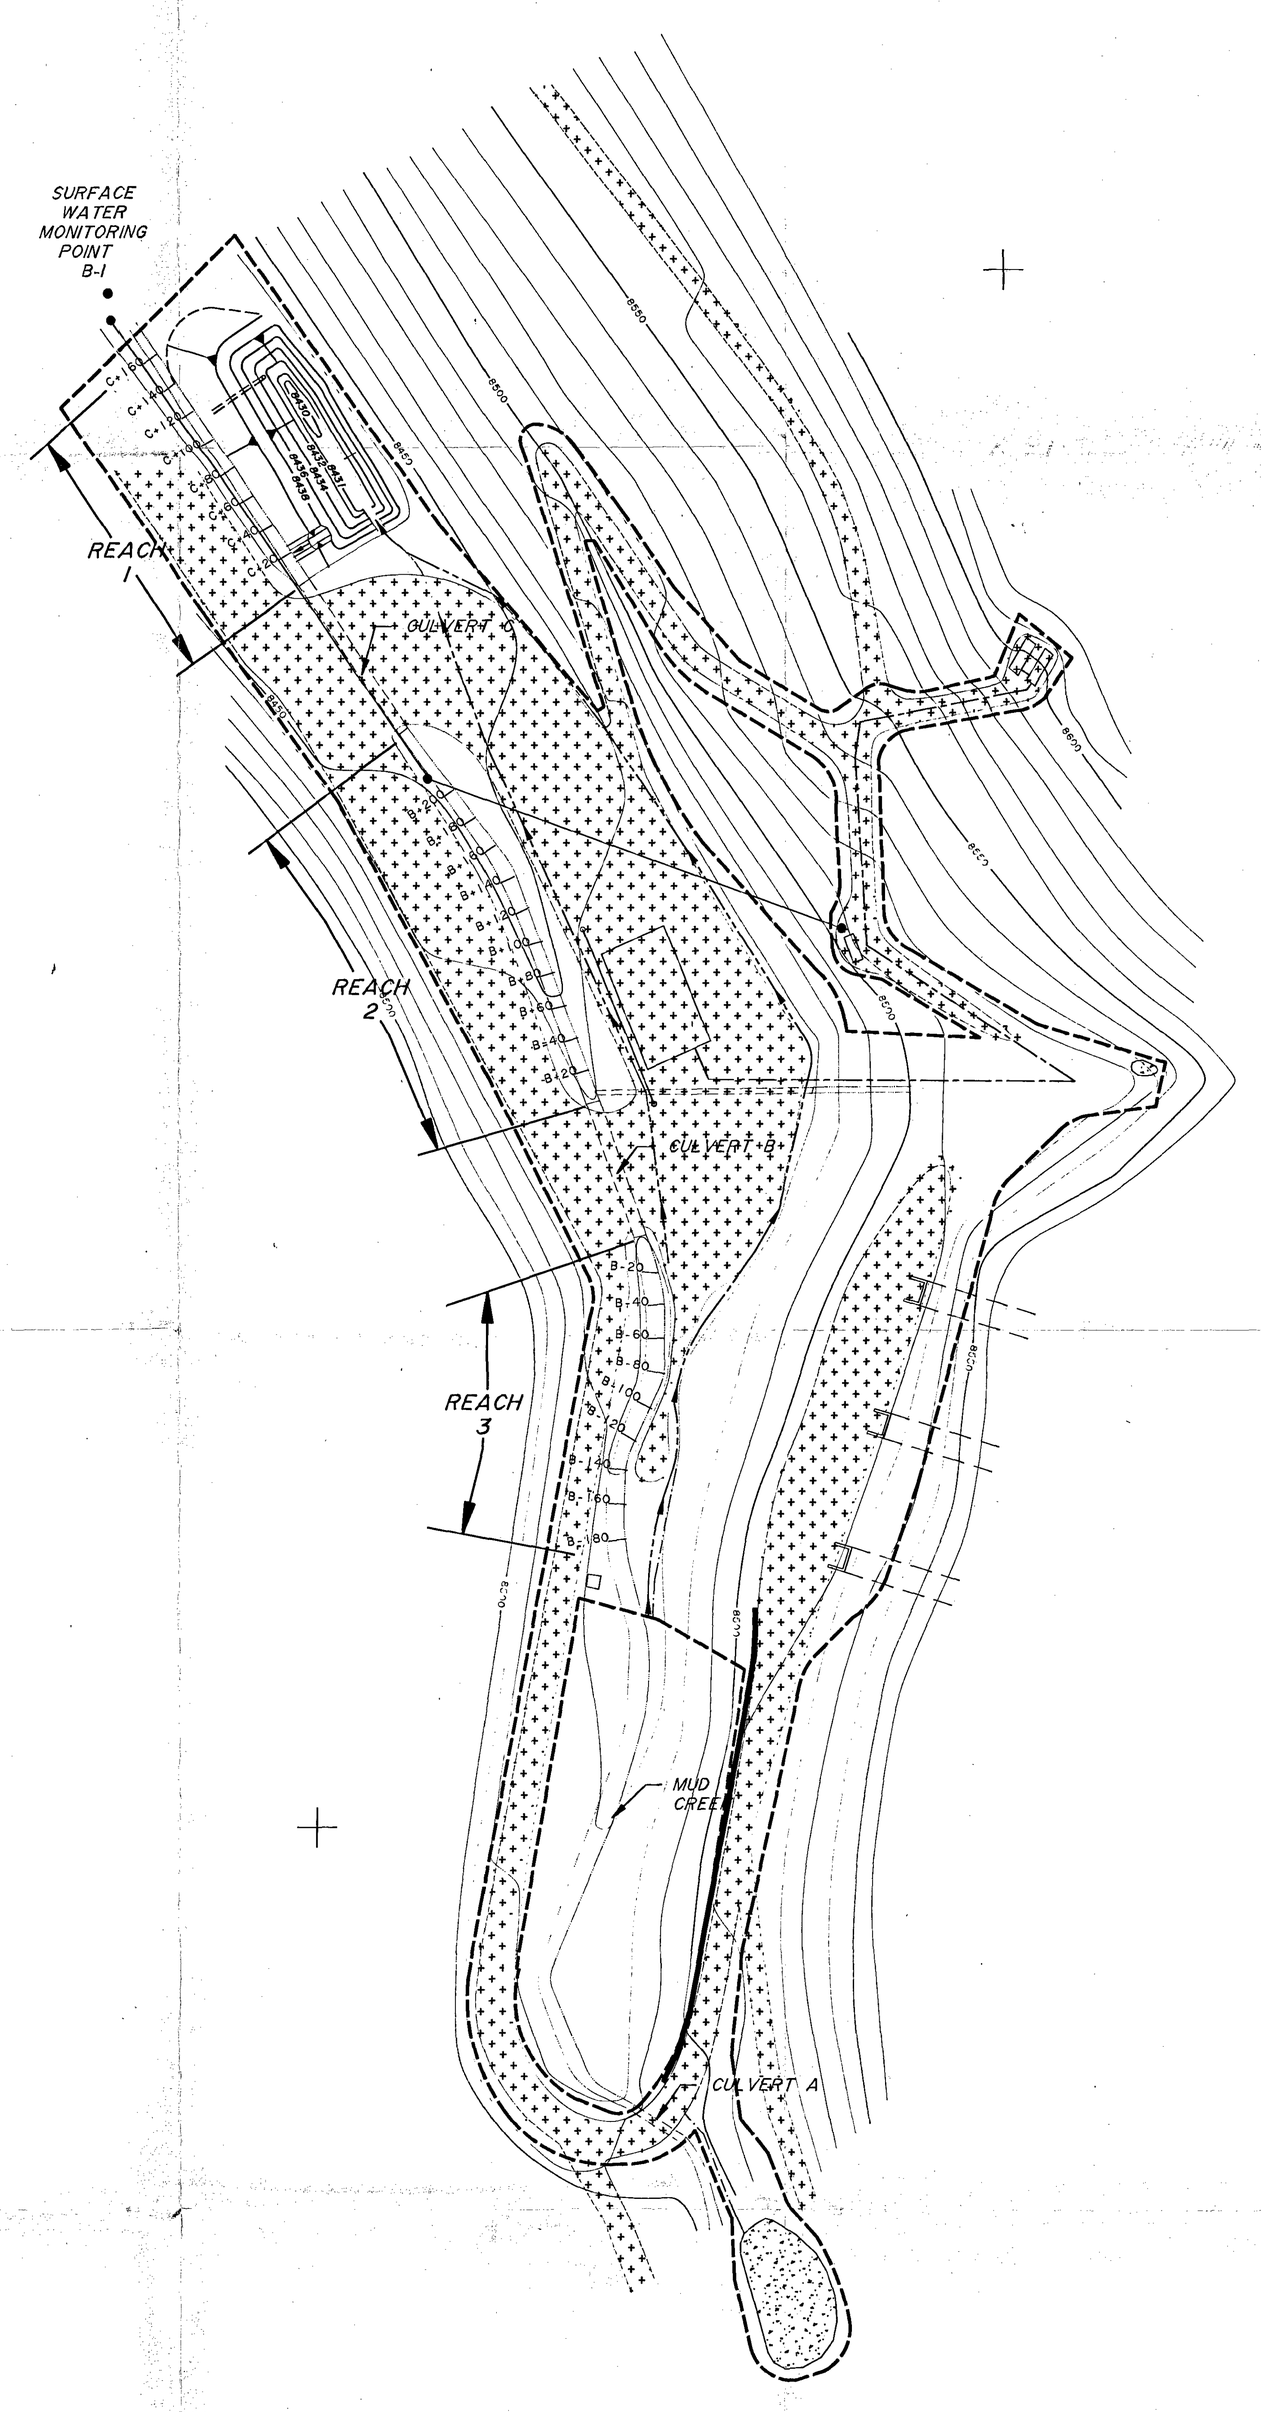

MAP KEY

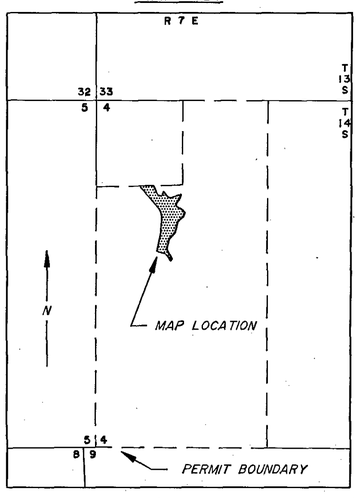

RECEIVED
SEP 6 1988
DIVISION OF
OIL, GAS & MINING

PROFESSIONAL ENGINEER'S CERTIFICATION

I, Conrad Parrish, certify that this map was prepared under my supervision and all the information presented hereon is true and correct to the best of my knowledge and information.

8/24/88 Conrad Parrish
DATE SIGNATURE

REGISTERED PROFESSIONAL ENGINEER 7313 CONRAD H. PARRISH P.E. 7313 STATE OF UTAH

No.	REVISION	DATE	BY	CHKD

NORTH AMERICAN EQUITIES, n.v.

BLAZON No.1 MINE

MUD CREEK CHANNEL LOCATION MAP

Scale:	Date:	Design By:	Drawn By:	Approved By:
1"= 50'	AUG.,1988	DJK	JGN	

ACZ Engineering and Environmental Division Steamboat Springs, CO 80477

MAP A3