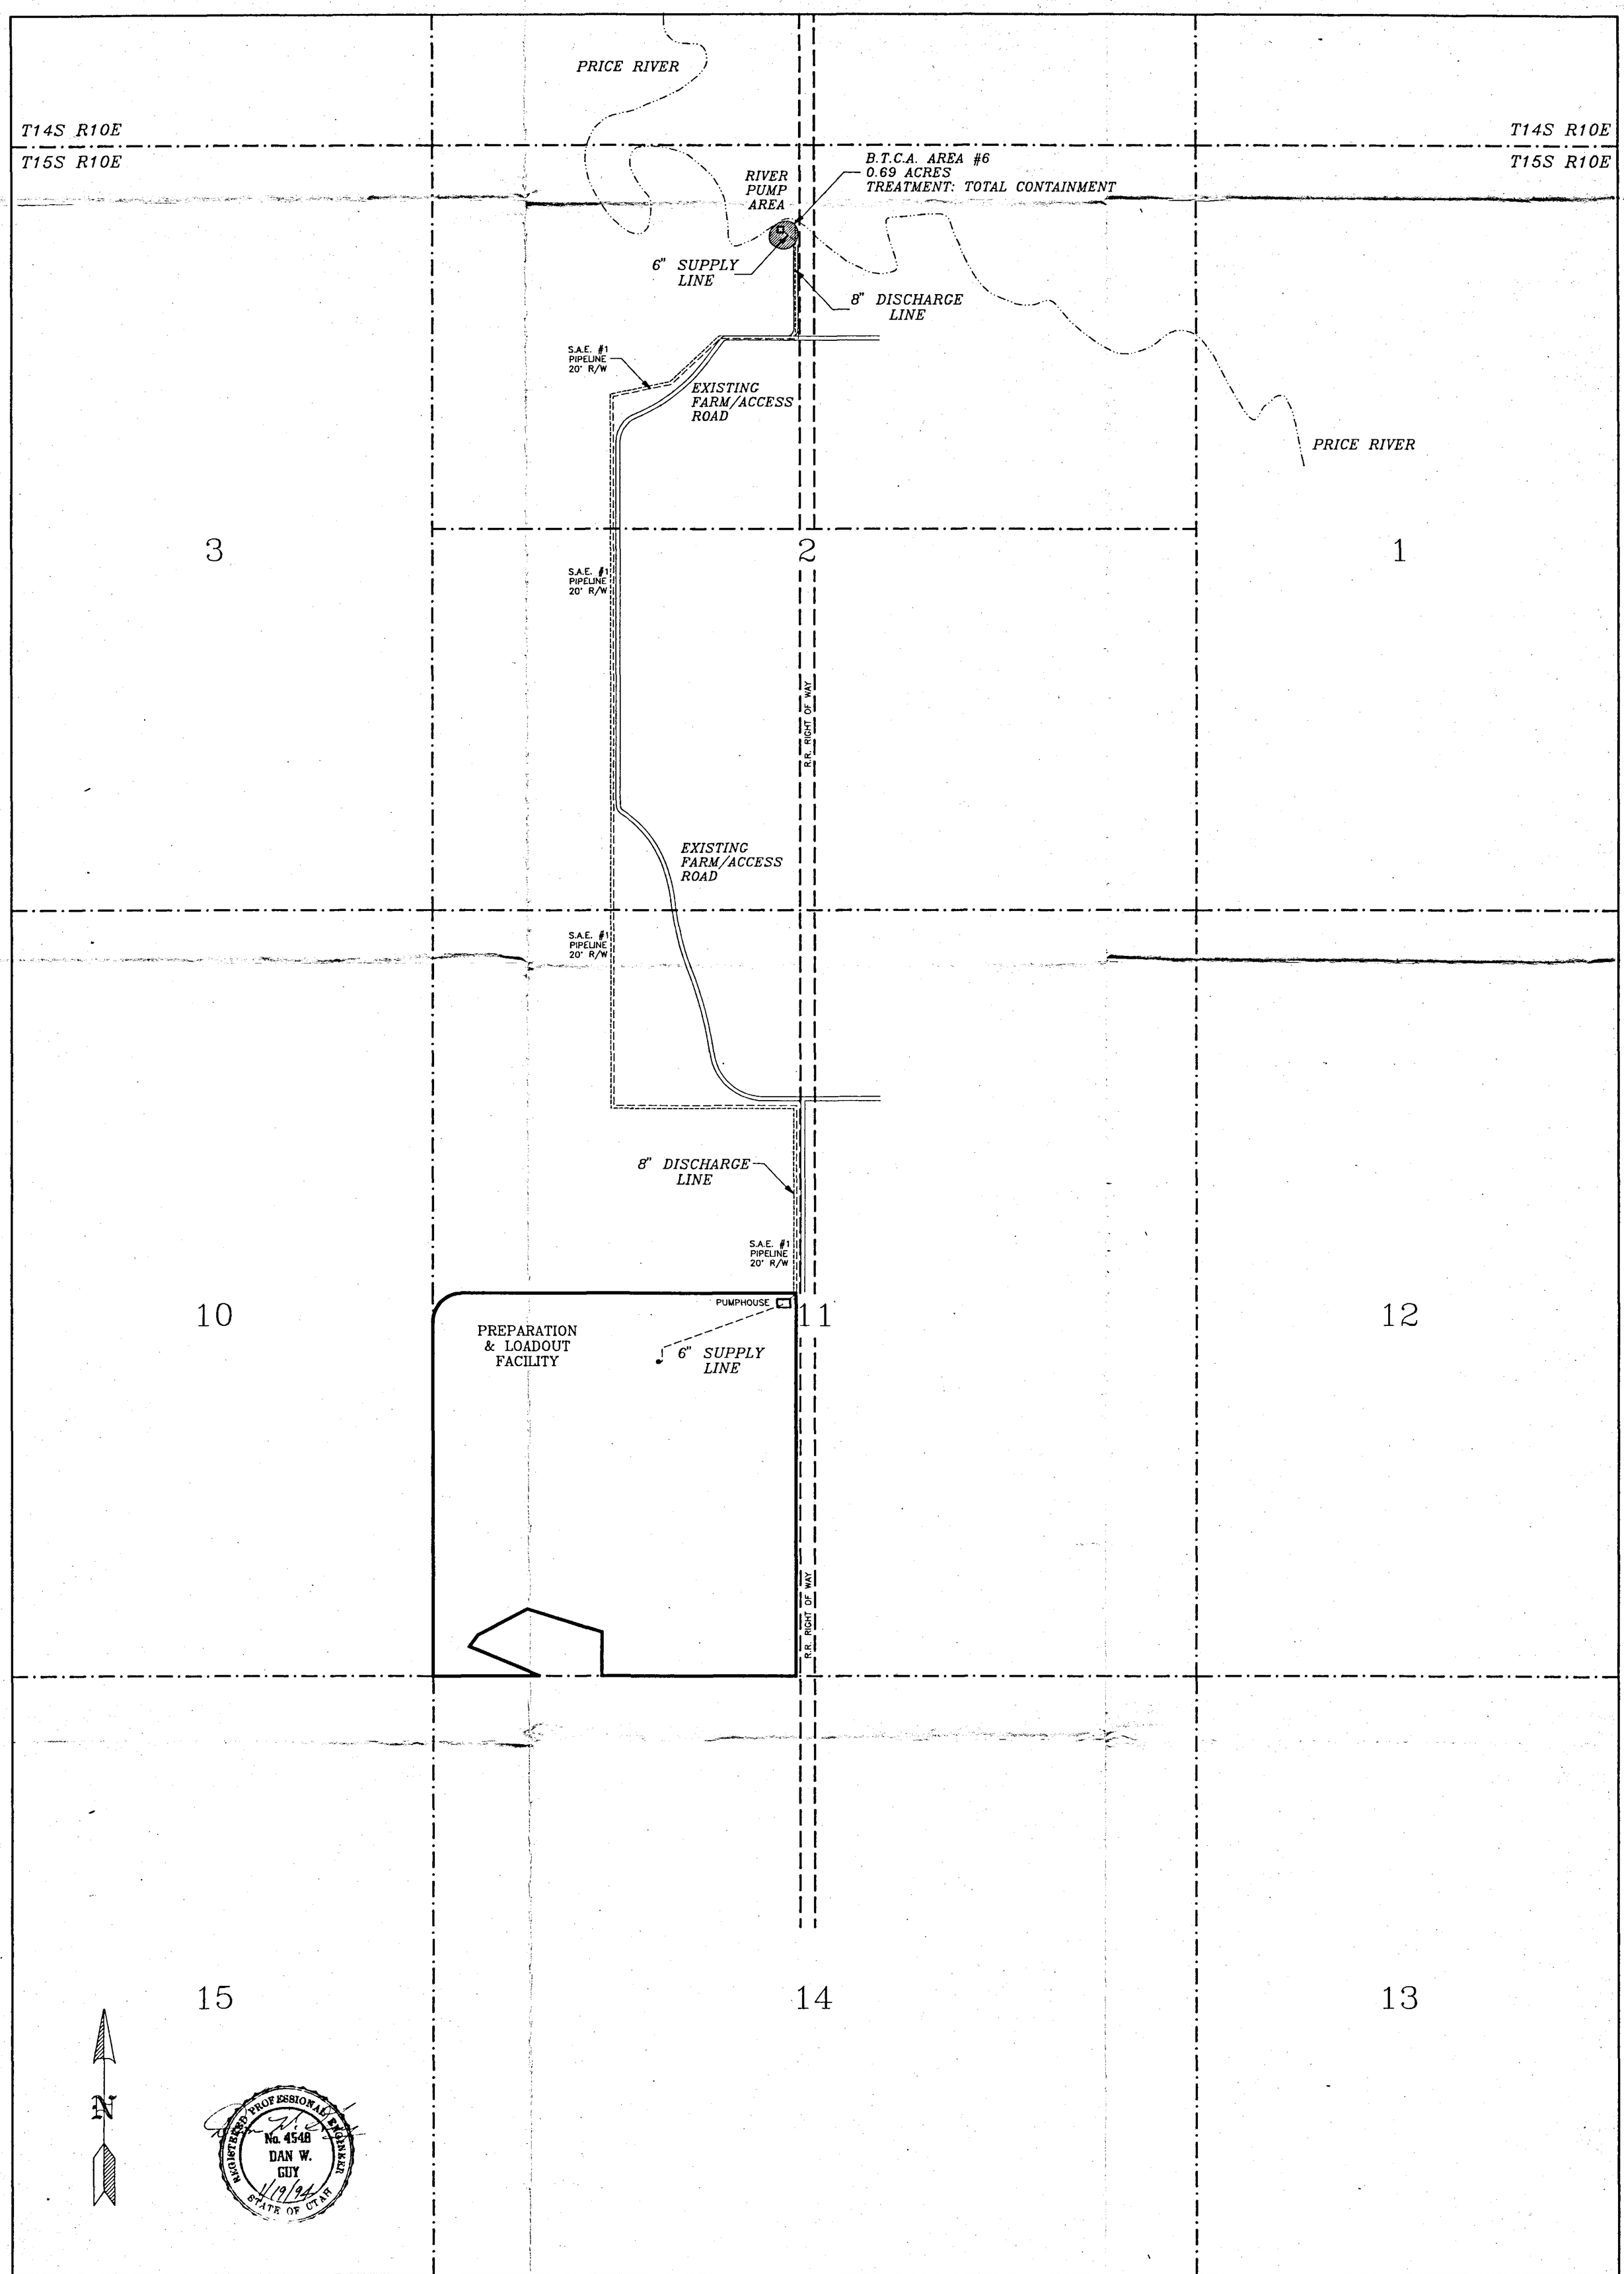

MOUNTAIN COAL COMPANY
RIVER PUMP & PIPELINE SYSTEM
(EXISTING)
PLATE 3-8

RECEIVED
JAN 24 1994
DIVISION OF
OIL, GAS & MINING

Acad Reference: SURFACE Revision Date: 01/19/94

LEGEND:

C.V. SPUR FACILITY BOUNDARY
6" SUPPLY LINE
8" DISCHARGE LINE

250' 0' 500' 1000'

MOUNTAIN COAL COMPANY