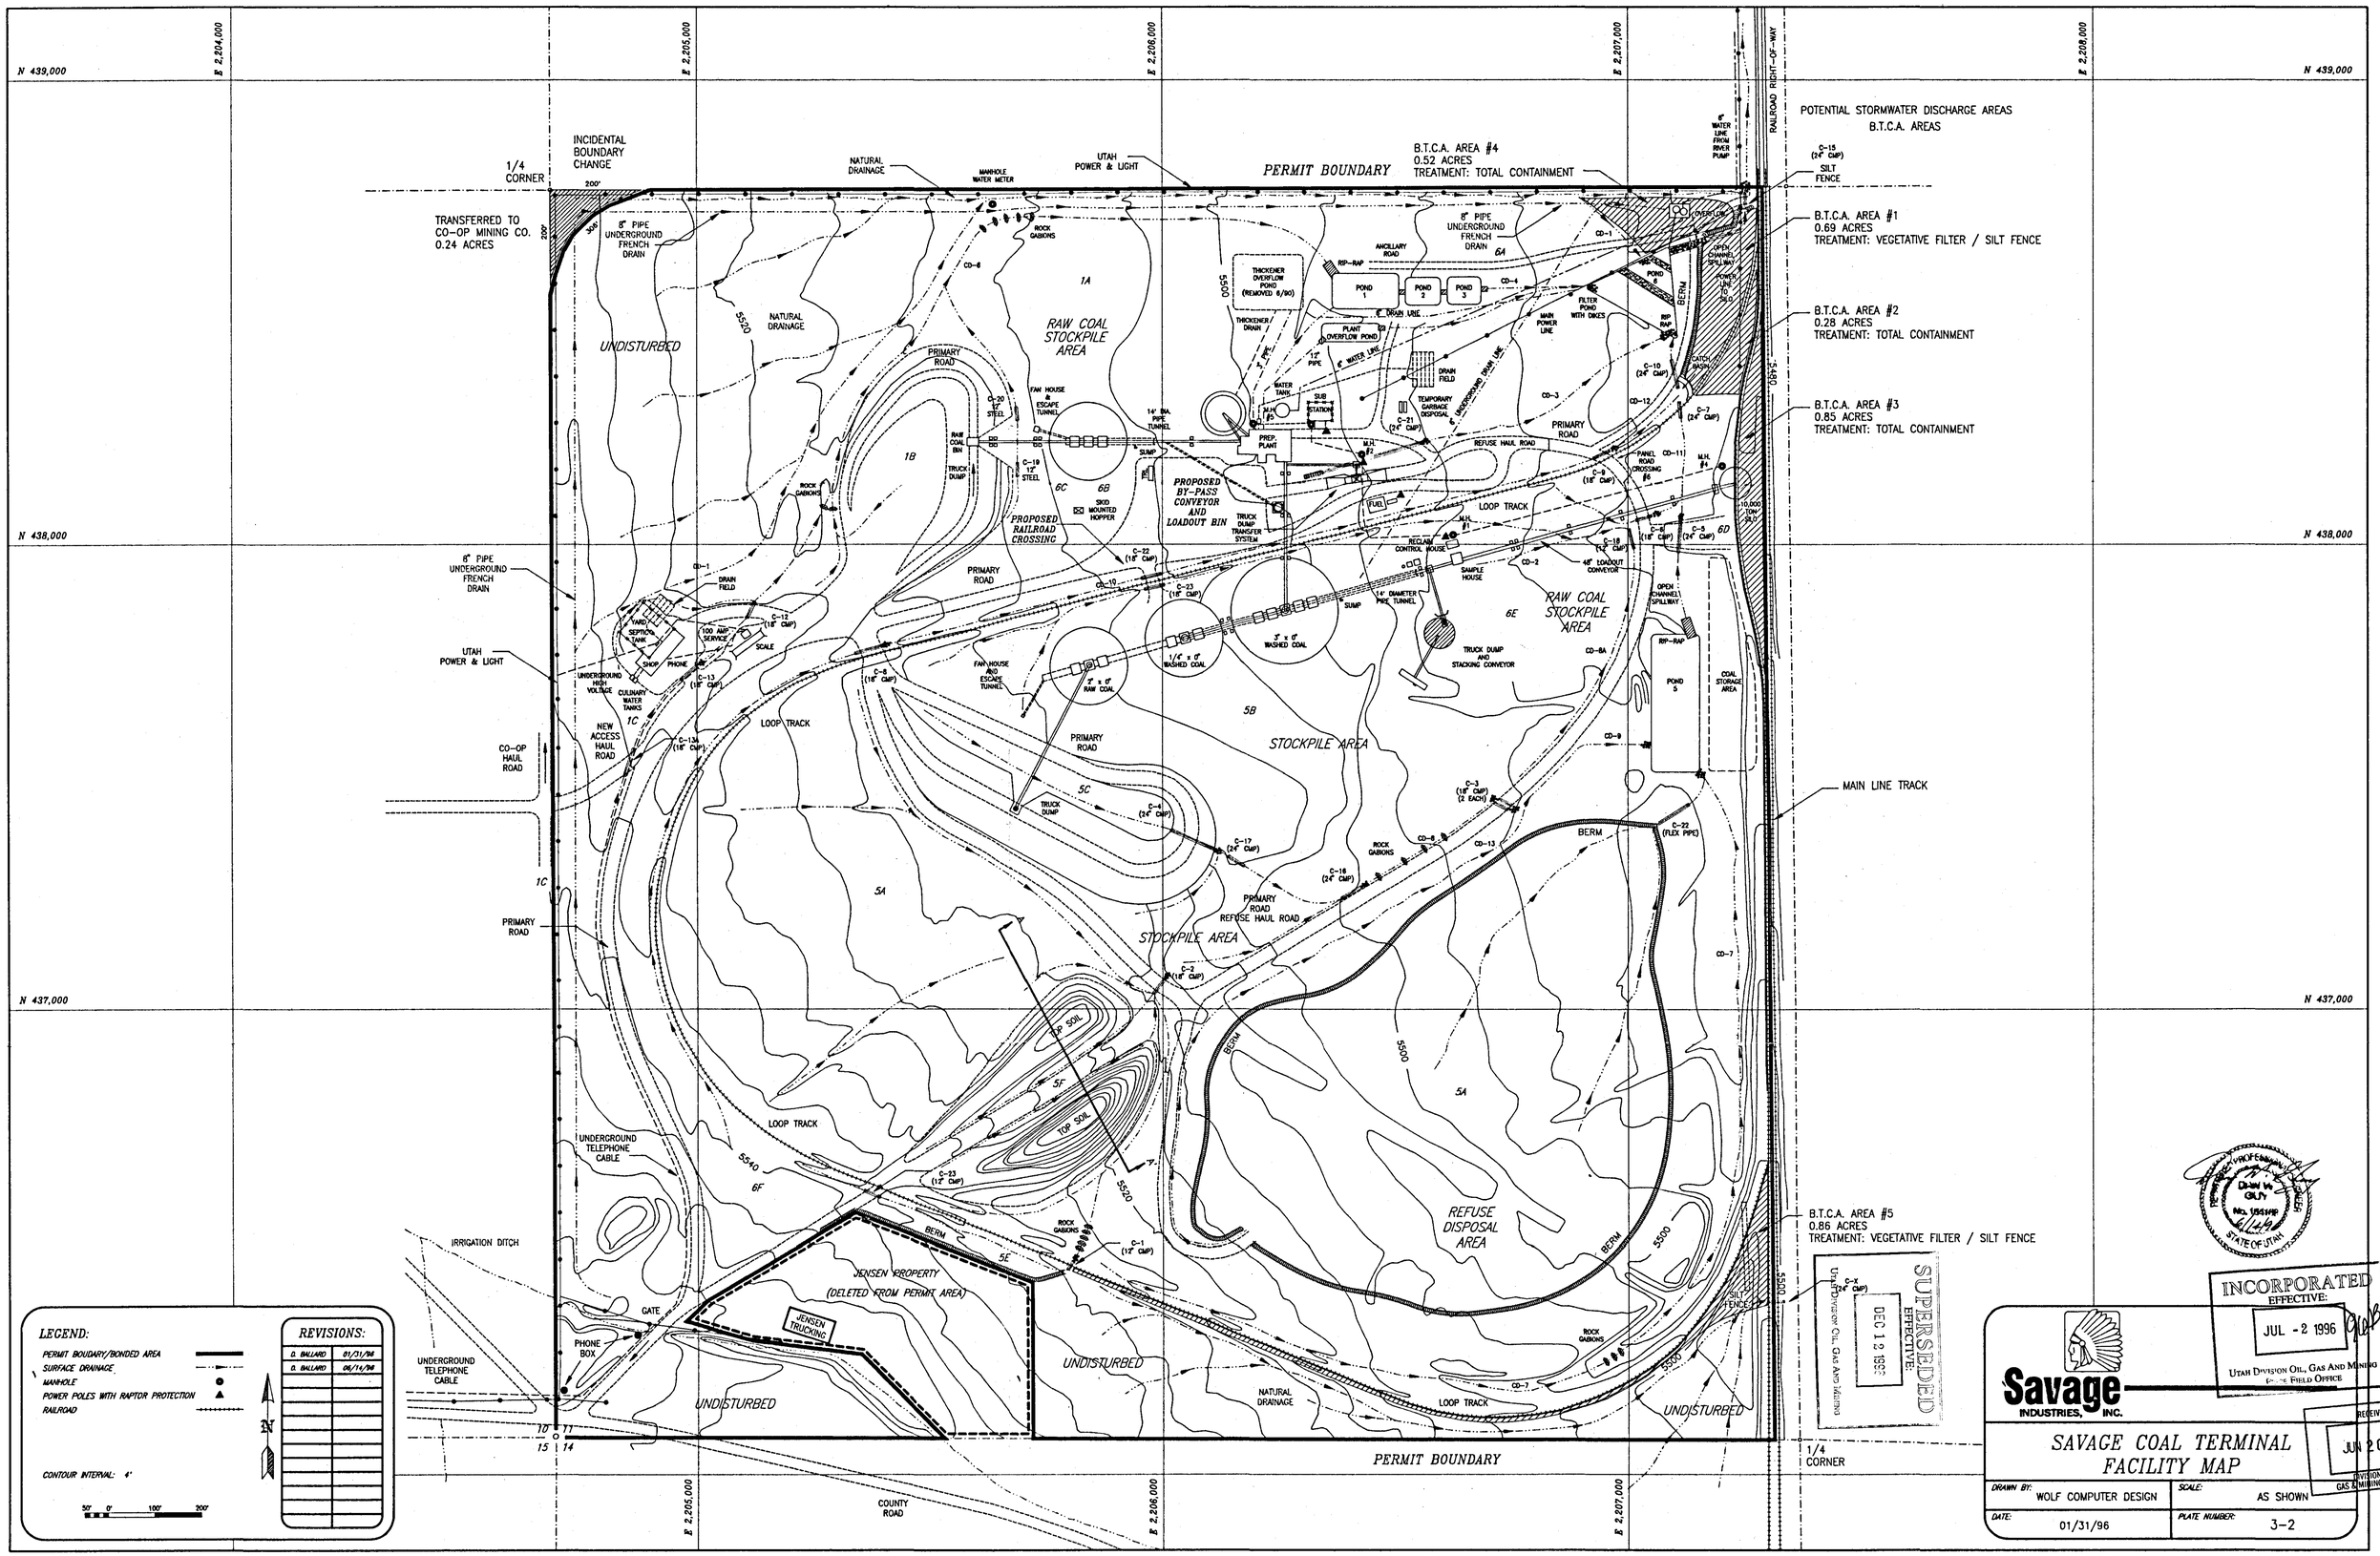
N 439,000
N 438,000
N 437,000
E 2,204,000
E 2,205,000
E 2,206,000
E 2,207,000
E 2,208,000
1/4 CORNER
INCIDENTAL BOUNDARY CHANGE
TRANSFERRED TO CO-OP MINING CO. 0.24 ACRES
NATURAL DRAINAGE
MANHOLE WATER METER
UTAH POWER & LIGHT
PERMIT BOUNDARY
B.T.C.A. AREA #4
0.52 ACRES
TREATMENT: TOTAL CONTAINMENT
RAILROAD RIGHT-OF-WAY
POTENTIAL STORMWATER DISCHARGE AREAS
B.T.C.A. AREAS
SILT FENCE
B.T.C.A. AREA #1
0.69 ACRES
TREATMENT: VEGETATIVE FILTER / SILT FENCE
B.T.C.A. AREA #2
0.28 ACRES
TREATMENT: TOTAL CONTAINMENT
B.T.C.A. AREA #3
0.85 ACRES
TREATMENT: TOTAL CONTAINMENT
UNDISTURBED
RAW COAL STOCKPILE AREA
PRIMARY ROAD
PREP. PLANT
PROPOSED BY-PASS CONVEYOR AND LOADOUT BIN
PROPOSED RAILROAD CROSSING
LOOP TRACK
STOCKPILE AREA
REFUSE HAUL ROAD
MAIN LINE TRACK
BERM
REFUSE DISPOSAL AREA
TOP SOIL
JENSEN PROPERTY (DELETED FROM PERMIT AREA)
JENSEN TRUCKING
IRRIGATION DITCH
UNDERGROUND TELEPHONE CABLE
CO-OP HAUL ROAD
NEW ACCESS HAUL ROAD
COUNTY ROAD
B.T.C.A. AREA #5
0.86 ACRES
TREATMENT: VEGETATIVE FILTER / SILT FENCE
LEGEND:
PERMIT BOUDARY/BONDED AREA
SURFACE DRAINAGE
MANHOLE
POWER POLES WITH RAPTOR PROTECTION
RAILROAD
CONTOUR INTERVAL: 4'
REVISIONS:
D. BALLARD 01/31/96
D. BALLARD 06/14/96
SUPERSEDED
EFFECTIVE: DEC 12 1996
DIVISION OF OIL, GAS AND MINING
INCORPORATED
EFFECTIVE: JUL - 2 1996
UTAH DIVISION OIL, GAS AND MINING
FIELD OFFICE
RECEIVED
JUN 20 1996
DIVISION OF OIL GAS & MINING PRICE UTAH
Savage INDUSTRIES, INC.
SAVAGE COAL TERMINAL FACILITY MAP
DRAWN BY: WOLF COMPUTER DESIGN
SCALE: AS SHOWN
DATE: 01/31/96
PLATE NUMBER: 3-2