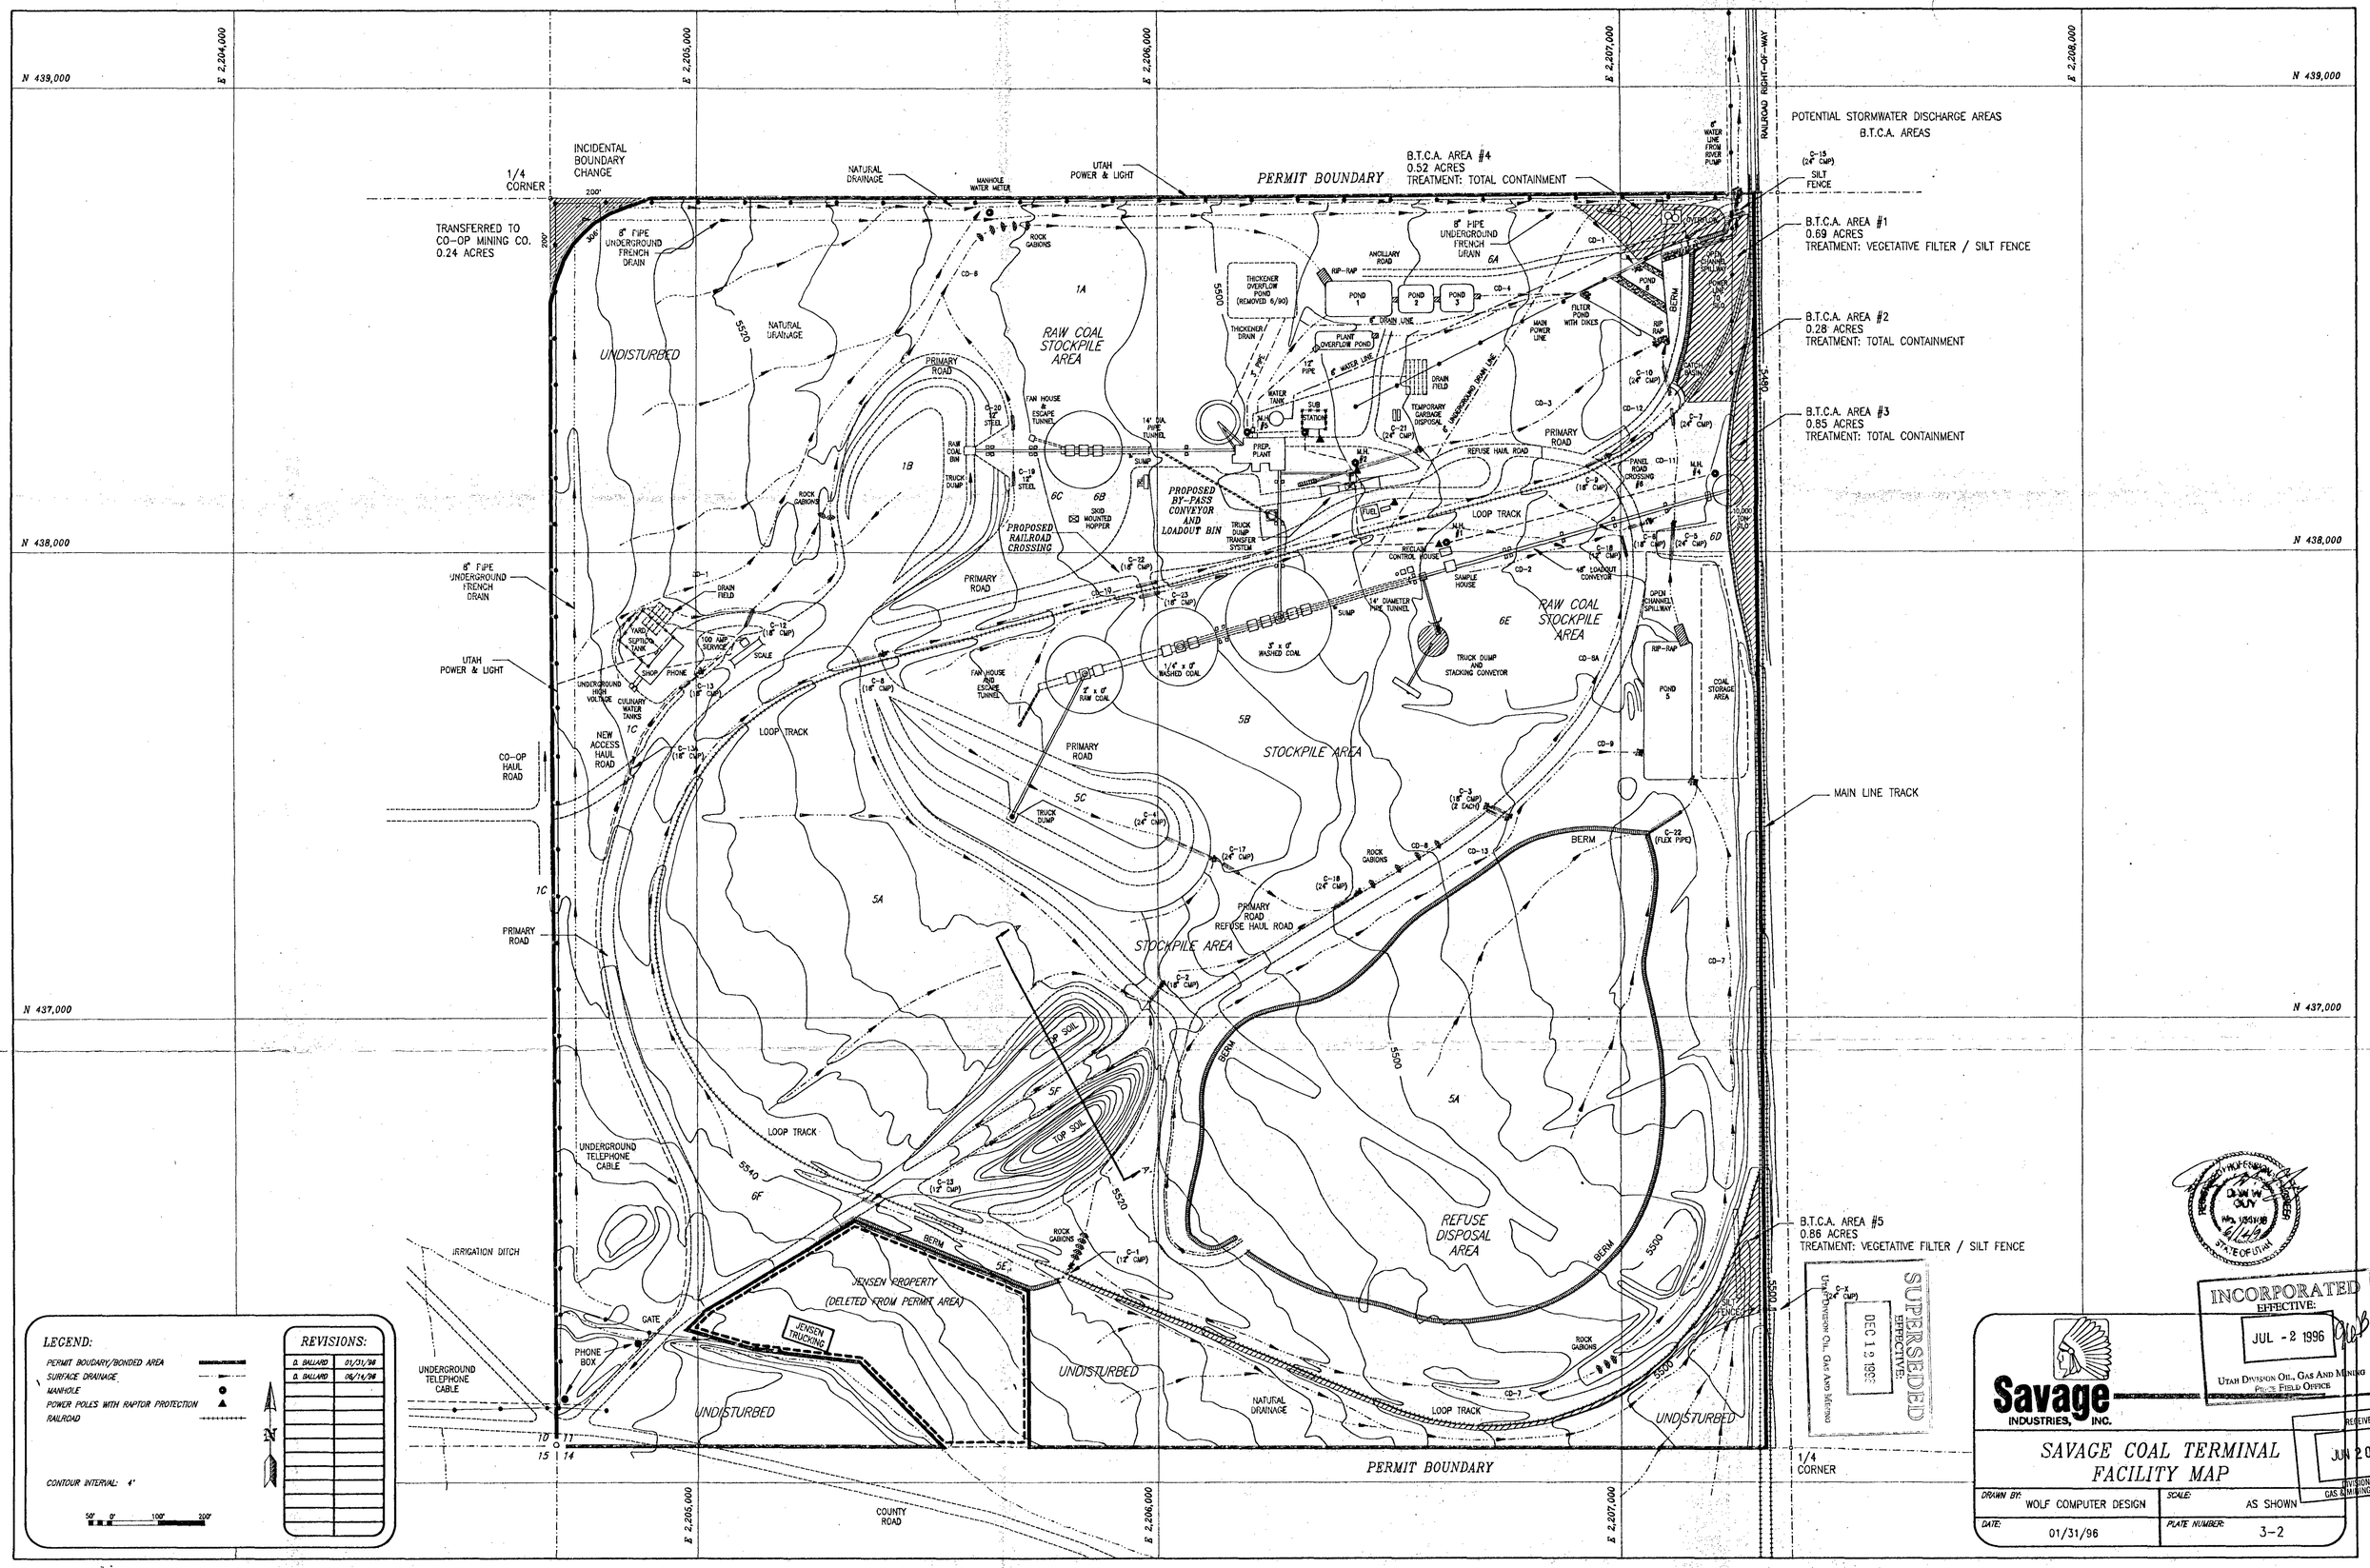
N 439,000
N 438,000
N 437,000
E 2,204,000
E 2,205,000
E 2,206,000
E 2,207,000
E 2,208,000
1/4 CORNER
INCIDENTAL BOUNDARY CHANGE
TRANSFERRED TO CO-OP MINING CO. 0.24 ACRES
PERMIT BOUNDARY
B.T.C.A. AREA #4
0.52 ACRES
TREATMENT: TOTAL CONTAINMENT
POTENTIAL STORMWATER DISCHARGE AREAS
B.T.C.A. AREAS
B.T.C.A. AREA #1
0.69 ACRES
TREATMENT: VEGETATIVE FILTER / SILT FENCE
B.T.C.A. AREA #2
0.28 ACRES
TREATMENT: TOTAL CONTAINMENT
B.T.C.A. AREA #3
0.85 ACRES
TREATMENT: TOTAL CONTAINMENT
B.T.C.A. AREA #5
0.86 ACRES
TREATMENT: VEGETATIVE FILTER / SILT FENCE
MAIN LINE TRACK
RAILROAD RIGHT-OF-WAY
UTAH POWER & LIGHT
CO-OP HAUL ROAD
NATURAL DRAINAGE
UNDISTURBED
RAW COAL STOCKPILE AREA
PROPOSED RAILROAD CROSSING
PROPOSED BY-PASS CONVEYOR AND LOADOUT BIN
PREP. PLANT
LOOP TRACK
PRIMARY ROAD
REFUSE HAUL ROAD
STOCKPILE AREA
REFUSE DISPOSAL AREA
BERM
TOP SOIL
JENSEN PROPERTY (DELETED FROM PERMIT AREA)
JENSEN TRUCKING
IRRIGATION DITCH
UNDERGROUND TELEPHONE CABLE
COUNTY ROAD
GATE
PHONE BOX
NEW ACCESS HAUL ROAD
LEGEND:
PERMIT BOUDARY/BONDED AREA
SURFACE DRAINAGE
MANHOLE
POWER POLES WITH RAPTOR PROTECTION
RAILROAD
CONTOUR INTERVAL: 4'
REVISIONS:
B. BALLARD 01/31/96
B. BALLARD 06/14/96
SUPERSEDED
EFFECTIVE: DEC 12 1996
Utah Division Oil, Gas And Mining
INCORPORATED
EFFECTIVE: JUL - 2 1996
Utah Division Oil, Gas And Mining
Price Field Office
RECEIVED
JUN 20 1996
Division of Oil, Gas & Mining Price Utah
Savage INDUSTRIES, INC.
SAVAGE COAL TERMINAL FACILITY MAP
DRAWN BY: WOLF COMPUTER DESIGN
SCALE: AS SHOWN
DATE: 01/31/96
PLATE NUMBER: 3-2