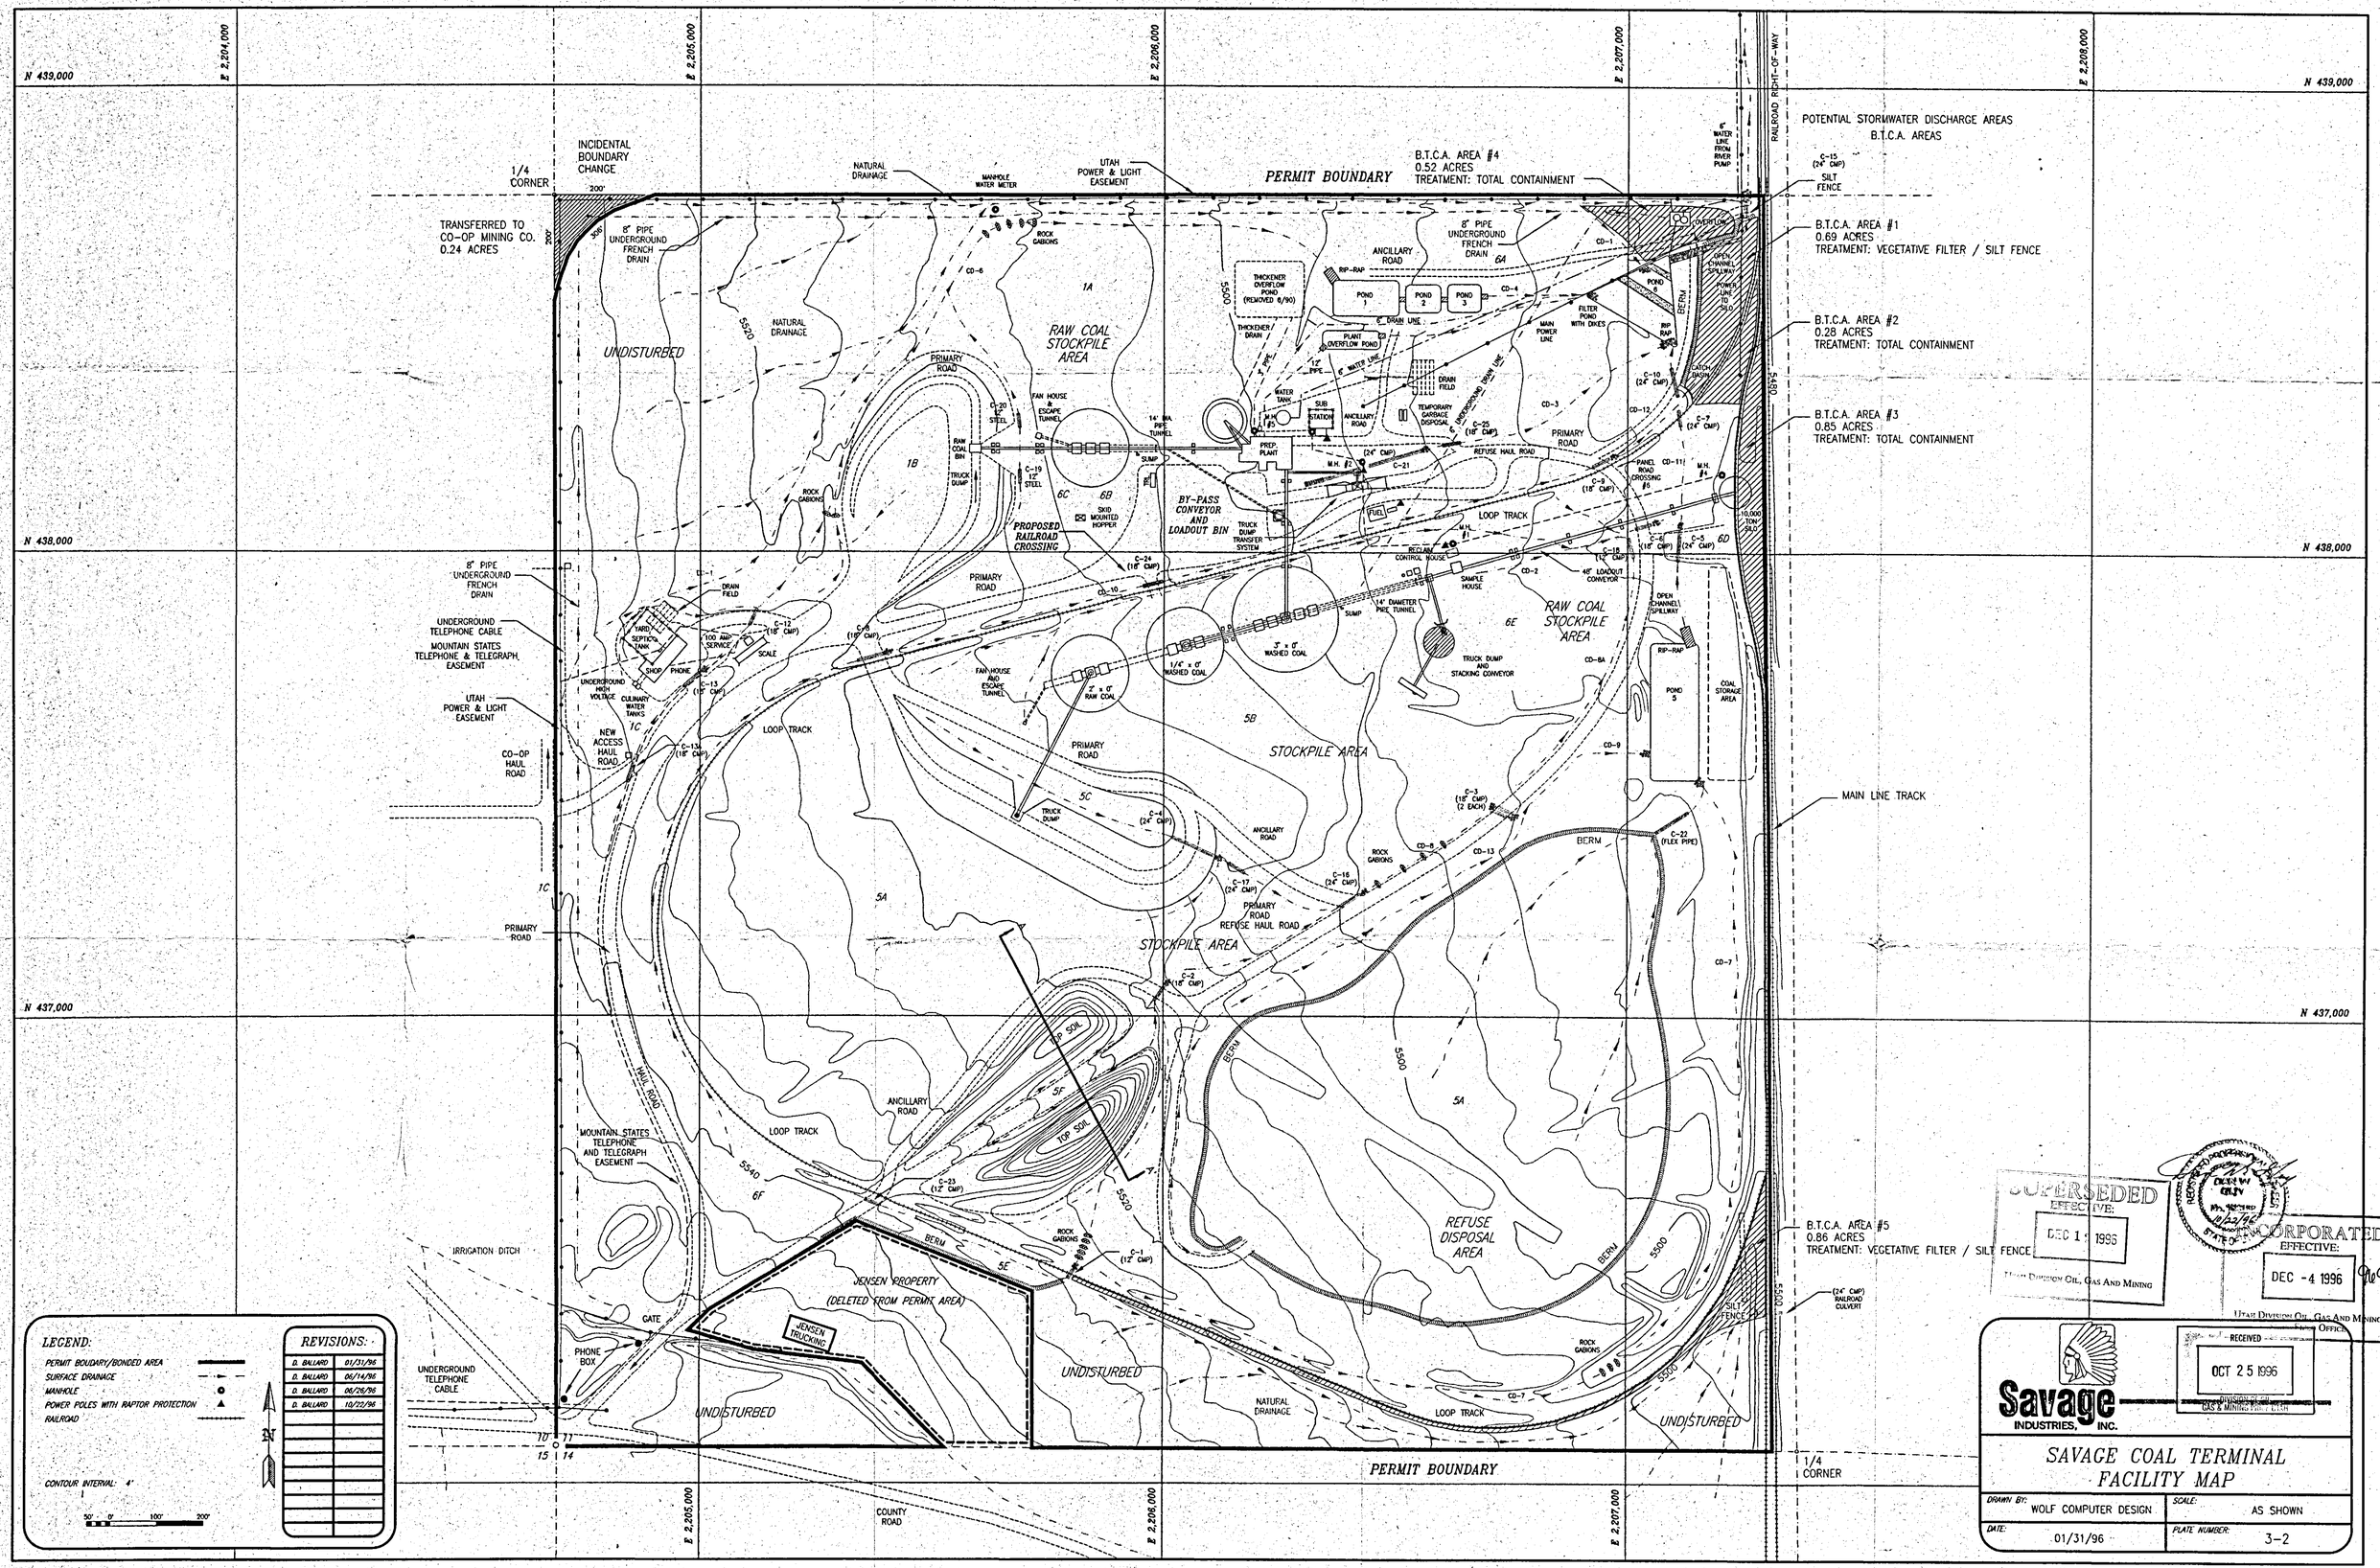

N 439,000
N 438,000
N 437,000
E 2,204,000
E 2,205,000
E 2,206,000
E 2,207,000
E 2,208,000
INCIDENTAL BOUNDARY CHANGE
1/4 CORNER
TRANSFERRED TO CO-OP MINING CO. 0.24 ACRES
PERMIT BOUNDARY
B.T.C.A. AREA #4 0.52 ACRES TREATMENT: TOTAL CONTAINMENT
POTENTIAL STORMWATER DISCHARGE AREAS B.T.C.A. AREAS
B.T.C.A. AREA #1 0.69 ACRES TREATMENT: VEGETATIVE FILTER / SILT FENCE
B.T.C.A. AREA #2 0.28 ACRES TREATMENT: TOTAL CONTAINMENT
B.T.C.A. AREA #3 0.85 ACRES TREATMENT: TOTAL CONTAINMENT
B.T.C.A. AREA #5 0.86 ACRES TREATMENT: VEGETATIVE FILTER / SILT FENCE
RAILROAD RIGHT-OF-WAY
UNDISTURBED
RAW COAL STOCKPILE AREA
STOCKPILE AREA
REFUSE DISPOSAL AREA
BY-PASS CONVEYOR AND LOADOUT BIN
PROPOSED RAILROAD CROSSING
JENSEN PROPERTY (DELETED FROM PERMIT AREA)
JENSEN TRUCKING
MAIN LINE TRACK
LOOP TRACK
PRIMARY ROAD
ANCILLARY ROAD
NATURAL DRAINAGE
COUNTY ROAD
IRRIGATION DITCH
UNDERGROUND TELEPHONE CABLE
MOUNTAIN STATES TELEPHONE AND TELEGRAPH EASEMENT
UTAH POWER & LIGHT EASEMENT
CO-OP HAUL ROAD
NEW ACCESS HAUL ROAD
PHONE BOX
GATE
LEGEND:
PERMIT BOUNDARY/BONDED AREA
SURFACE DRAINAGE
MANHOLE
POWER POLES WITH RAPTOR PROTECTION
RAILROAD
CONTOUR INTERVAL: 4'
REVISIONS:
D. BALLARD 01/31/96
D. BALLARD 06/14/96
D. BALLARD 06/26/96
D. BALLARD 10/22/96
SUPERSEDED EFFECTIVE: DEC 1 1996
UTAH DIVISION OIL, GAS AND MINING
INCORPORATED EFFECTIVE: DEC -4 1996
UTAH DIVISION OIL, GAS AND MINING
RECEIVED OCT 25 1996
DIVISION OF OIL GAS & MINING
Savage INDUSTRIES, INC.
SAVAGE COAL TERMINAL FACILITY MAP
DRAWN BY: WOLF COMPUTER DESIGN
SCALE: AS SHOWN
DATE: 01/31/96
PLATE NUMBER: 3-2