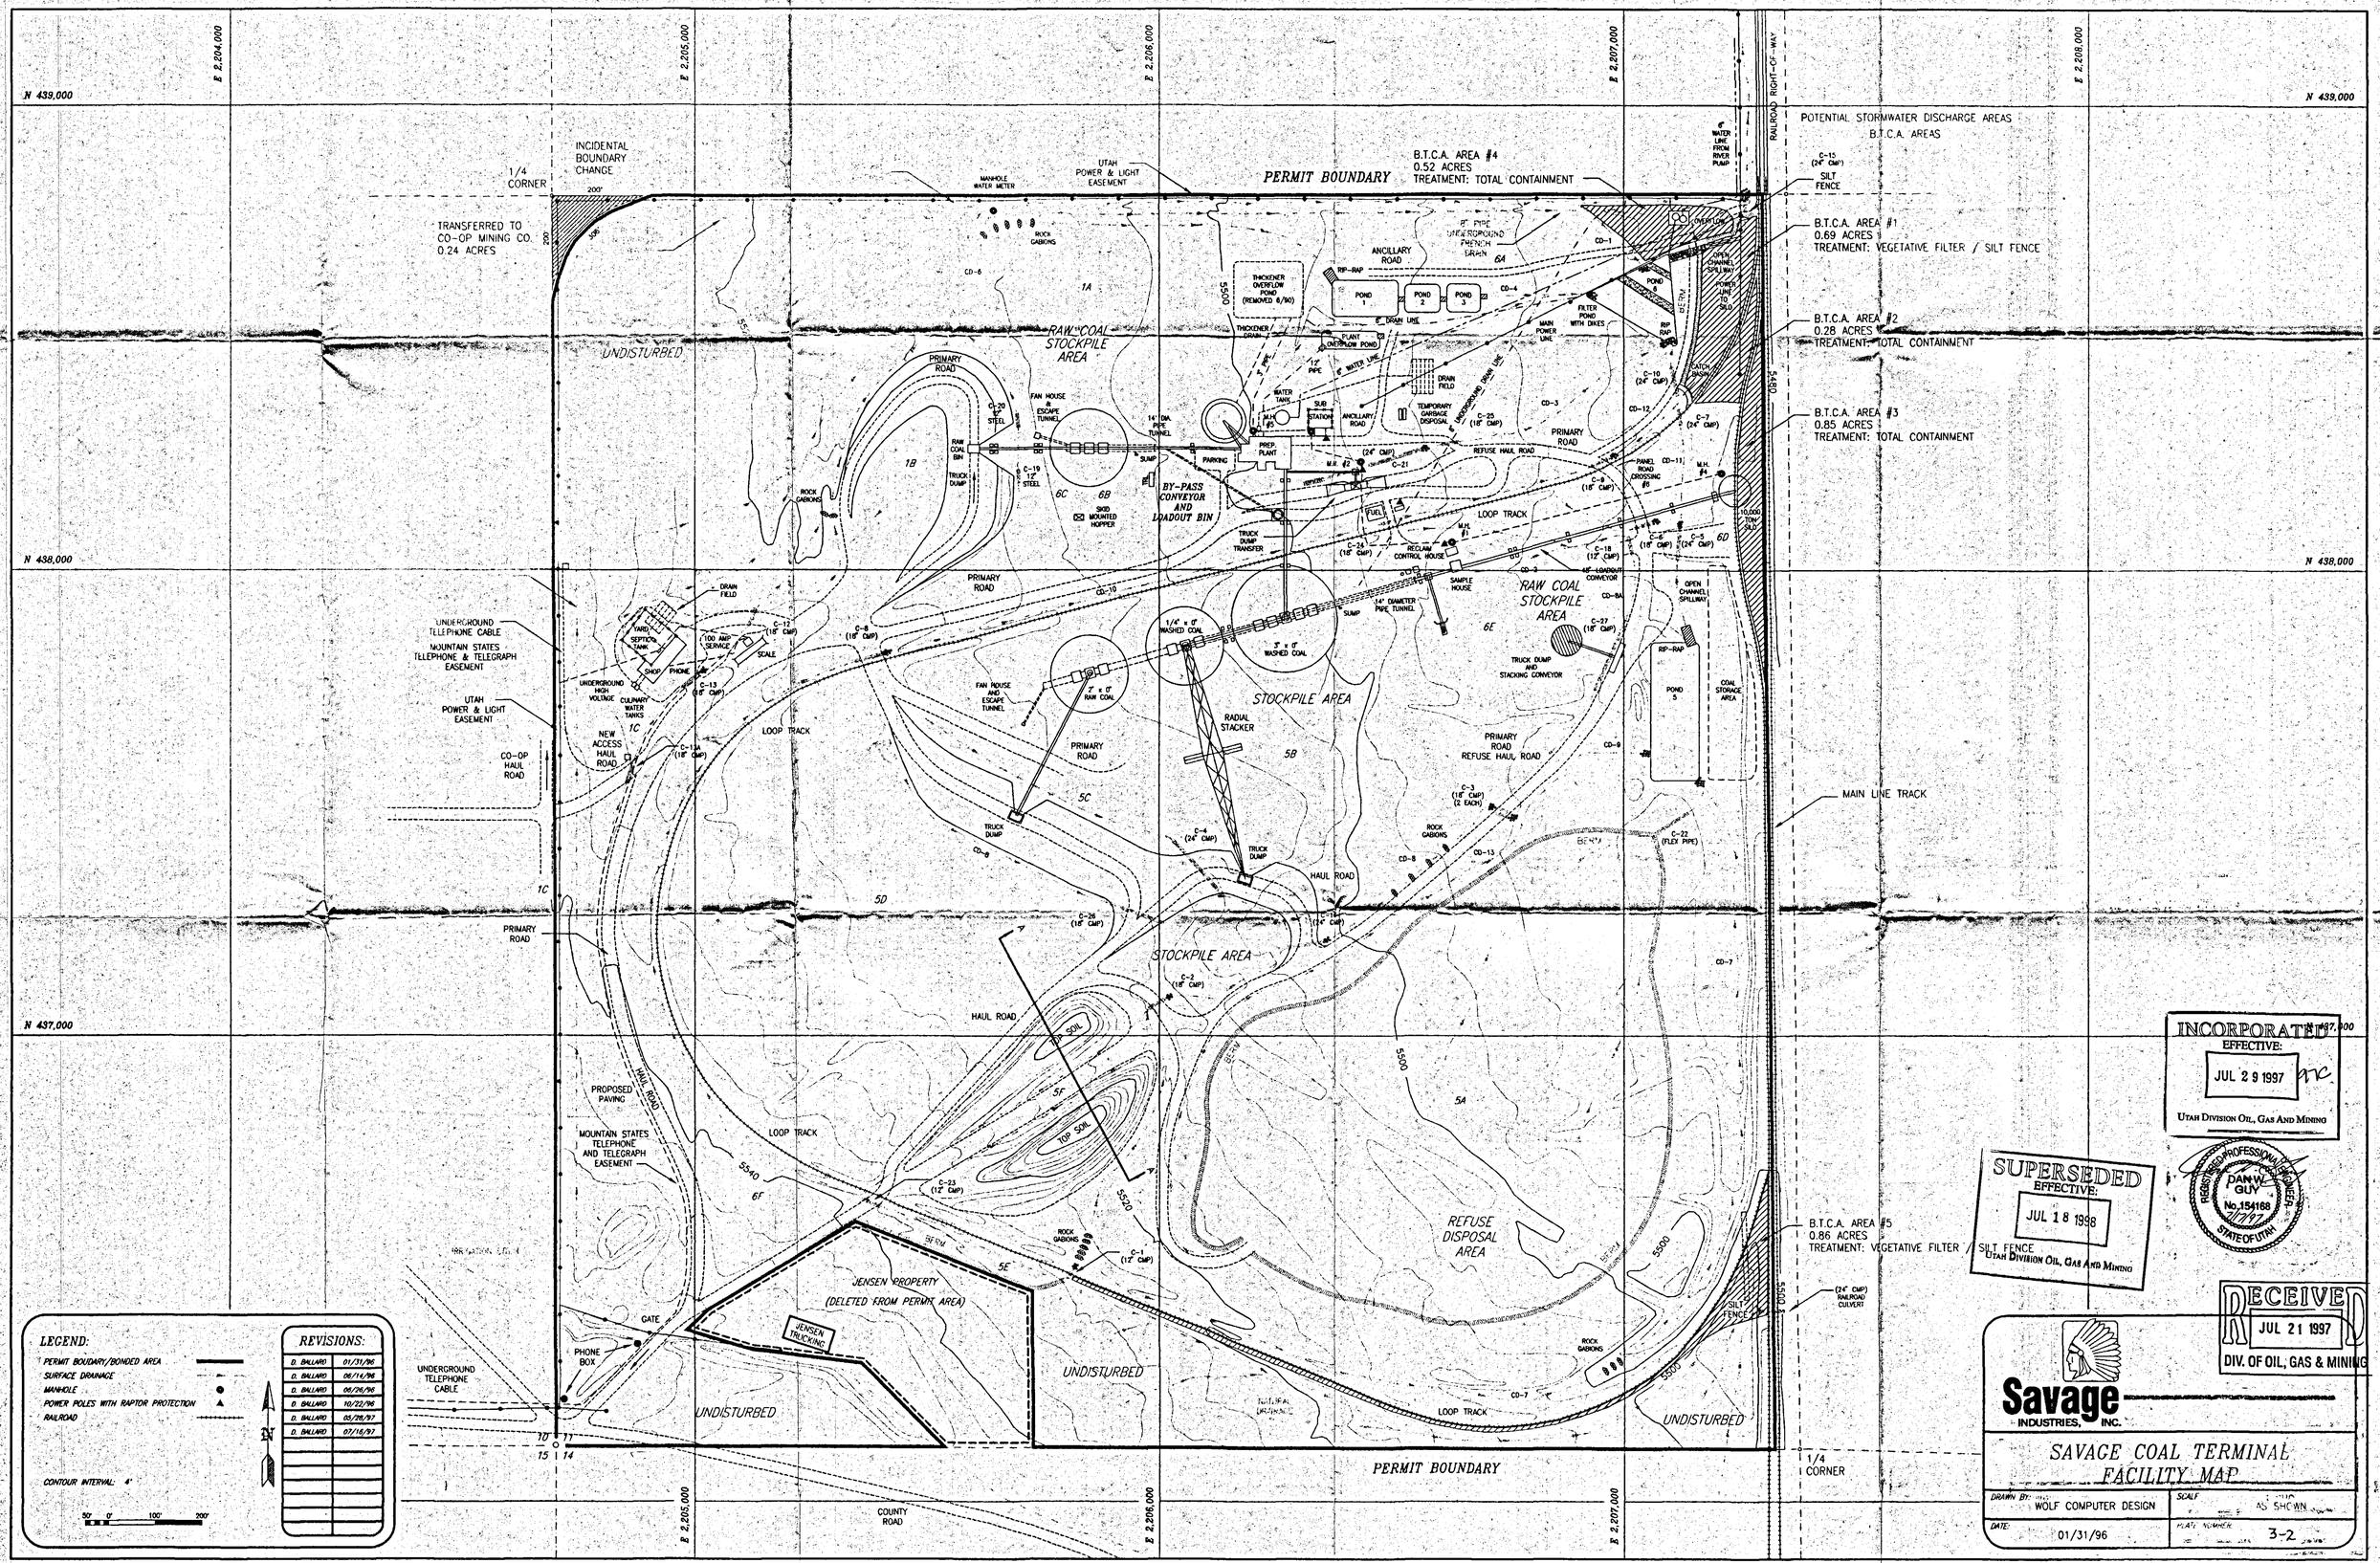
N 439,000
N 438,000
N 437,000
E 2,204,000
E 2,205,000
E 2,206,000
E 2,207,000
E 2,208,000
INCIDENTAL BOUNDARY CHANGE
1/4 CORNER
TRANSFERRED TO CO-OP MINING CO. 0.24 ACRES
UTAH POWER & LIGHT EASEMENT
PERMIT BOUNDARY
B.T.C.A. AREA #4
0.52 ACRES
TREATMENT: TOTAL CONTAINMENT
POTENTIAL STORMWATER DISCHARGE AREAS
B.T.C.A. AREAS
B.T.C.A. AREA #1
0.69 ACRES
TREATMENT: VEGETATIVE FILTER / SILT FENCE
B.T.C.A. AREA #2
0.28 ACRES
TREATMENT: TOTAL CONTAINMENT
B.T.C.A. AREA #3
0.85 ACRES
TREATMENT: TOTAL CONTAINMENT
B.T.C.A. AREA #5
0.86 ACRES
TREATMENT: VEGETATIVE FILTER / SILT FENCE
RAILROAD RIGHT-OF-WAY
UNDISTURBED
RAW COAL STOCKPILE AREA
STOCKPILE AREA
BY-PASS CONVEYOR AND LOADOUT BIN
PREP. PLANT
THICKENER OVERFLOW POND (REMOVED 6/90)
ANCILLARY ROAD
POND 1
POND 2
POND 3
POND 4
POND 5
FILTER POND WITH DIKES
TEMPORARY GARBAGE DISPOSAL
DRAIN FIELD
WATER TANKS
SUB STATION
PRIMARY ROAD
REFUSE HAUL ROAD
LOOP TRACK
RECLAIM CONTROL HOUSE
SAMPLE HOUSE
45' LOADOUT CONVEYOR
TRUCK DUMP AND STACKING CONVEYOR
PRIMARY ROAD REFUSE HAUL ROAD
MAIN LINE TRACK
RADIAL STACKER
1/4" x 0" WASHED COAL
3" x 0" WASHED COAL
7" x 0" RAW COAL
14' DIAMETER PIPE TUNNEL
FAN HOUSE AND ESCAPE TUNNEL
TRUCK DUMP
HAUL ROAD
ROCK GABIONS
BERM
OPEN CHANNEL SPILLWAY
COAL STORAGE AREA
UNDERGROUND TELEPHONE CABLE
MOUNTAIN STATES TELEPHONE & TELEGRAPH EASEMENT
UTAH POWER & LIGHT EASEMENT
CO-OP HAUL ROAD
NEW ACCESS HAUL ROAD
SHOP
PHONE
SCALE
100 AMP SERVICE
UNDERGROUND HIGH VOLTAGE
CULINARY WATER TANKS
PROPOSED PAVING
MOUNTAIN STATES TELEPHONE AND TELEGRAPH EASEMENT
JENSEN PROPERTY (DELETED FROM PERMIT AREA)
JENSEN TRUCKING
GATE
PHONE BOX
UNDERGROUND CABLE
COUNTY ROAD
REFUSE DISPOSAL AREA
SILT FENCE
(24" CMP) RAILROAD CULVERT
1/4 CORNER
PERMIT BOUNDARY
LEGEND:
PERMIT BOUDARY/BONDED AREA
SURFACE DRAINAGE
MANHOLE
POWER POLES WITH RAPTOR PROTECTION
RAILROAD
CONTOUR INTERVAL: 4'
REVISIONS:
D. BALLARD 01/31/96
D. BALLARD 06/14/96
D. BALLARD 06/26/96
D. BALLARD 10/22/96
D. BALLARD 05/28/97
D. BALLARD 07/16/97
INCORPORATED
EFFECTIVE:
JUL 29 1997
UTAH DIVISION OIL, GAS AND MINING
SUPERSEDED
EFFECTIVE:
JUL 18 1998
UTAH DIVISION OIL, GAS AND MINING
REGISTERED PROFESSIONAL ENGINEER
DAN W. GUY
No. 154168
STATE OF UTAH
RECEIVED
JUL 21 1997
DIV. OF OIL, GAS & MINING
Savage INDUSTRIES, INC.
SAVAGE COAL TERMINAL
FACILITY MAP
DRAWN BY: WOLF COMPUTER DESIGN
SCALE: AS SHOWN
DATE: 01/31/96
PLAT NUMBER: 3-2