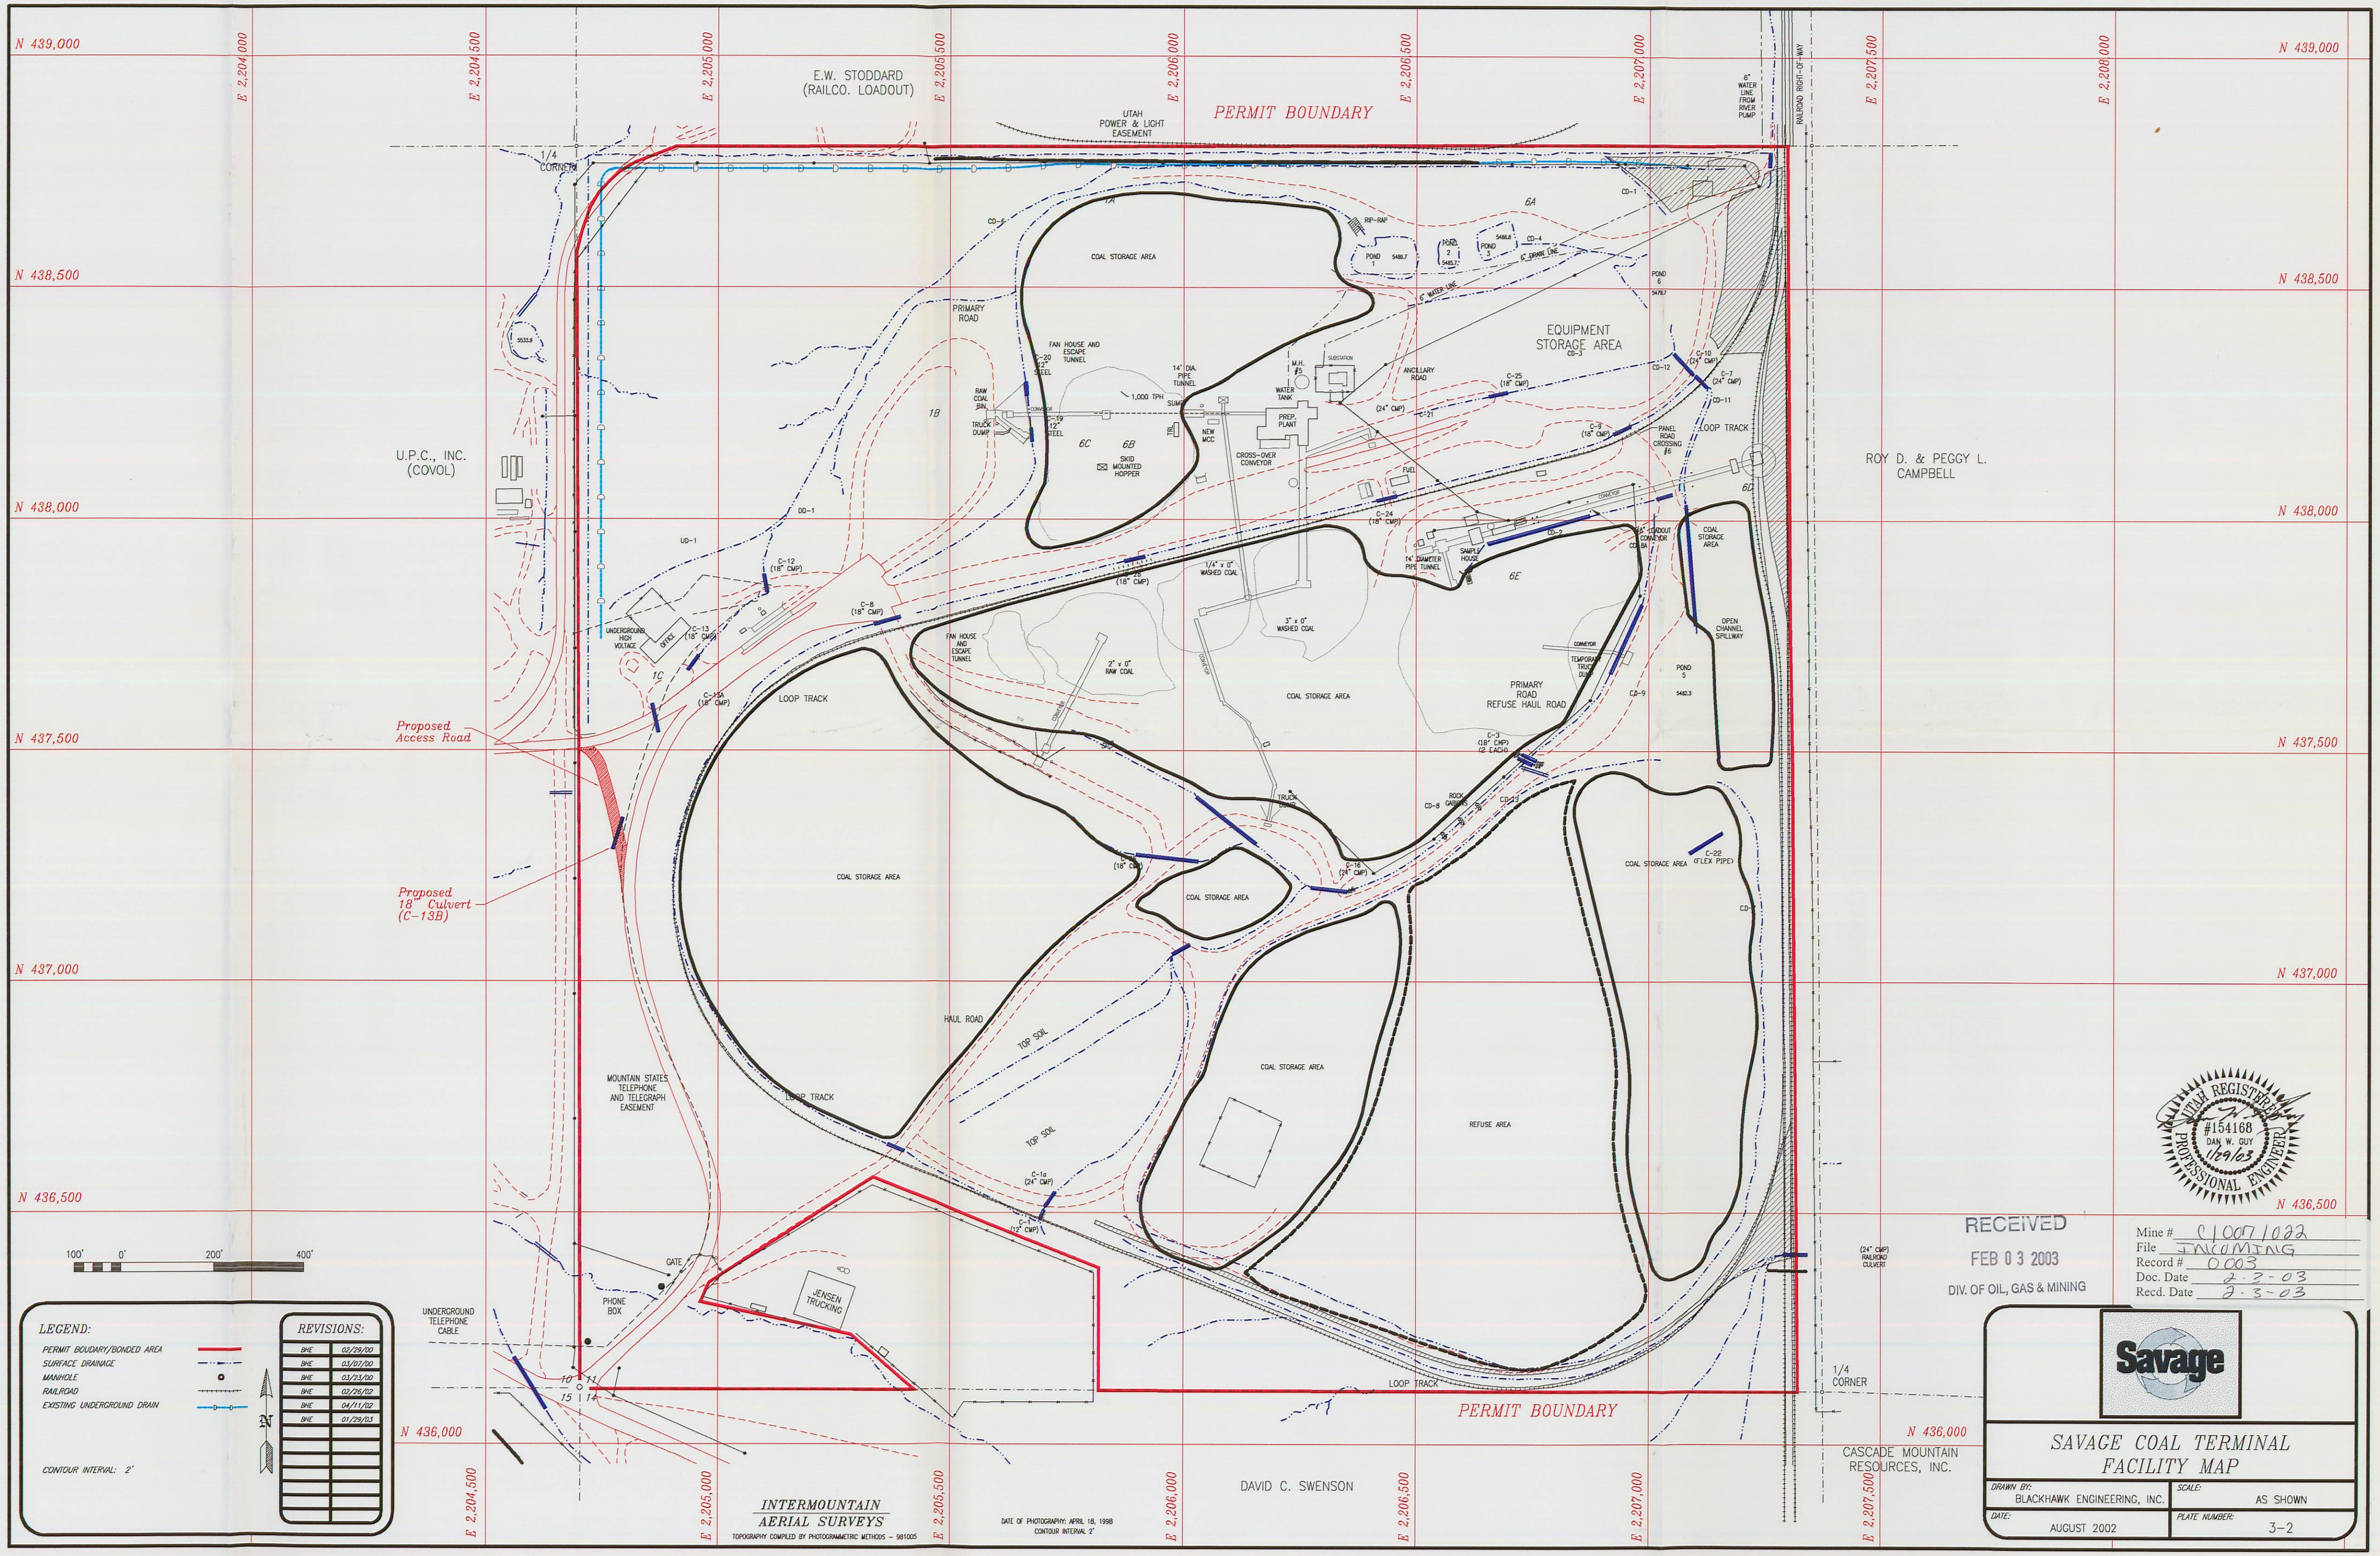
N 439,000
N 438,500
N 438,000
N 437,500
N 437,000
N 436,500
N 436,000
E 2,204,000
E 2,204,500
E 2,205,000
E 2,205,500
E 2,206,000
E 2,206,500
E 2,207,000
E 2,207,500
E 2,208,000
E.W. STODDARD (RAILCO. LOADOUT)
UTAH POWER & LIGHT EASEMENT
PERMIT BOUNDARY
RAILROAD RIGHT-OF-WAY
6" WATER LINE FROM RIVER PUMP
1/4 CORNER
U.P.C., INC. (COVOL)
ROY D. & PEGGY L. CAMPBELL
COAL STORAGE AREA
PRIMARY ROAD
FAN HOUSE AND ESCAPE TUNNEL
RAW COAL BIN
TRUCK DUMP
1,000 TPH
14" DIA. PIPE TUNNEL
SUMP
NEW MCC
SKID MOUNTED HOPPER
CROSS-OVER CONVEYOR
PREP. PLANT
WATER TANK
SUBSTATION
ANCILLARY ROAD
EQUIPMENT STORAGE AREA
LOOP TRACK
PANEL ROAD CROSSING
FUEL
SAMPLE HOUSE
14" DIAMETER PIPE TUNNEL
1/4" x 0" WASHED COAL
3" x 0" WASHED COAL
2" x 0" RAW COAL
UNDERGROUND HIGH VOLTAGE
OPEN CHANNEL SPILLWAY
PRIMARY ROAD REFUSE HAUL ROAD
ROCK GARDEN
REFUSE AREA
HAUL ROAD
TOP SOIL
MOUNTAIN STATES TELEPHONE AND TELEGRAPH EASEMENT
Proposed Access Road
Proposed 18" Culvert (C-13B)
JENSEN TRUCKING
GATE
PHONE BOX
UNDERGROUND TELEPHONE CABLE
RAILROAD CULVERT
CASCADE MOUNTAIN RESOURCES, INC.
DAVID C. SWENSON
100' 0' 200' 400'
LEGEND:
PERMIT BOUDARY/BONDED AREA
SURFACE DRAINAGE
MANHOLE
RAILROAD
EXISTING UNDERGROUND DRAIN
CONTOUR INTERVAL: 2'
REVISIONS:
BHE 02/29/00
BHE 03/07/00
BHE 03/23/00
BHE 02/26/02
BHE 04/11/02
BHE 01/29/03
INTERMOUNTAIN AERIAL SURVEYS
TOPOGRAPHY COMPILED BY PHOTOGRAMMETRIC METHODS - 981005
DATE OF PHOTOGRAPHY: APRIL 18, 1998
CONTOUR INTERVAL 2'
UTAH REGISTERED PROFESSIONAL ENGINEER #154168 DAN W. GUY 1/29/03
RECEIVED
FEB 03 2003
DIV. OF OIL, GAS & MINING
Mine # C/007/022
File INCOMING
Record # 0003
Doc. Date 2-3-03
Recd. Date 2-3-03
Savage
SAVAGE COAL TERMINAL FACILITY MAP
DRAWN BY: BLACKHAWK ENGINEERING, INC.
SCALE: AS SHOWN
DATE: AUGUST 2002
PLATE NUMBER: 3-2