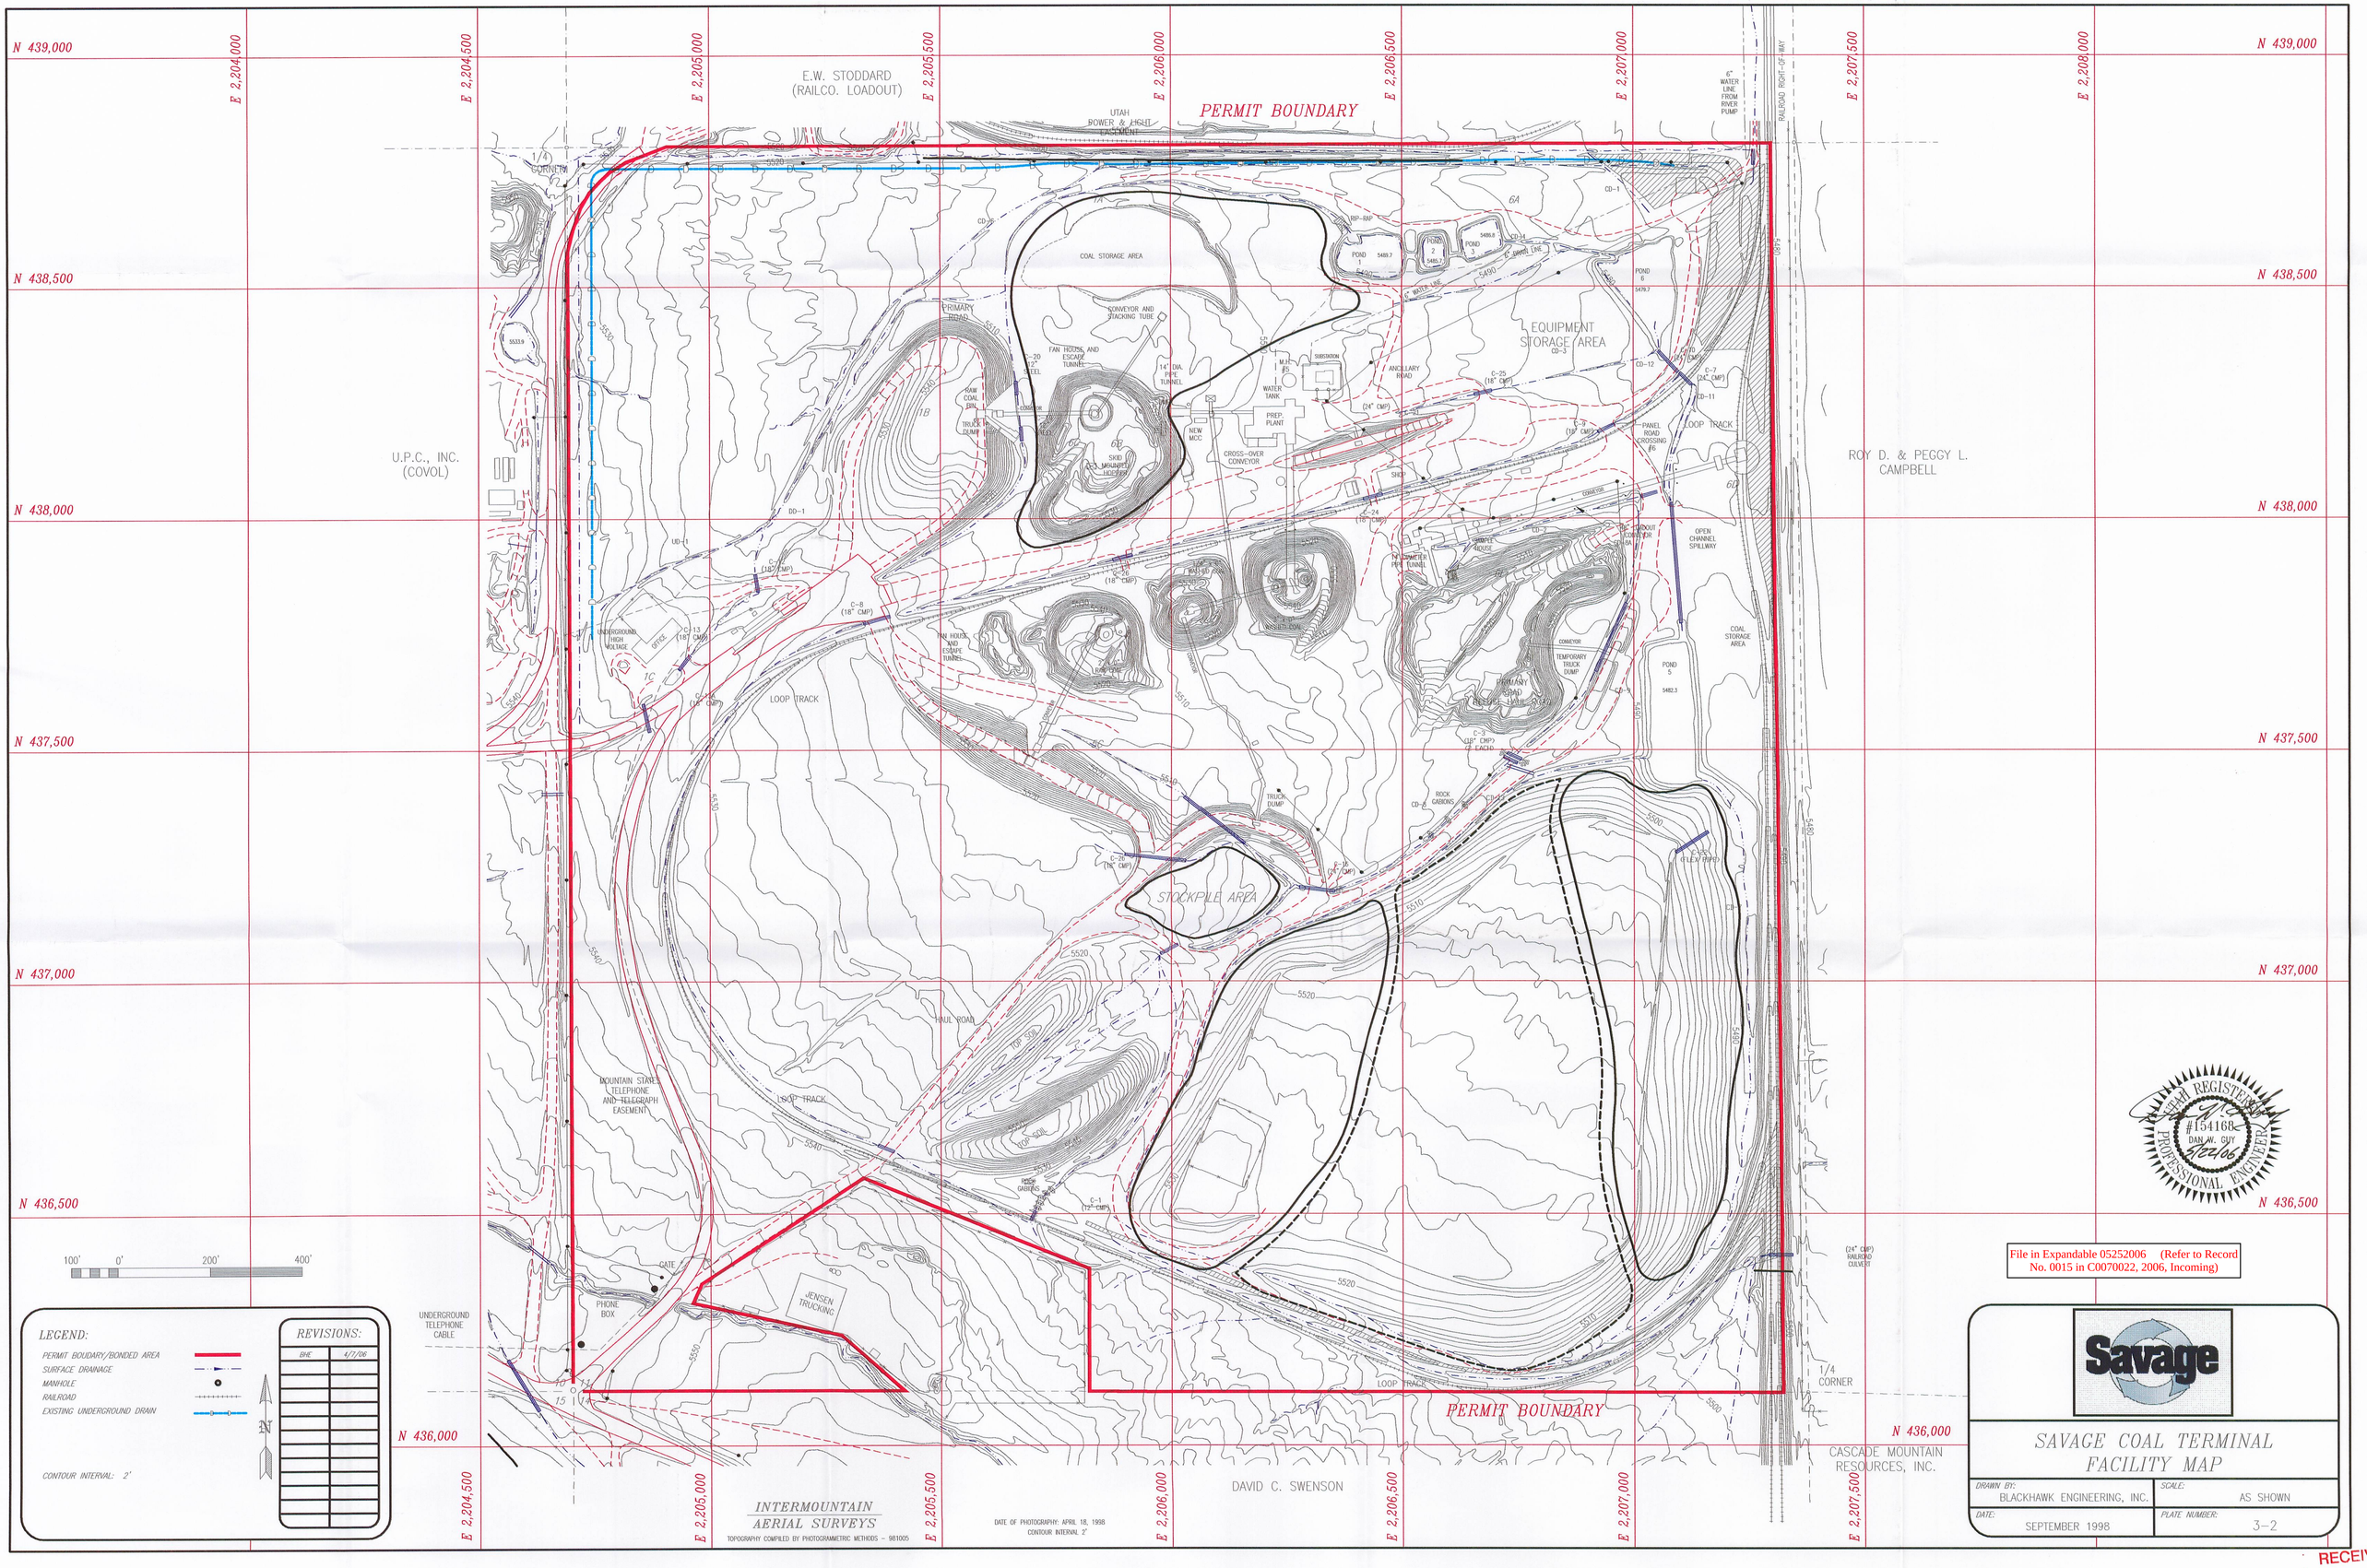

File in Expandable 05252006 (Refer to Record No. 0015 in C0070022, 2006, Incoming)

Savage

SAVAGE COAL TERMINAL FACILITY MAP

DRAWN BY: BLACKHAWK ENGINEERING, INC.	SCALE: AS SHOWN
DATE: SEPTEMBER 1998	PLATE NUMBER: 3-2

RECEIV
MAY 2 5
DIV. OF OIL, GA