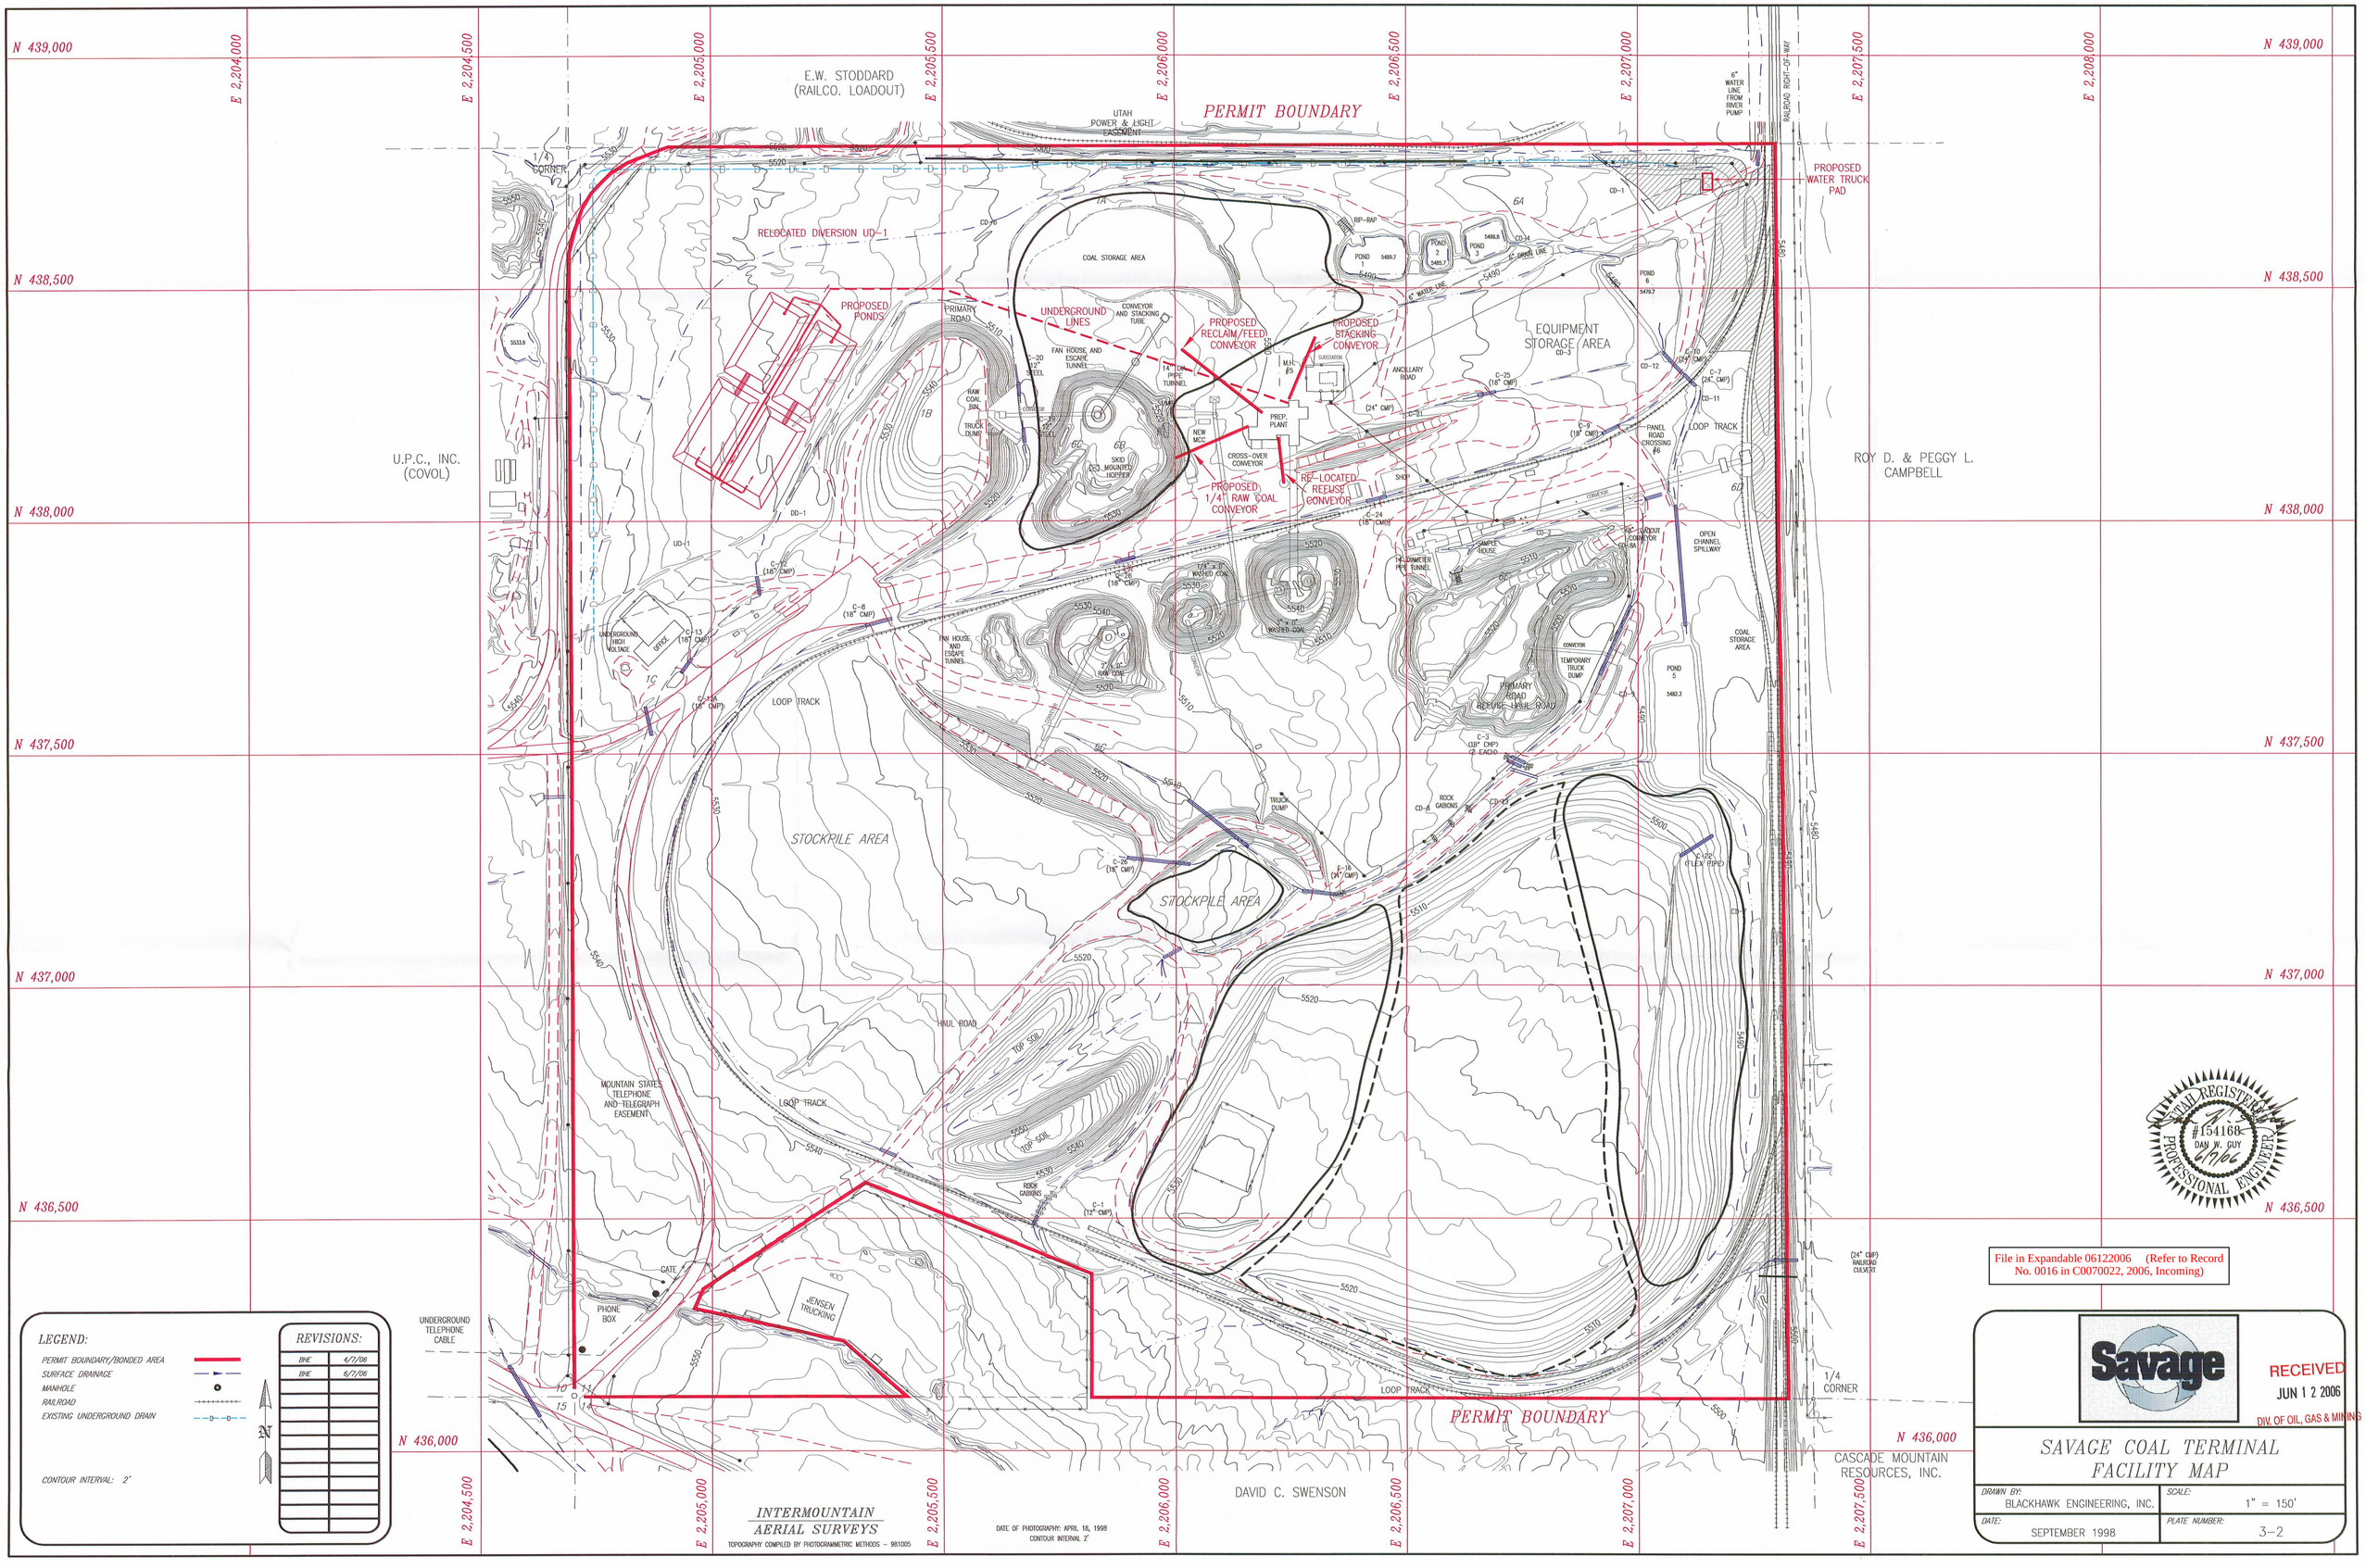

LEGEND:

- PERMIT BOUNDARY/BONDED AREA
- SURFACE DRAINAGE
- MANHOLE
- RAILROAD
- EXISTING UNDERGROUND DRAIN

CONTOUR INTERVAL: 2'

REVISIONS:

BHE	4/7/06
BHE	6/7/06

INTERMOUNTAIN AERIAL SURVEYS

TOPOGRAPHY COMPILED BY PHOTOGRAMMETRIC METHODS - 981005

DATE OF PHOTOGRAPHY: APRIL 18, 1998
CONTOUR INTERVAL 2'

UTAH REGISTERED PROFESSIONAL ENGINEER #154168 DAN W. GUY 6/9/06

File in Expandable 06122006 (Refer to Record No. 0016 in C0070022, 2006, Incoming)

Savage

RECEIVED
JUN 1 2 2006
DIV. OF OIL, GAS & MINING

SAVAGE COAL TERMINAL FACILITY MAP

DRAWN BY: BLACKHAWK ENGINEERING, INC.	SCALE: 1" = 150'
DATE: SEPTEMBER 1998	PLATE NUMBER: 3-2