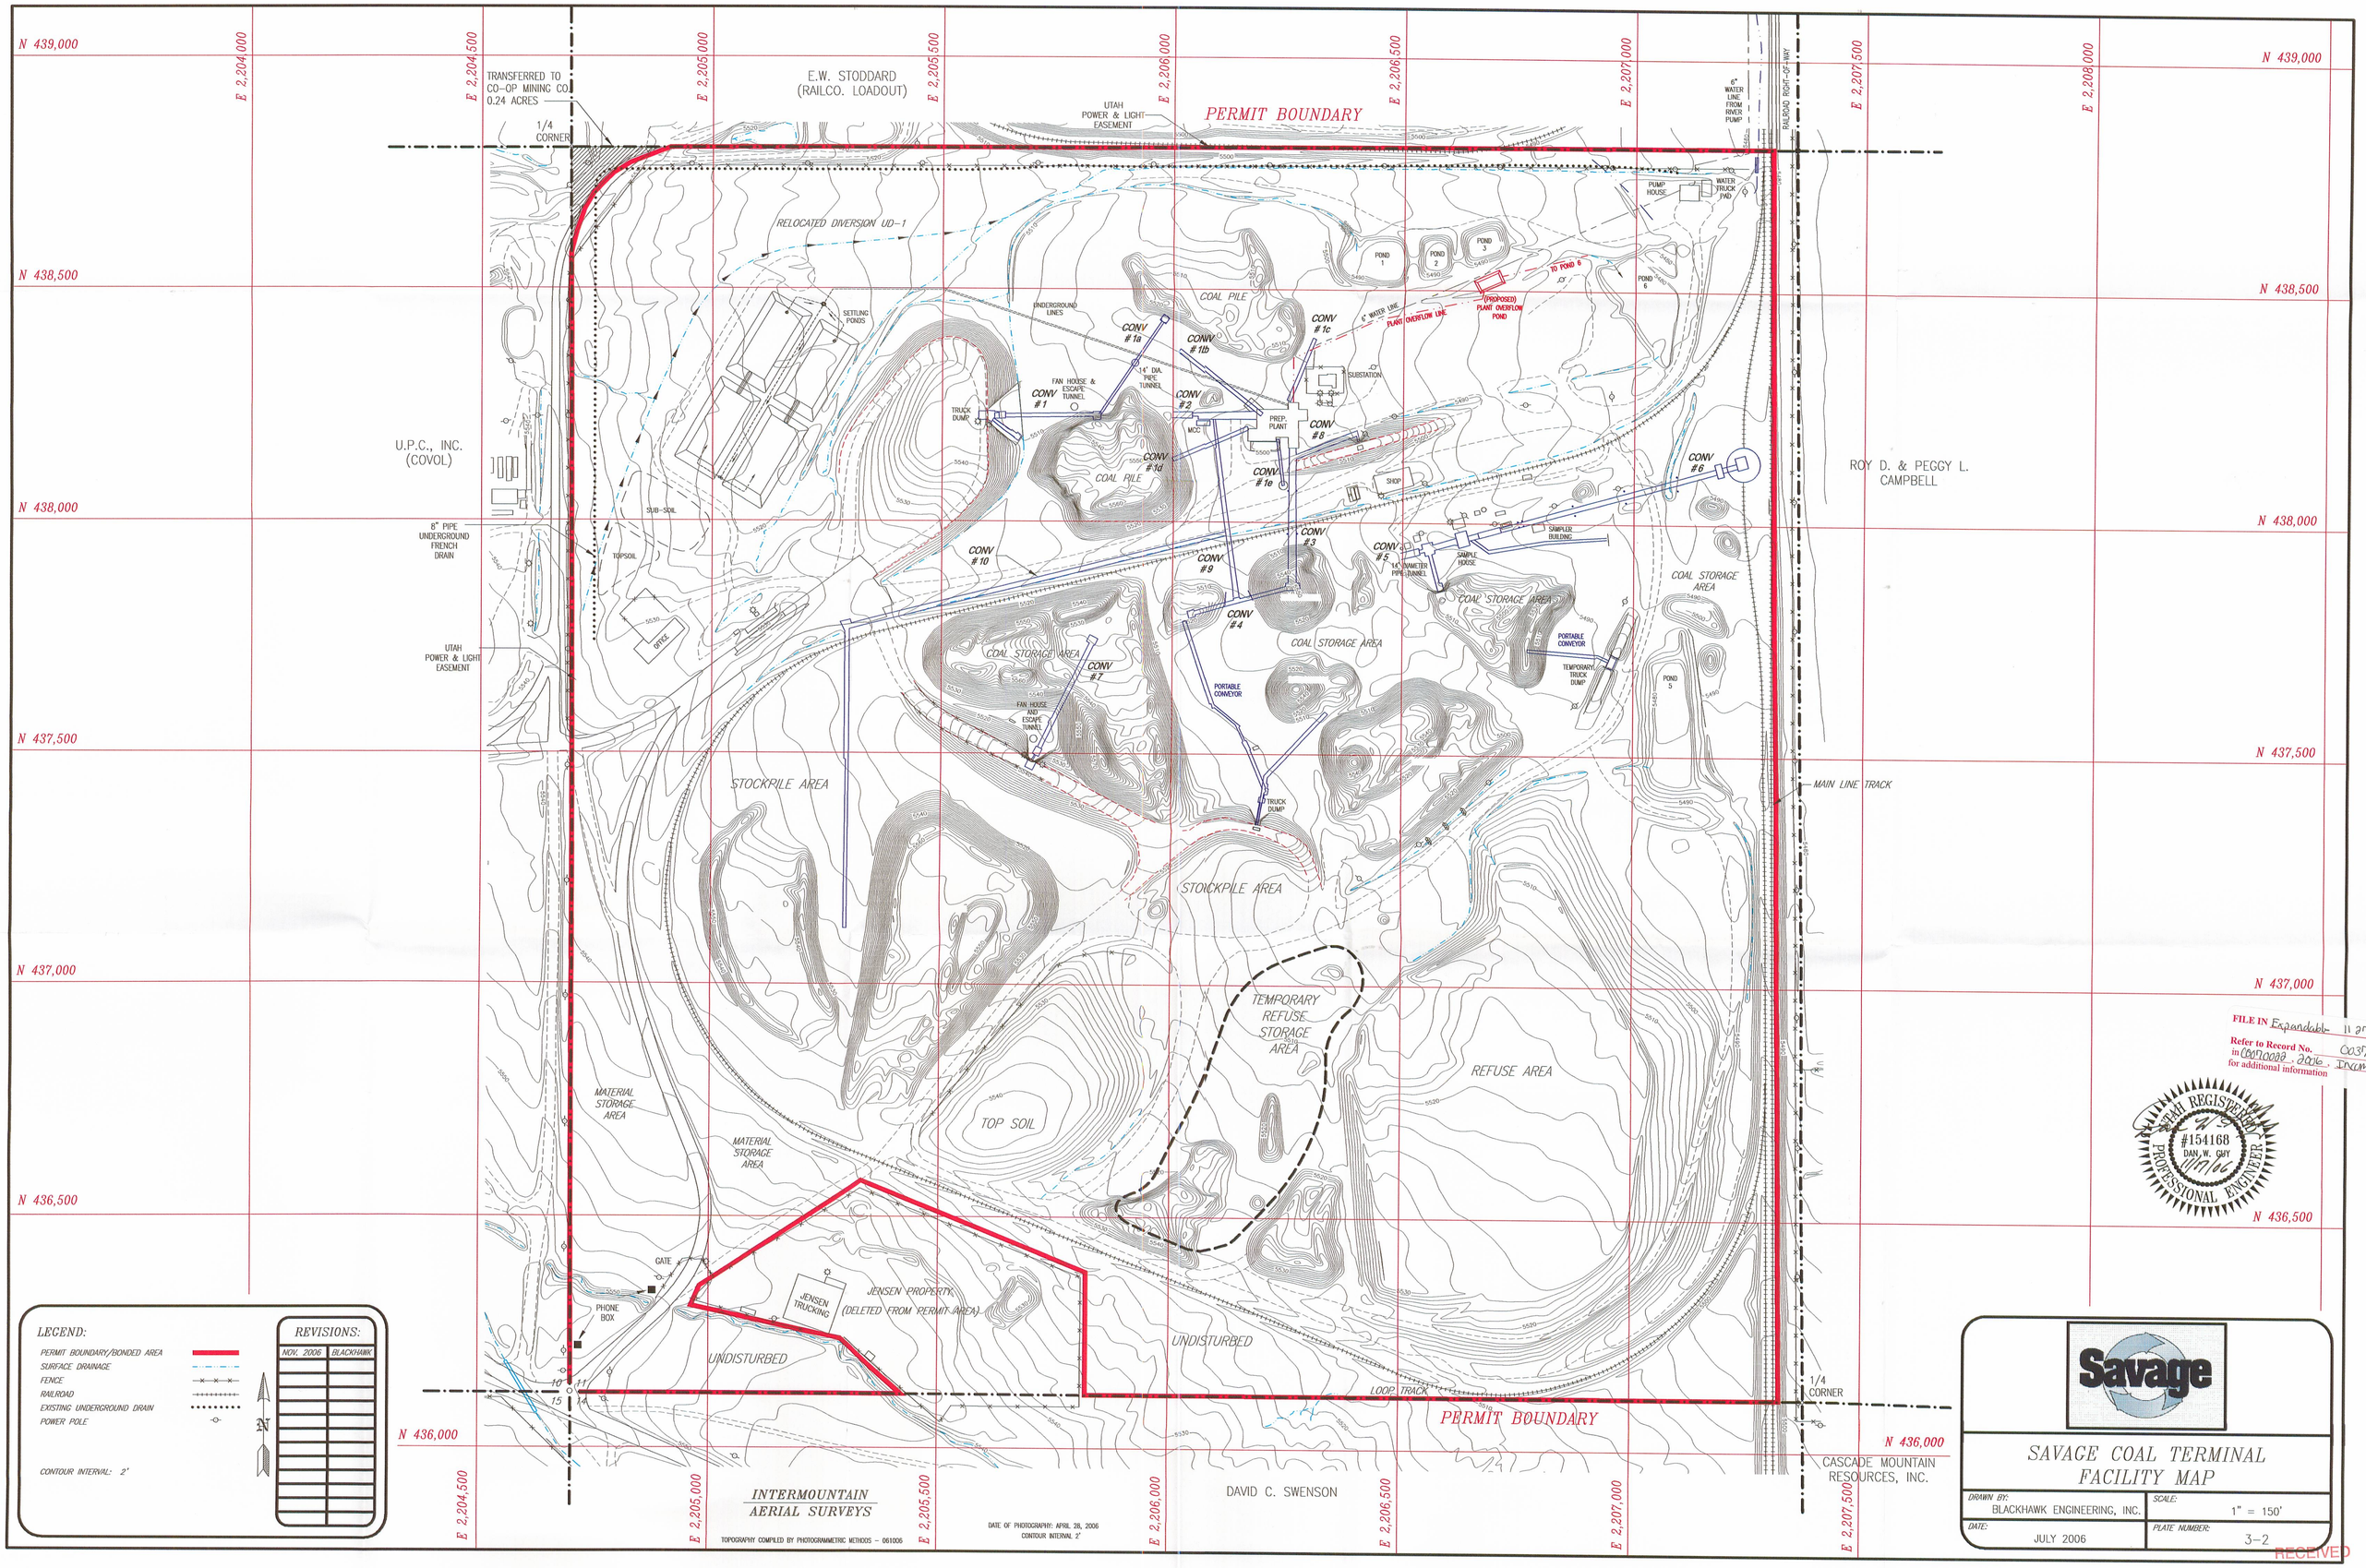

FILE IN Expandable 11 27
Refer to Record No. C0370022, 2006, Incomi
in C0070022, 2006, Incomi
for additional information

UTAH REGISTERED PROFESSIONAL ENGINEER #154168 DAN W. GUY 11/17/06

Savage

SAVAGE COAL TERMINAL FACILITY MAP

DRAWN BY: BLACKHAWK ENGINEERING, INC.	SCALE: 1" = 150'
DATE: JULY 2006	PLATE NUMBER: 3-2

RECEIVED
NOV 27 2006
DIV OF OIL, GAS & MINING