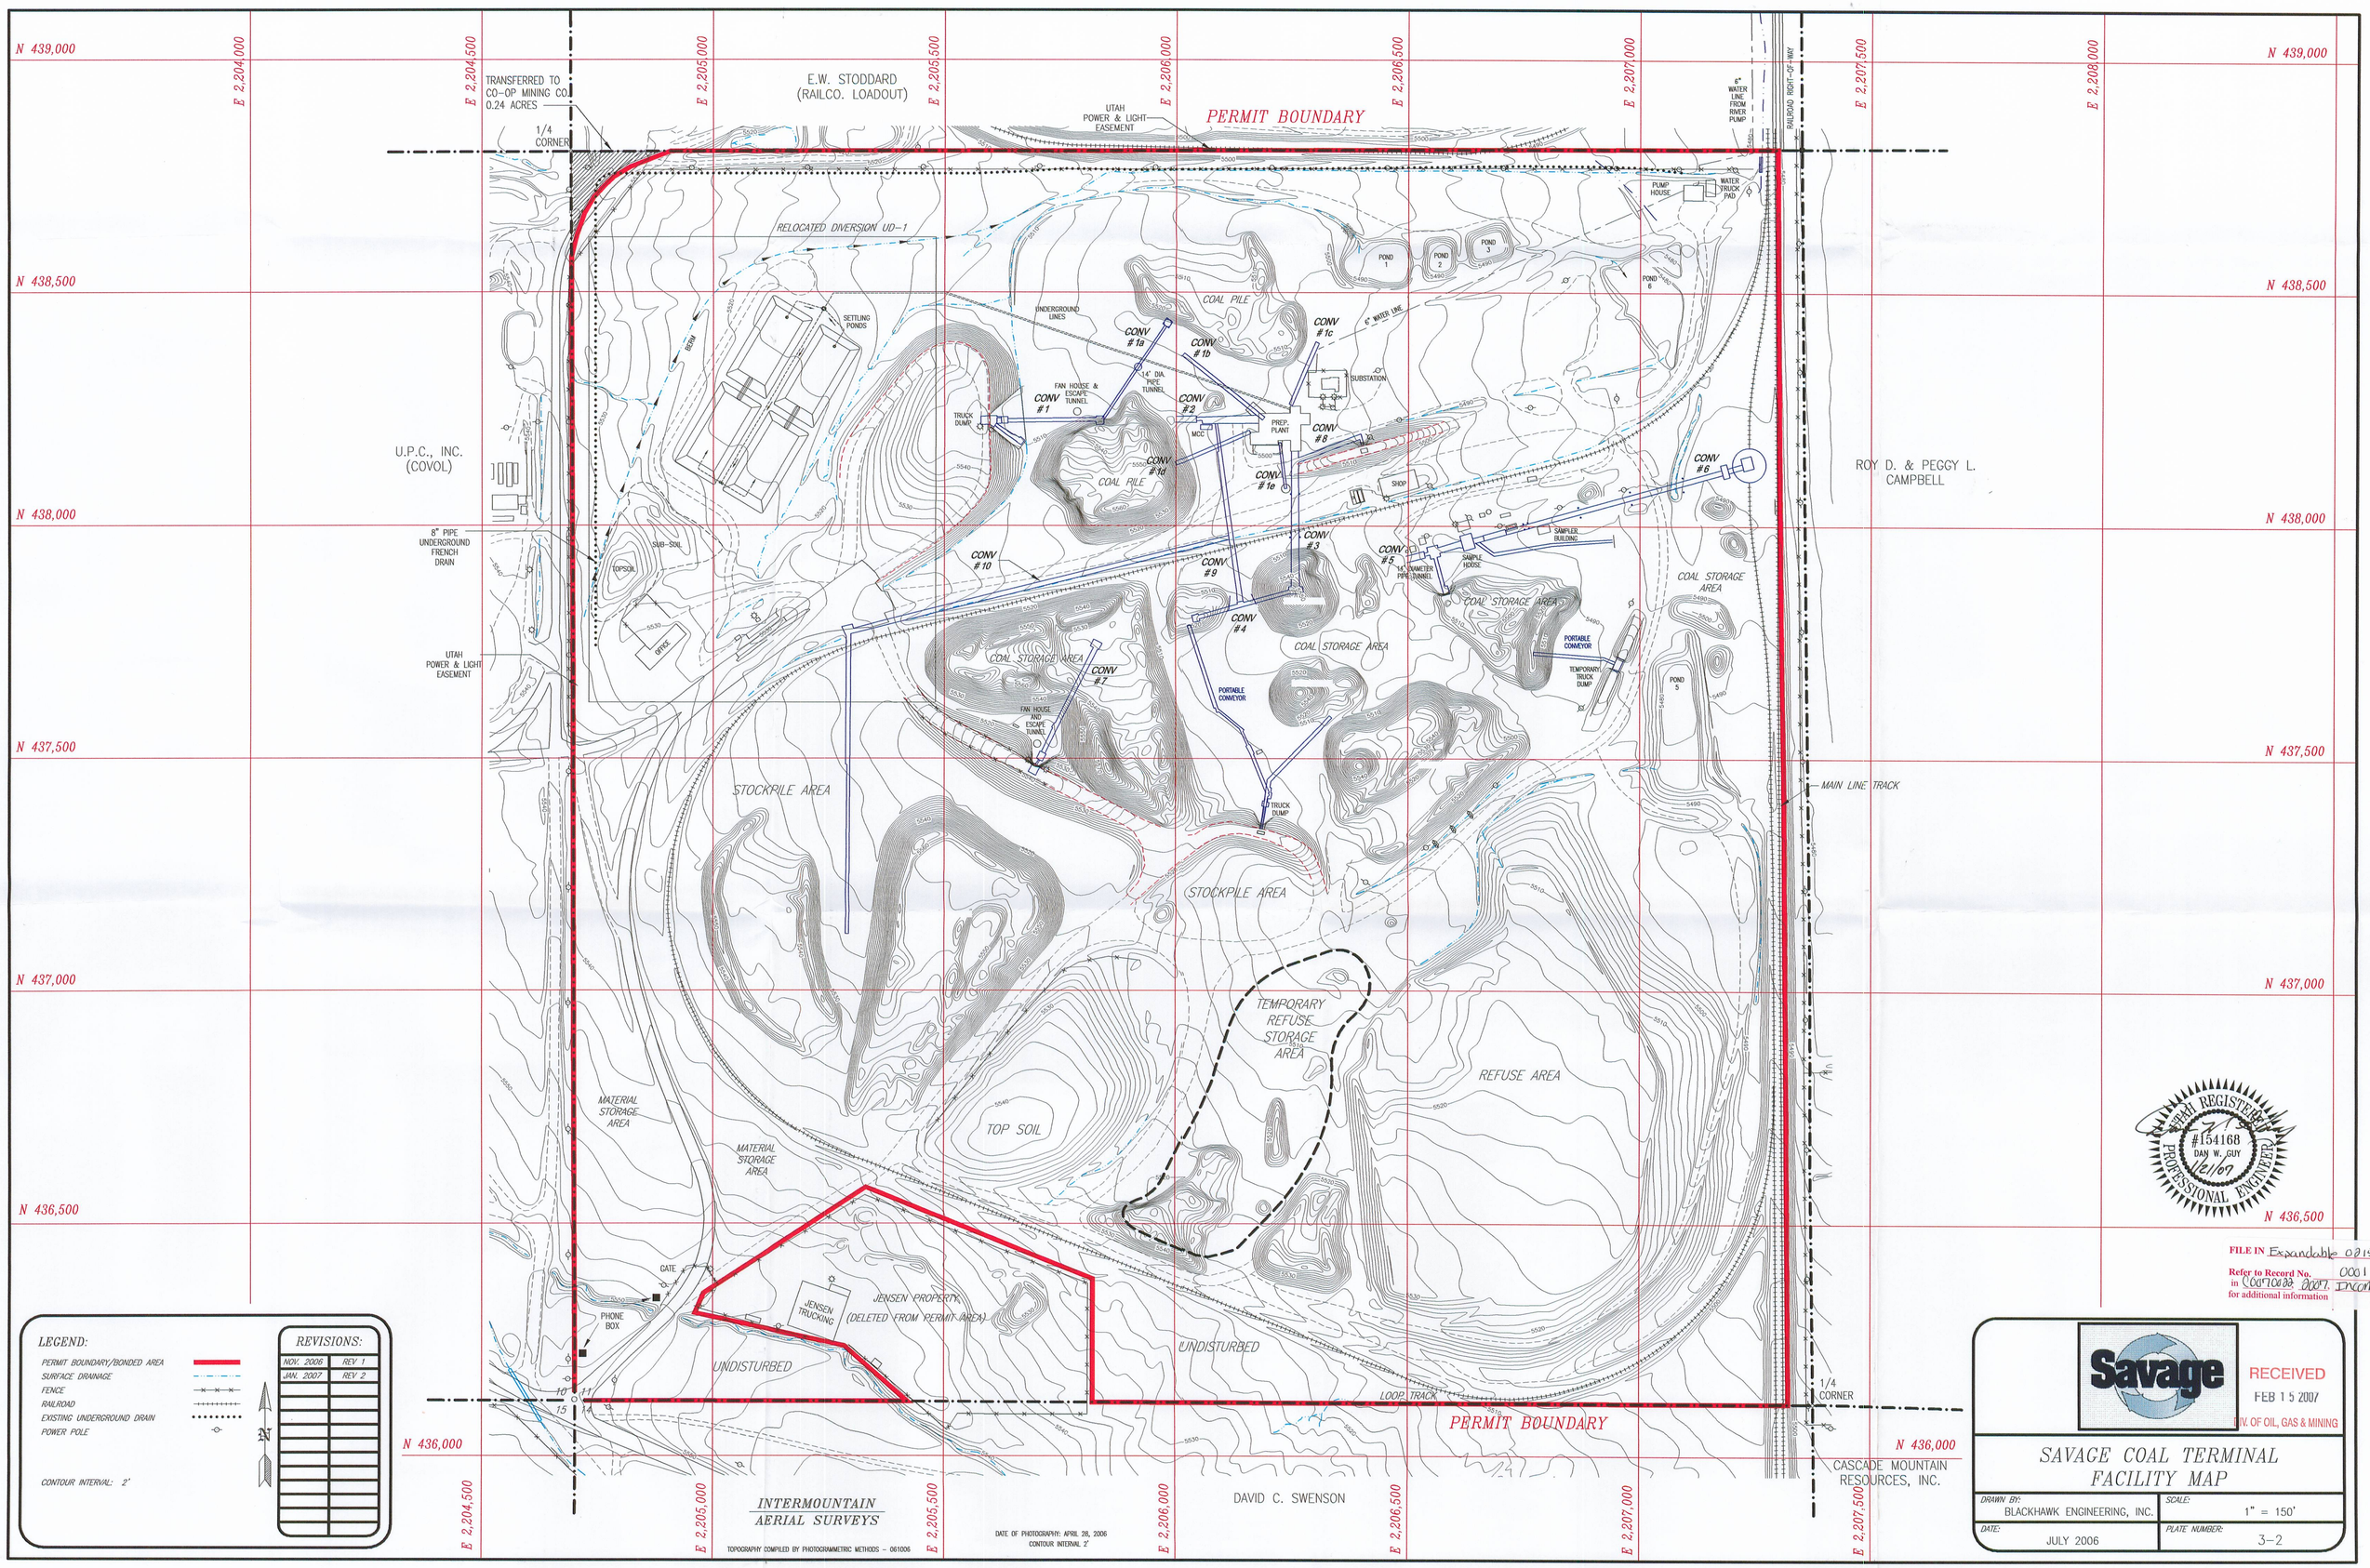
N 439,000
N 438,500
N 438,000
N 437,500
N 437,000
N 436,500
N 436,000
E 2,204,000
E 2,204,500
E 2,205,000
E 2,205,500
E 2,206,000
E 2,206,500
E 2,207,000
E 2,207,500
E 2,208,000
TRANSFERRED TO CO-OP MINING CO. 0.24 ACRES
1/4 CORNER
E.W. STODDARD (RAILCO. LOADOUT)
UTAH POWER & LIGHT EASEMENT
PERMIT BOUNDARY
RAILROAD RIGHT-OF-WAY
6" WATER LINE FROM RIVER PUMP
PUMP HOUSE
WATER TRUCK PAD
RELOCATED DIVERSION UD-1
POND 1
POND 2
POND 3
POND 6
POND 5
COAL PILE
UNDERGROUND LINES
SETTLING PONDS
BERM
CONV #1a
CONV #1b
CONV #1c
CONV #1d
CONV #1e
CONV #1
CONV #2
CONV #3
CONV #4
CONV #5
CONV #6
CONV #7
CONV #8
CONV #9
CONV #10
6" WATER LINE
14' DIA. PIPE TUNNEL
FAN HOUSE & ESCAPE TUNNEL
TRUCK DUMP
MCC
PREP. PLANT
SUBSTATION
SHOP
SAMPLER BUILDING
SAMPLE HOUSE
14" DIAMETER PIPE TUNNEL
PORTABLE CONVEYOR
TEMPORARY TRUCK DUMP
COAL STORAGE AREA
FAN HOUSE AND ESCAPE TUNNEL
U.P.C., INC. (COVOL)
8" PIPE UNDERGROUND FRENCH DRAIN
TOPSOIL
SUB-SOIL
OFFICE
UTAH POWER & LIGHT EASEMENT
ROY D. & PEGGY L. CAMPBELL
MAIN LINE TRACK
STOCKPILE AREA
TEMPORARY REFUSE STORAGE AREA
REFUSE AREA
TOP SOIL
MATERIAL STORAGE AREA
GATE
PHONE BOX
JENSEN TRUCKING
JENSEN PROPERTY (DELETED FROM PERMIT AREA)
UNDISTURBED
LOOP TRACK
1/4 CORNER
CASCADE MOUNTAIN RESOURCES, INC.
DAVID C. SWENSON
INTERMOUNTAIN AERIAL SURVEYS
TOPOGRAPHY COMPILED BY PHOTOGRAMMETRIC METHODS – 061006
DATE OF PHOTOGRAPHY: APRIL 28, 2006
CONTOUR INTERVAL 2'
LEGEND:
PERMIT BOUNDARY/BONDED AREA
SURFACE DRAINAGE
FENCE
RAILROAD
EXISTING UNDERGROUND DRAIN
POWER POLE
CONTOUR INTERVAL: 2'
REVISIONS:
NOV. 2006 REV 1
JAN. 2007 REV 2
N
PERMIT REGISTERED PROFESSIONAL ENGINEER #154168 DAN W. GUY 12/1/07
FILE IN Expandable 0215.
Refer to Record No. 0001 in Correspondence 2007, Incoming for additional information
RECEIVED FEB 15 2007 DIV. OF OIL, GAS & MINING
Savage
SAVAGE COAL TERMINAL FACILITY MAP
DRAWN BY: BLACKHAWK ENGINEERING, INC.
SCALE: 1" = 150'
DATE: JULY 2006
PLATE NUMBER: 3-2