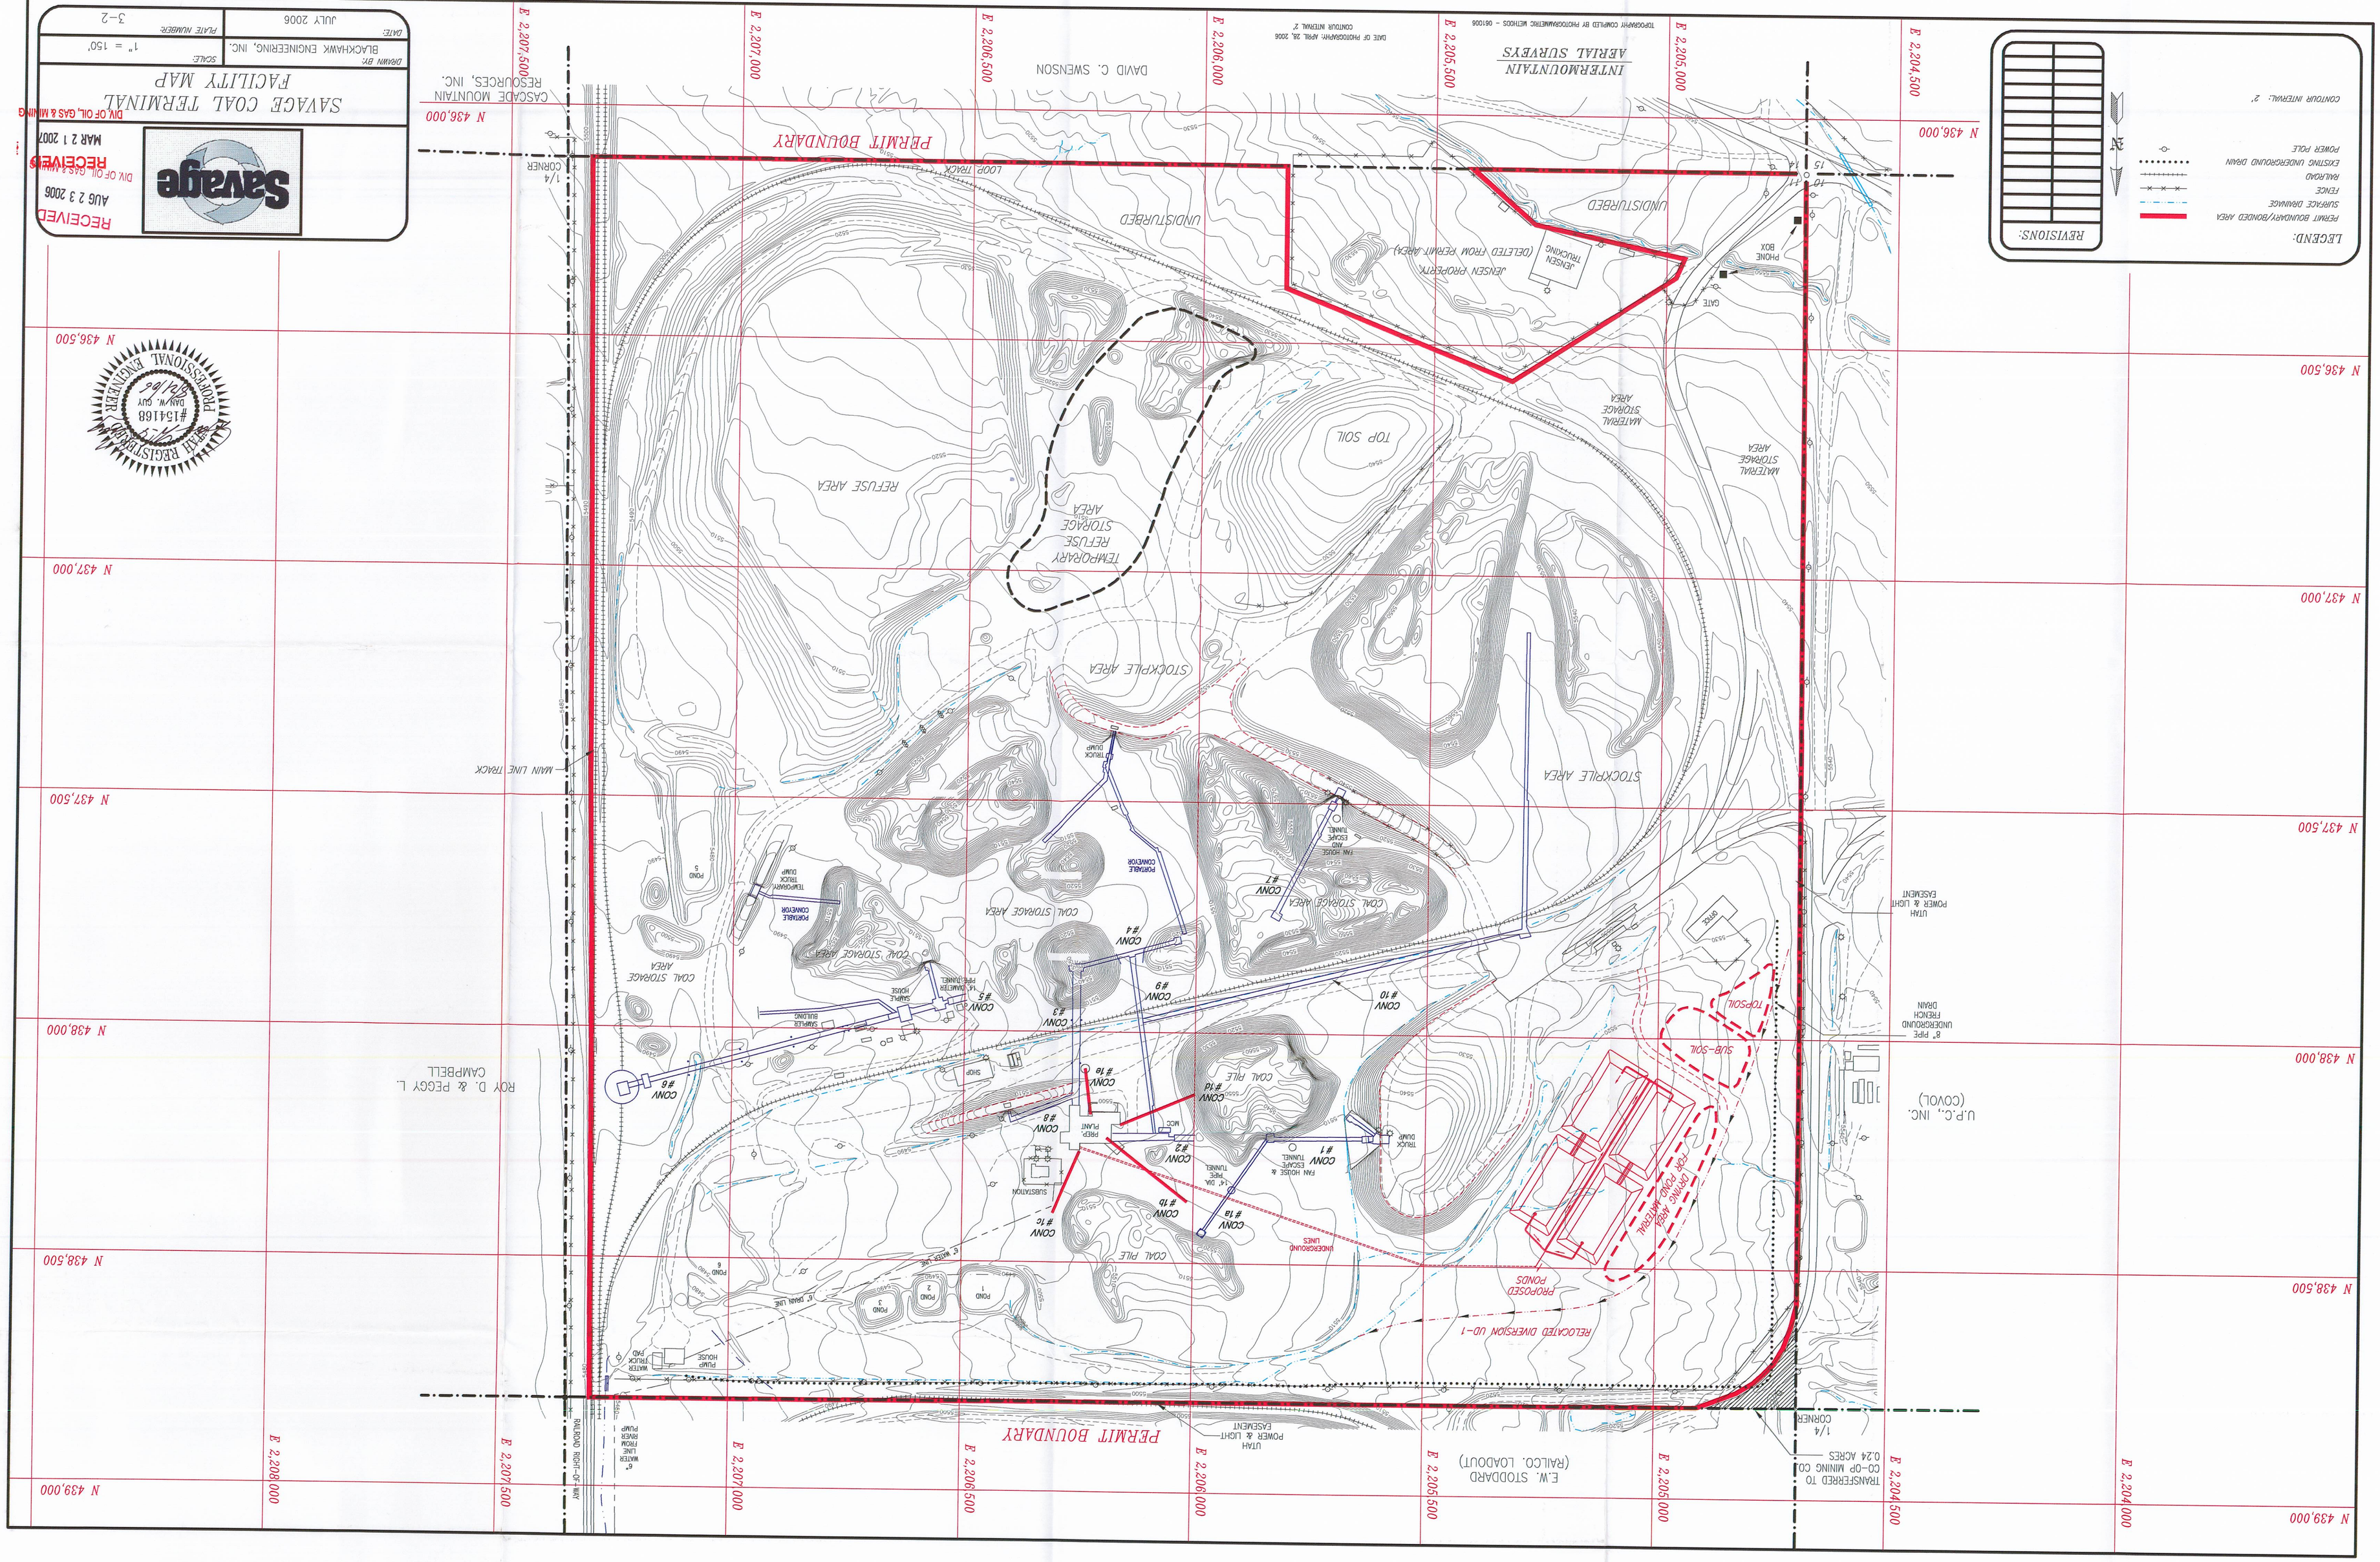
SAVAGE COAL TERMINAL
FACILITY MAP
BLACKHAWK ENGINEERING, INC.
JULY 2006
3-2
Savage
RECEIVED
AUG 23 2006
DIV OF OIL, GAS & MINING
RECEIVED
MAR 21 2007
DIV. OF OIL, GAS & MINING
LEGEND:
PERMIT BOUNDARY/BONDED AREA
SURFACE DAMAGE
FENCE
RAILROAD
EXISTING UNDERGROUND DRAIN
POWER POLE
REVISIONS:
CONTOUR INTERVAL: 2'
INTERMOUNTAIN AERIAL SURVEYS
DAVID C. SWENSON
CASCADE MOUNTAIN RESOURCES, INC.
PERMIT BOUNDARY
UNDISTURBED
JENSEN PROPERTY (DELETED FROM PERMIT AREA)
JENSEN TRACKING
PHONE BOX
GATE
MATERIAL STORAGE AREA
TOP SOIL
REFUSE AREA
TEMPORARY REFUSE STORAGE AREA
STOCKPILE AREA
MAIN LINE TRACK
TRUCK DUMP
FAN HOUSE AND ESCAPE TUNNEL
COAL STORAGE AREA
CONV #7
CONV #4
CONV #9
CONV #10
CONV #3
CONV #5
CONV #6
CONV #8
CONV #1
CONV #2
CONV #13
CONV #16
CONV #18
CONV #7B
CONV #7C
COAL PILE
PREP PLANT
SUBSTATION
SHOP
SAMPLE HOUSE
SAMPLE BUILDING
PORTABLE CONVEYOR
TEMPORARY TRUCK DUMP
POND 1
POND 2
POND 3
POND 5
POND 6
PUMP HOUSE
WATER TRUCK PAD
6" WATER FROM LINE RIVER PUMP
ENLARGED RIGHT-OF-WAY
UTAH POWER & LIGHT EASEMENT
E.W. STODDARD (RAILCO. LOADOUT)
TRANSFERRED TO CO-OP MINING CO. 0.24 ACRES
1/4 CORNER
LOOP TRACK
SUB-SOIL
TOPSOIL
8" PIPE UNDERGROUND FRENCH DRAIN
U.P.C., INC. (COVOL)
ROY D. & PEGGY L. CAMPBELL
PROPOSED PONDS
RELOCATED DIVERSION UD-1
UNDERGROUND LINES
E. MAIN LINE
E. MAIN LINE
E. MAIN LINE
E. MAIN LINE
E 2,208,000
E 2,207,500
E 2,207,000
E 2,206,500
E 2,206,000
E 2,205,500
E 2,205,000
E 2,204,500
E 2,204,000
N 439,000
N 438,500
N 438,000
N 437,500
N 437,000
N 436,500
N 436,000
PROFESSIONAL ENGINEER
STATE OF UTAH REGISTERED
#154168
DANIEL GUY
8/1/06