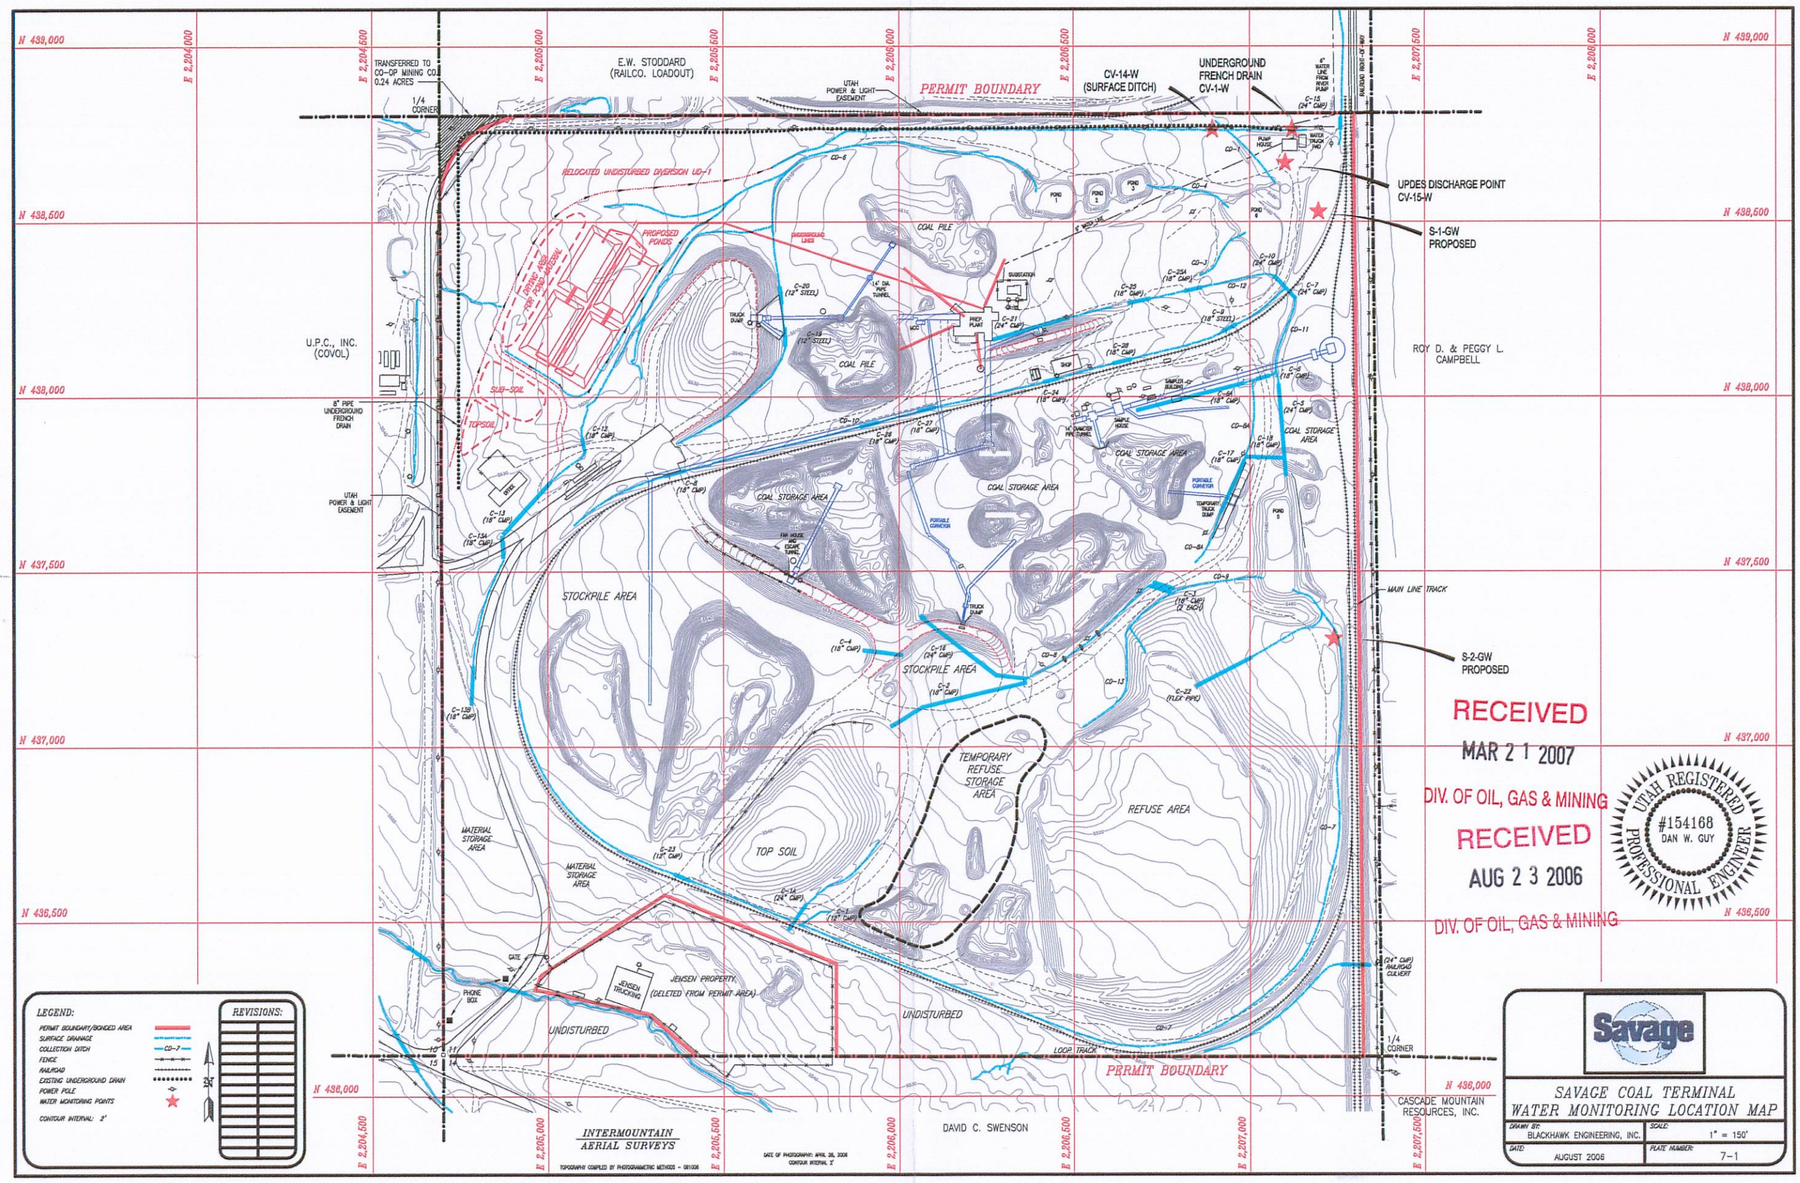
N 439,000
N 438,600
N 438,000
N 437,500
N 437,000
N 436,500
N 436,000
E 2,204,000
E 2,204,500
E 2,205,000
E 2,205,500
E 2,206,000
E 2,206,500
E 2,207,000
E 2,207,500
E 2,208,000
TRANSFERRED TO CO-OP MINING CO. 0.24 ACRES
1/4 CORNER
E.W. STODDARD (RAILCO. LOADOUT)
UTAH POWER & LIGHT EASEMENT
PERMIT BOUNDARY
CV-14-W (SURFACE DITCH)
UNDERGROUND FRENCH DRAIN CV-1-W
UPDES DISCHARGE POINT CV-15-W
S-1-GW PROPOSED
S-2-GW PROPOSED
RELOCATED UNDISTURBED DIVERSION UD-1
PROPOSED PONDS
COAL PILE
COAL STORAGE AREA
STOCKPILE AREA
TEMPORARY REFUSE STORAGE AREA
REFUSE AREA
TOP SOIL
SUB-SOIL
MATERIAL STORAGE AREA
UNDISTURBED
JENSEN PROPERTY (DELETED FROM PERMIT AREA)
U.P.C., INC. (COVOL)
ROY D. & PEGGY L. CAMPBELL
CASCADE MOUNTAIN RESOURCES, INC.
DAVID C. SWENSON
MAIN LINE TRACK
LOOP TRACK
RAILROAD CULVERT
LEGEND:
PERMIT BOUNDARY/BONDED AREA
SURFACE DRAINAGE
COLLECTION DITCH
FENCE
RAILROAD
EXISTING UNDERGROUND DRAIN
POWER POLE
WATER MONITORING POINTS
CONTOUR INTERVAL: 2'
REVISIONS:
INTERMOUNTAIN AERIAL SURVEYS
Savage
SAVAGE COAL TERMINAL
WATER MONITORING LOCATION MAP
DRAWN BY: BLACKHAWK ENGINEERING, INC.
SCALE: 1" = 150'
DATE: AUGUST 2006
PLATE NUMBER: 7-1
RECEIVED
MAR 2 1 2007
DIV. OF OIL, GAS & MINING
RECEIVED
AUG 2 3 2006
DIV. OF OIL, GAS & MINING
UTAH REGISTERED PROFESSIONAL ENGINEER
#154168
DAN W. GUY