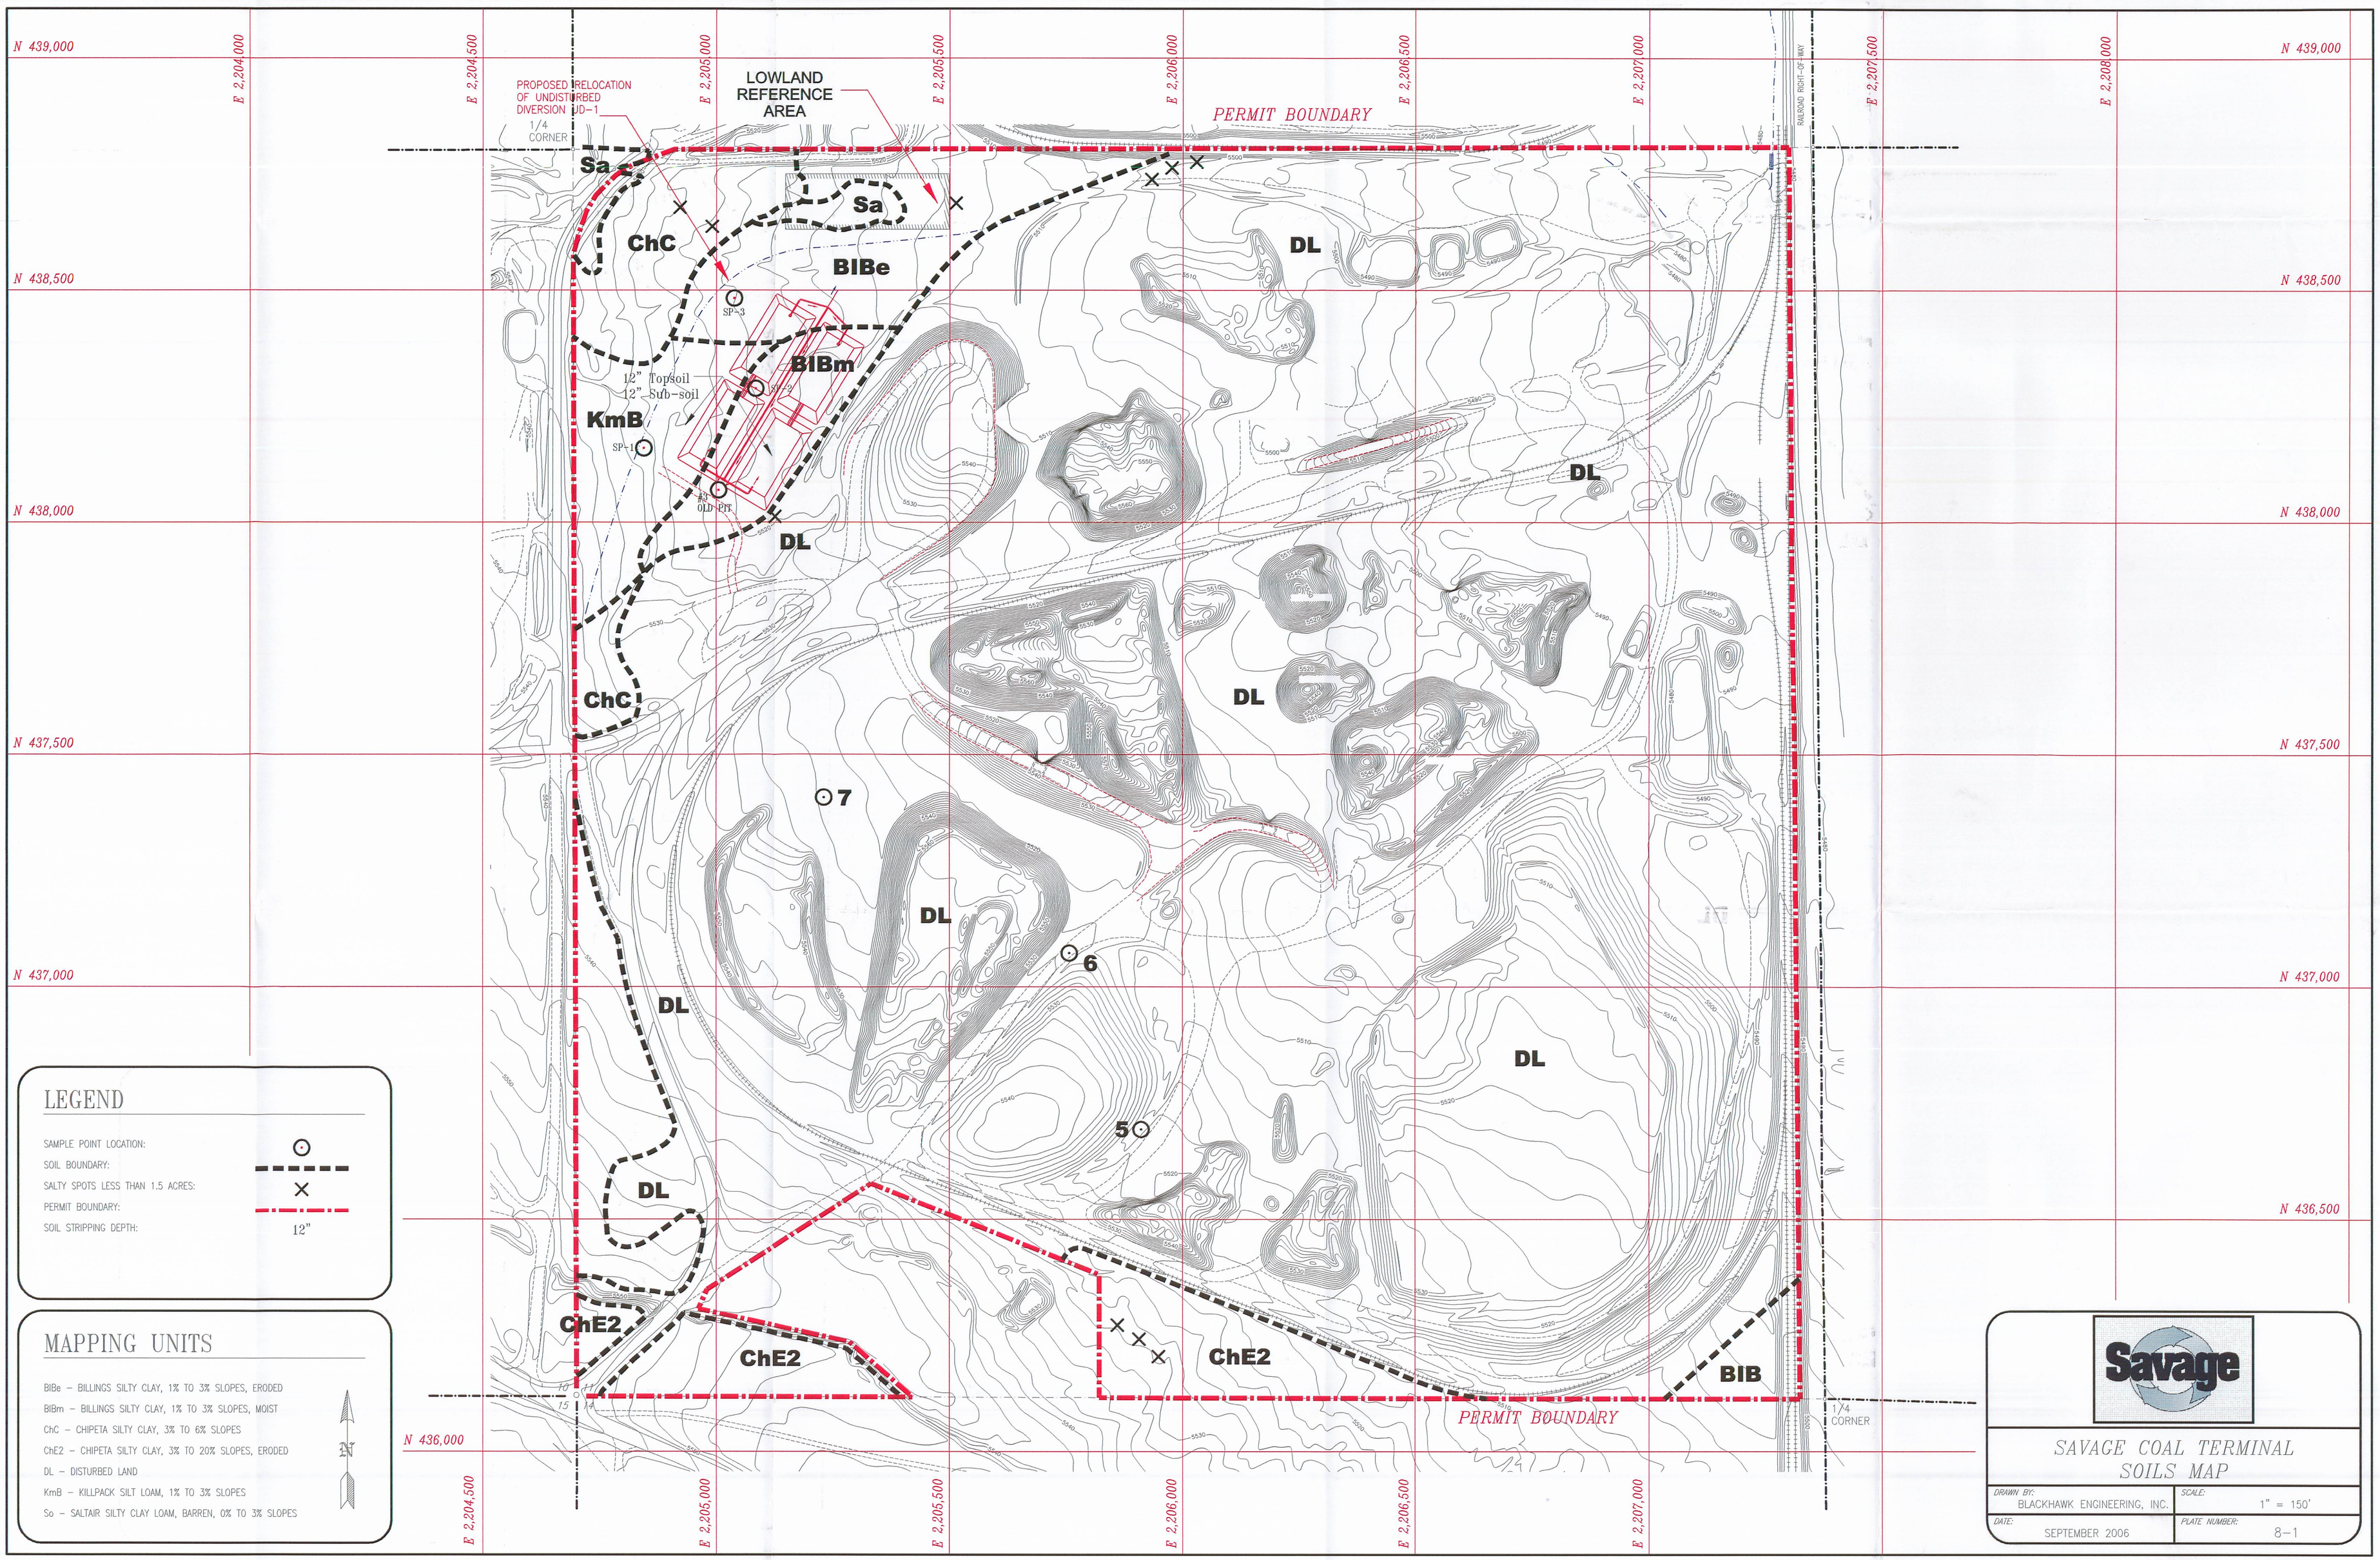
N 439,000
N 438,500
N 438,000
N 437,500
N 437,000
N 436,500
N 436,000
E 2,204,000
E 2,204,500
E 2,205,000
E 2,205,500
E 2,206,000
E 2,206,500
E 2,207,000
E 2,207,500
E 2,208,000
PROPOSED RELOCATION OF UNDISTURBED DIVERSION UD-1
1/4 CORNER
LOWLAND REFERENCE AREA
PERMIT BOUNDARY
RAILROAD RIGHT-OF-WAY
Sa
ChC
BlBe
BlBm
KmB
DL
ChE2
BlB
12" Topsoil
12" Sub-soil
SP-1
SP-2
SP-3
#3 OLD PIT
5
6
7
LEGEND
SAMPLE POINT LOCATION:
SOIL BOUNDARY:
SALTY SPOTS LESS THAN 1.5 ACRES:
PERMIT BOUNDARY:
SOIL STRIPPING DEPTH:
12"
MAPPING UNITS
BlBe – BILLINGS SILTY CLAY, 1% TO 3% SLOPES, ERODED
BlBm – BILLINGS SILTY CLAY, 1% TO 3% SLOPES, MOIST
ChC – CHIPETA SILTY CLAY, 3% TO 6% SLOPES
ChE2 – CHIPETA SILTY CLAY, 3% TO 20% SLOPES, ERODED
DL – DISTURBED LAND
KmB – KILLPACK SILT LOAM, 1% TO 3% SLOPES
So – SALTAIR SILTY CLAY LOAM, BARREN, 0% TO 3% SLOPES
N
Savage
SAVAGE COAL TERMINAL
SOILS MAP
DRAWN BY:
BLACKHAWK ENGINEERING, INC.
SCALE:
1" = 150'
DATE:
SEPTEMBER 2006
PLATE NUMBER:
8-1