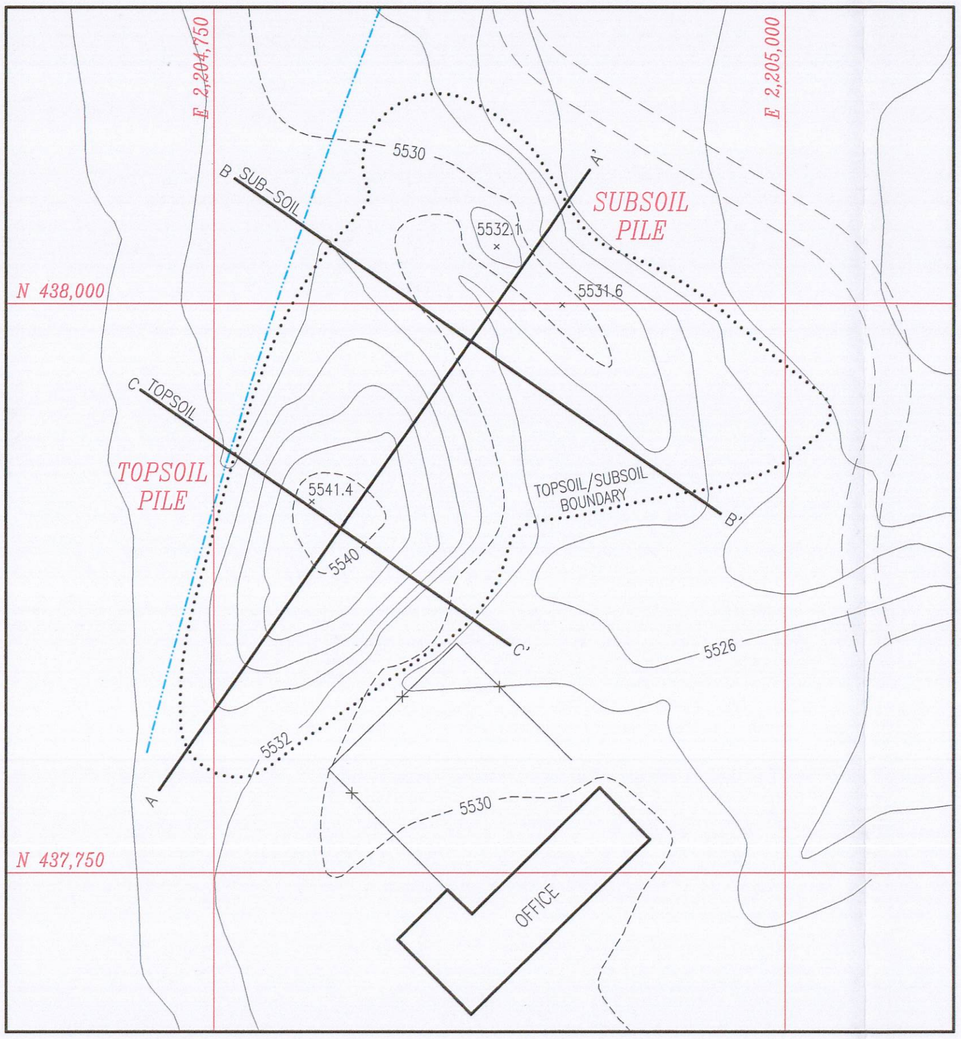

RECEIVED
MAR 2 1 2007
DIV. OF OIL, GAS & MINING

RECEIVED
FEB 1 5 2007
DIV. OF OIL, GAS & MINING

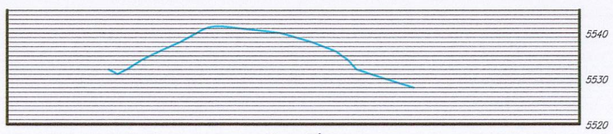

C – C'

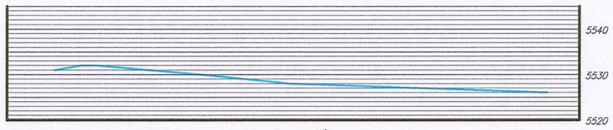

B – B'

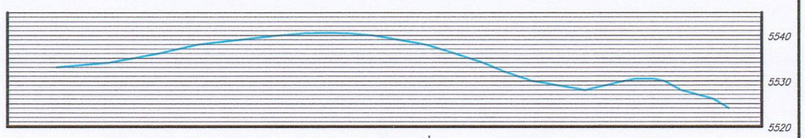

A – A'

NOTE:

TOPSOIL STORED = 6514 c.y.
SUB-SOIL STORED =6514 c.y.
TOTAL AVAILABLE = AT THIS LOCATION. 13,028 c.y.

Savage

SAVAGE COAL TERMINAL
SETTLING POND AREA

DRAWN BY: BLACKHAWK ENGINEERING, INC.	SCALE: 1" = 50'
DATE: JANUARY 2007	PLATE NUMBER: 8-3