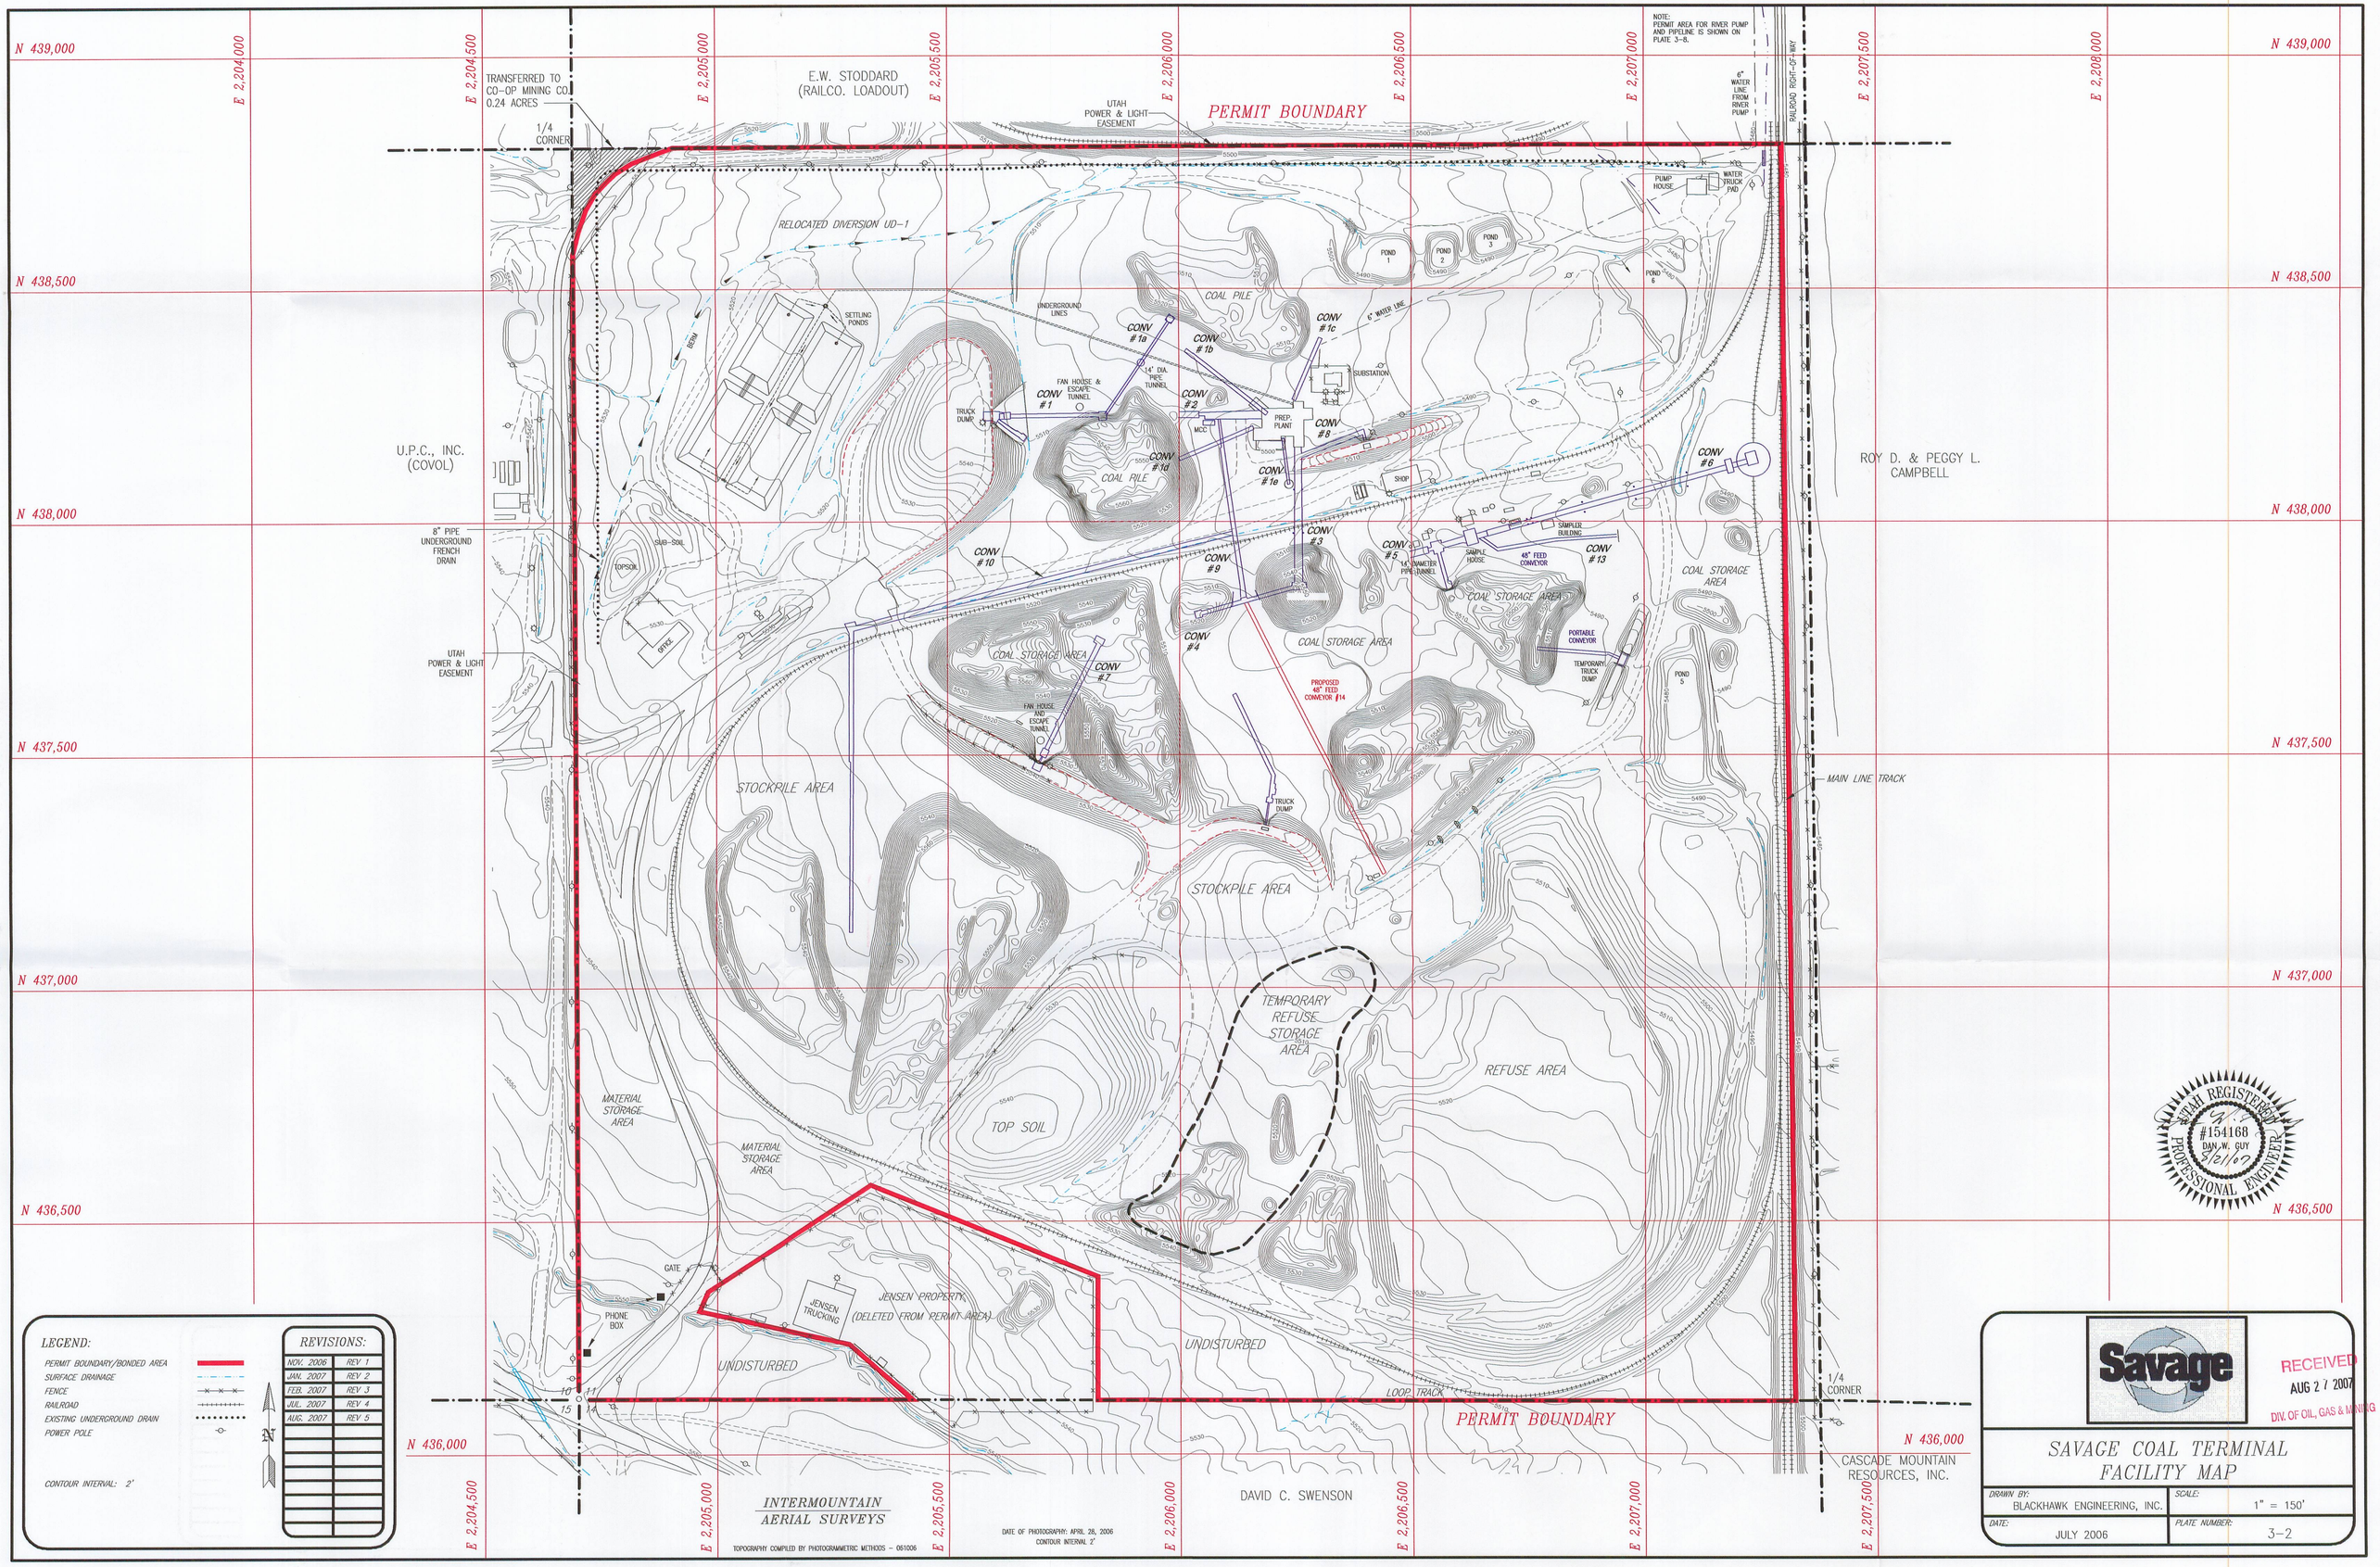
N 439,000
N 438,500
N 438,000
N 437,500
N 437,000
N 436,500
N 436,000
E 2,204,000
E 2,204,500
E 2,205,000
E 2,205,500
E 2,206,000
E 2,206,500
E 2,207,000
E 2,207,500
E 2,208,000
TRANSFERRED TO CO-OP MINING CO. 0.24 ACRES
1/4 CORNER
E.W. STODDARD (RAILCO. LOADOUT)
UTAH POWER & LIGHT EASEMENT
PERMIT BOUNDARY
NOTE: PERMIT AREA FOR RIVER PUMP AND PIPELINE IS SHOWN ON PLATE 3-8.
6" WATER LINE FROM RIVER PUMP
RAILROAD RIGHT-OF-WAY
PUMP HOUSE
WATER TRUCK PAD
RELOCATED DIVERSION UD-1
POND 1
POND 2
POND 3
POND 6
POND 5
COAL PILE
UNDERGROUND LINES
SETTLING PONDS
BERM
CONV #1a
CONV #1b
CONV #1c
CONV #1d
CONV #1e
CONV #1
CONV #2
CONV #3
CONV #4
CONV #5
CONV #6
CONV #7
CONV #8
CONV #9
CONV #10
CONV #13
6" WATER LINE
SUBSTATION
14" DIA. PIPE TUNNEL
FAN HOUSE & ESCAPE TUNNEL
TRUCK DUMP
MCC
PREP. PLANT
SHOP
SAMPLER BUILDING
SAMPLE HOUSE
14" DIAMETER PIPE TUNNEL
48" FEED CONVEYOR
PORTABLE CONVEYOR
TEMPORARY TRUCK DUMP
COAL STORAGE AREA
PROPOSED 48" FEED CONVEYOR #14
U.P.C., INC. (COVOL)
ROY D. & PEGGY L. CAMPBELL
8" PIPE UNDERGROUND FRENCH DRAIN
TOPSOIL
SUB-SOIL
OFFICE
STOCKPILE AREA
MAIN LINE TRACK
TEMPORARY REFUSE STORAGE AREA
REFUSE AREA
TOP SOIL
MATERIAL STORAGE AREA
GATE
PHONE BOX
JENSEN TRUCKING
JENSEN PROPERTY (DELETED FROM PERMIT AREA)
UNDISTURBED
LOOP TRACK
1/4 CORNER
CASCADE MOUNTAIN RESOURCES, INC.
DAVID C. SWENSON
INTERMOUNTAIN AERIAL SURVEYS
TOPOGRAPHY COMPILED BY PHOTOGRAMMETRIC METHODS – 061006
DATE OF PHOTOGRAPHY: APRIL 28, 2006
CONTOUR INTERVAL 2'
LEGEND:
PERMIT BOUNDARY/BONDED AREA
SURFACE DRAINAGE
FENCE
RAILROAD
EXISTING UNDERGROUND DRAIN
POWER POLE
CONTOUR INTERVAL: 2'
REVISIONS:
NOV. 2006 REV 1
JAN. 2007 REV 2
FEB. 2007 REV 3
JUL. 2007 REV 4
AUG. 2007 REV 5
UTAH REGISTERED PROFESSIONAL ENGINEER #154168 DAN W. GUY 8/21/07
Savage
RECEIVED AUG 27 2007 DIV. OF OIL, GAS & MINING
SAVAGE COAL TERMINAL FACILITY MAP
DRAWN BY: BLACKHAWK ENGINEERING, INC.
SCALE: 1" = 150'
DATE: JULY 2006
PLATE NUMBER: 3-2