PLATE 7-4C
SAVAGE COAL TERMINAL
PLANT OVERFLOW POND

(NOT TO SCALE)

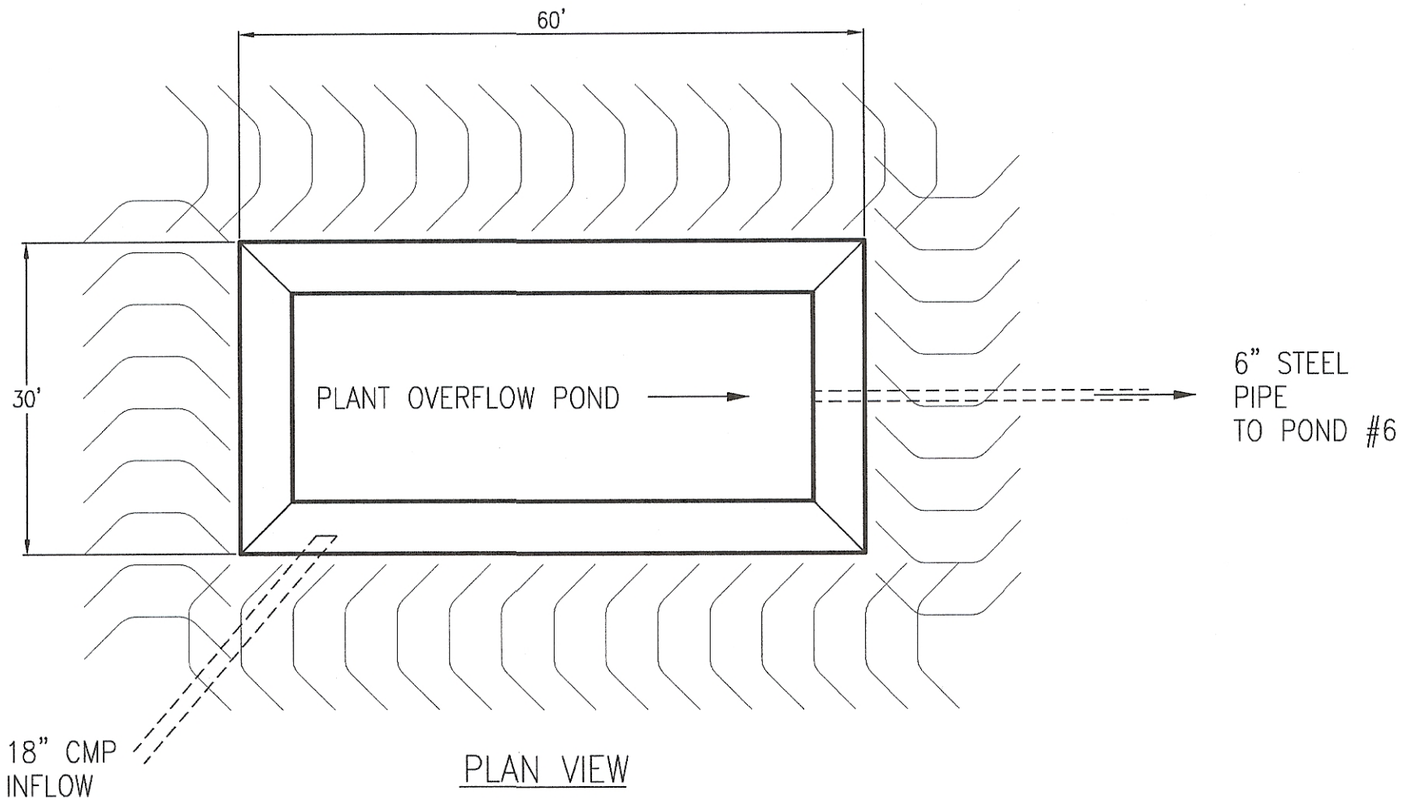

PLAN VIEW

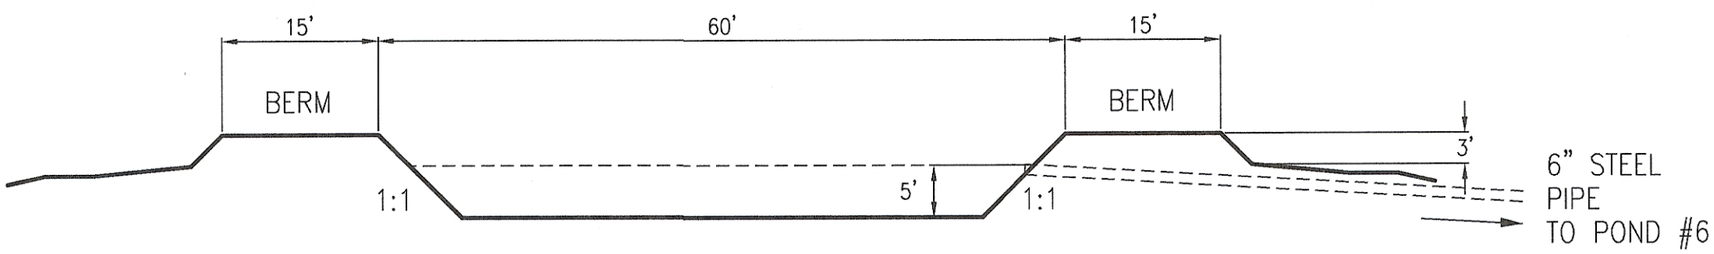

SECTION VIEW

RECEIVED
DEC 05 2007
DIV. OF OIL, GAS & MINING