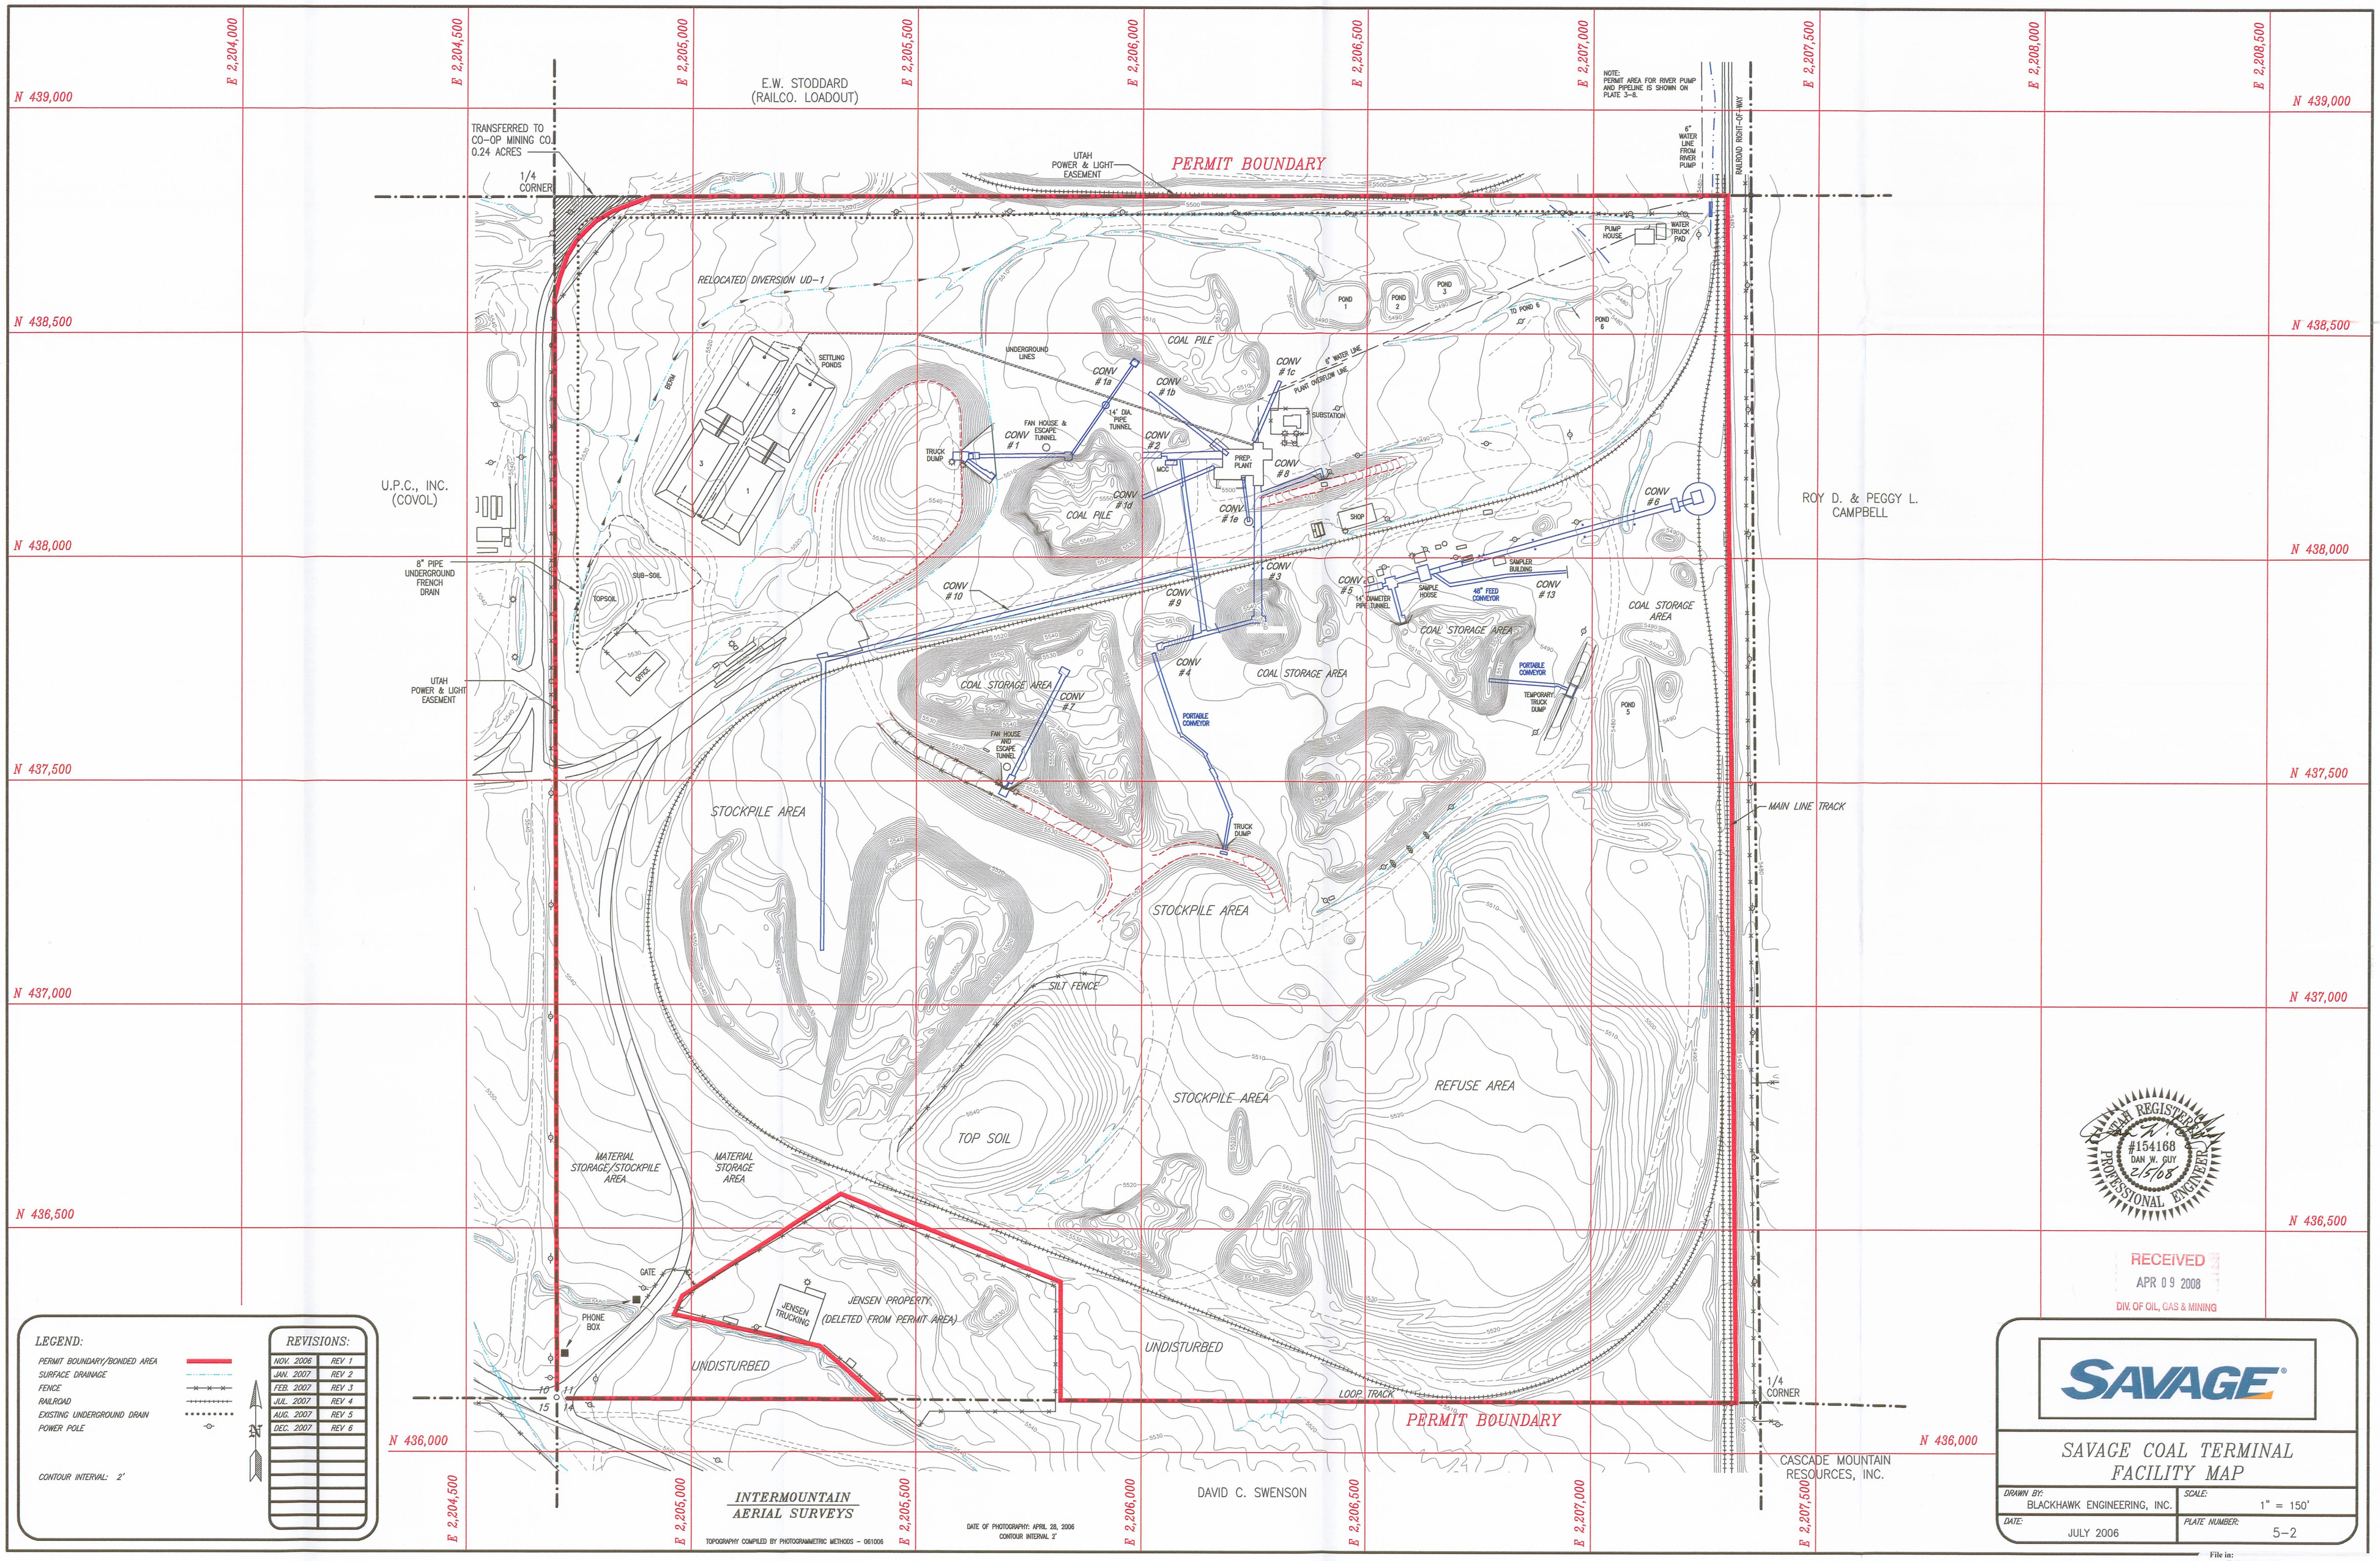
E 2,204,000
E 2,204,500
E 2,205,000
E 2,205,500
E 2,206,000
E 2,206,500
E 2,207,000
E 2,207,500
E 2,208,000
E 2,208,500
N 439,000
N 438,500
N 438,000
N 437,500
N 437,000
N 436,500
N 436,000
E.W. STODDARD
(RAILCO. LOADOUT)
TRANSFERRED TO
CO-OP MINING CO.
0.24 ACRES
1/4
CORNER
UTAH
POWER & LIGHT
EASEMENT
PERMIT BOUNDARY
NOTE:
PERMIT AREA FOR RIVER PUMP
AND PIPELINE IS SHOWN ON
PLATE 3-8.
6"
WATER
LINE
FROM
RIVER
PUMP
RAILROAD RIGHT-OF-WAY
PUMP
HOUSE
WATER
TRUCK
PAD
RELOCATED DIVERSION UD-1
POND
1
POND
2
POND
3
TO POND 6
POND
6
COAL PILE
UNDERGROUND
LINES
CONV
1a
CONV
1b
CONV
1c
6" WATER LINE
PLANT OVERFLOW LINE
SUBSTATION
SETTLING
PONDS
BERM
14" DIA.
PIPE
TUNNEL
FAN HOUSE &
ESCAPE
TUNNEL
CONV
1
CONV
2
TRUCK
DUMP
MCC
PREP.
PLANT
CONV
8
CONV
1d
CONV
1e
SHOP
CONV
6
U.P.C., INC.
(COVOL)
ROY D. & PEGGY L.
CAMPBELL
8" PIPE
UNDERGROUND
FRENCH
DRAIN
SUB-SOIL
TOPSOIL
OFFICE
CONV
10
CONV
9
CONV
3
CONV
5
14" DIAMETER
PIPE TUNNEL
SAMPLE
HOUSE
SAMPLER
BUILDING
48" FEED
CONVEYOR
CONV
13
COAL STORAGE
AREA
COAL STORAGE AREA
CONV
4
COAL STORAGE AREA
PORTABLE
CONVEYOR
TEMPORARY
TRUCK
DUMP
UTAH
POWER & LIGHT
EASEMENT
COAL STORAGE AREA
CONV
7
FAN HOUSE
AND
ESCAPE
TUNNEL
POND
5
PORTABLE
CONVEYOR
TRUCK
DUMP
MAIN LINE TRACK
STOCKPILE AREA
STOCKPILE AREA
SILT FENCE
STOCKPILE AREA
REFUSE AREA
TOP SOIL
MATERIAL
STORAGE/STOCKPILE
AREA
MATERIAL
STORAGE
AREA
GATE
PHONE
BOX
JENSEN
TRUCKING
JENSEN PROPERTY
(DELETED FROM PERMIT AREA)
UNDISTURBED
UNDISTURBED
LOOP TRACK
1/4
CORNER
PERMIT BOUNDARY
CASCADE MOUNTAIN
RESOURCES, INC.
DAVID C. SWENSON
INTERMOUNTAIN
AERIAL SURVEYS
TOPOGRAPHY COMPILED BY PHOTOGRAMMETRIC METHODS – 061006
DATE OF PHOTOGRAPHY: APRIL 28, 2006
CONTOUR INTERVAL 2'
LEGEND:
PERMIT BOUNDARY/BONDED AREA
SURFACE DRAINAGE
FENCE
RAILROAD
EXISTING UNDERGROUND DRAIN
POWER POLE
CONTOUR INTERVAL: 2'
REVISIONS:
NOV. 2006 REV 1
JAN. 2007 REV 2
FEB. 2007 REV 3
JUL. 2007 REV 4
AUG. 2007 REV 5
DEC. 2007 REV 6
UTAH REGISTERED
#154168
DAN W. GUY
2/5/08
PROFESSIONAL ENGINEER
RECEIVED
APR 09 2008
DIV. OF OIL, GAS & MINING
SAVAGE
SAVAGE COAL TERMINAL
FACILITY MAP
DRAWN BY:
BLACKHAWK ENGINEERING, INC.
SCALE:
1" = 150'
DATE:
JULY 2006
PLATE NUMBER:
5-2
File in:
"Confidential"