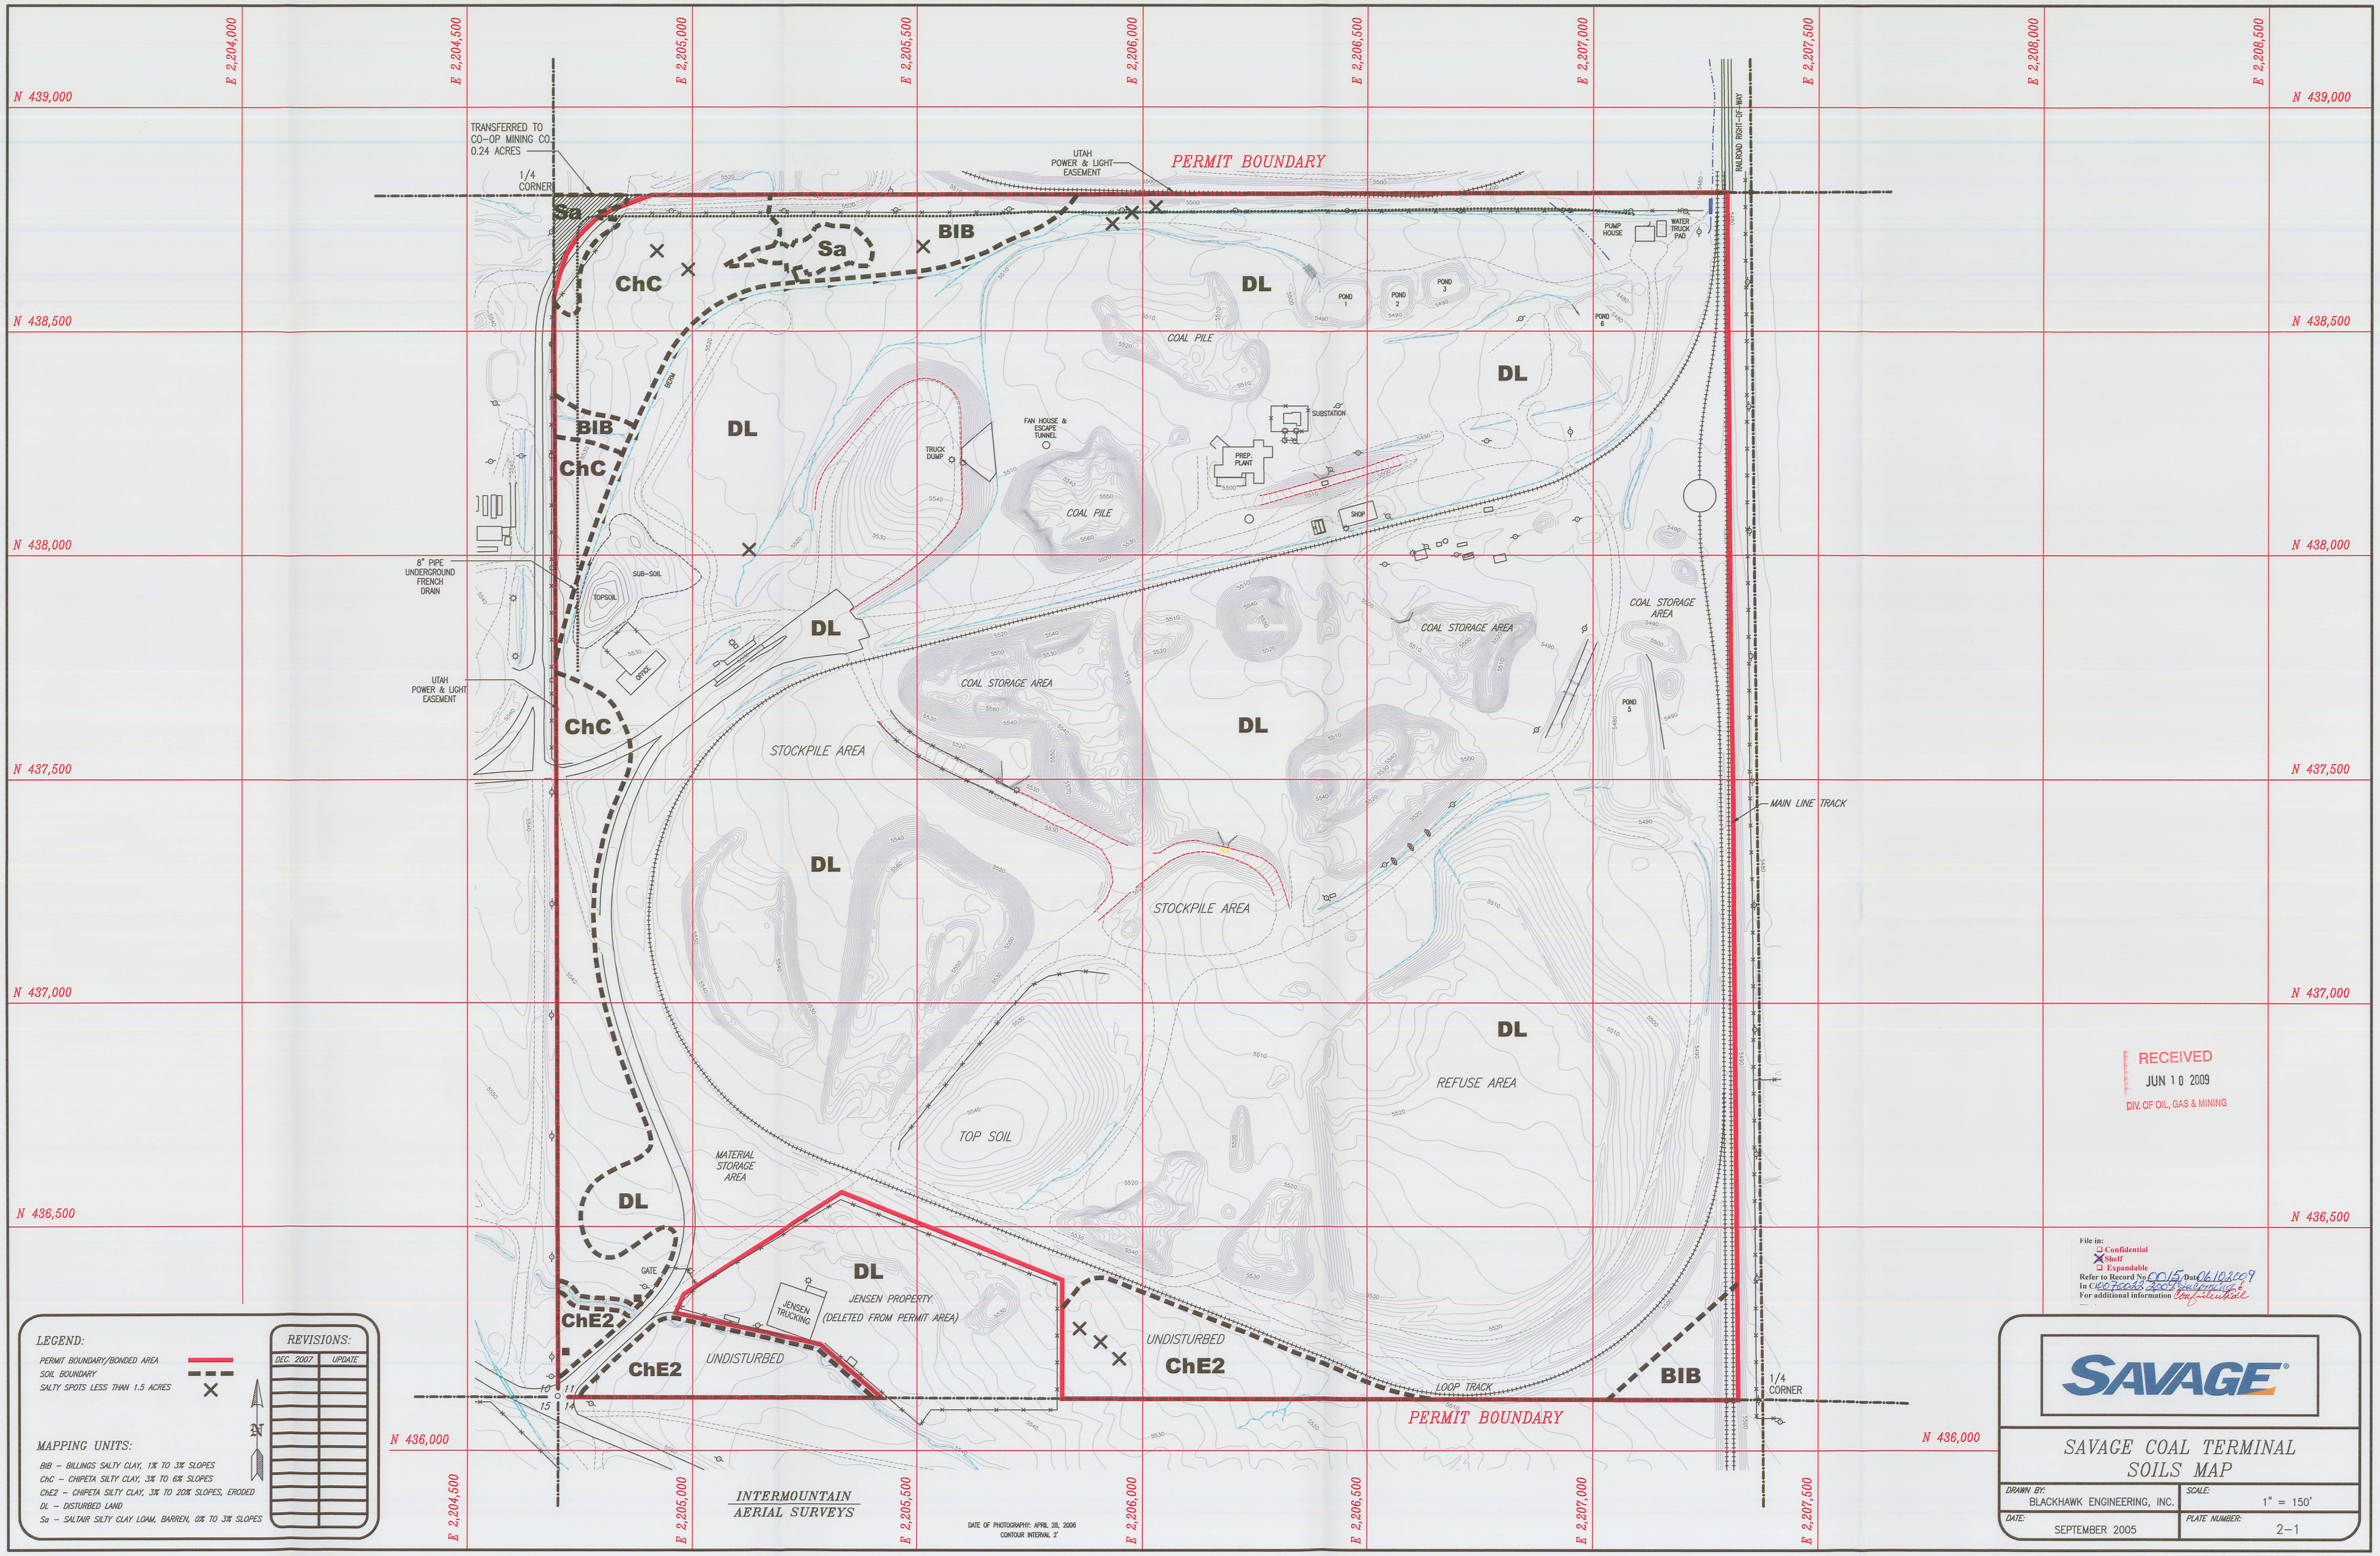
E 2,204,000
E 2,204,500
E 2,205,000
E 2,205,500
E 2,206,000
E 2,206,500
E 2,207,000
E 2,207,500
E 2,208,000
E 2,208,500
N 439,000
N 438,500
N 438,000
N 437,500
N 437,000
N 436,500
N 436,000
TRANSFERRED TO CO-OP MINING CO. 0.24 ACRES
1/4 CORNER
UTAH POWER & LIGHT EASEMENT
PERMIT BOUNDARY
RAILROAD RIGHT-OF-WAY
PUMP HOUSE
WATER TRUCK PAD
POND 1
POND 2
POND 3
POND 6
POND 5
COAL PILE
SUBSTATION
PREP. PLANT
SHOP
FAN HOUSE & ESCAPE TUNNEL
TRUCK DUMP
8" PIPE UNDERGROUND FRENCH DRAIN
SUB-SOIL
TOPSOIL
OFFICE
COAL STORAGE AREA
STOCKPILE AREA
MAIN LINE TRACK
REFUSE AREA
TOP SOIL
MATERIAL STORAGE AREA
GATE
JENSEN TRUCKING
JENSEN PROPERTY (DELETED FROM PERMIT AREA)
UNDISTURBED
LOOP TRACK
Sa
BIB
ChC
DL
ChE2
LEGEND:
PERMIT BOUNDARY/BONDED AREA
SOIL BOUNDARY
SALTY SPOTS LESS THAN 1.5 ACRES
REVISIONS:
DEC. 2007
UPDATE
MAPPING UNITS:
BIB – BILLINGS SALTY CLAY, 1% TO 3% SLOPES
ChC – CHIPETA SILTY CLAY, 3% TO 6% SLOPES
ChE2 – CHIPETA SILTY CLAY, 3% TO 20% SLOPES, ERODED
DL – DISTURBED LAND
Sa – SALTAIR SILTY CLAY LOAM, BARREN, 0% TO 3% SLOPES
INTERMOUNTAIN AERIAL SURVEYS
DATE OF PHOTOGRAPHY: APRIL 28, 2006
CONTOUR INTERVAL 2'
RECEIVED
JUN 10 2009
DIV. OF OIL, GAS & MINING
File in:
Confidential
Shelf
Expandable
Refer to Record No 0015 Date 06/03/2009
In C0070022 Section Hydrology
For additional information
SAVAGE
SAVAGE COAL TERMINAL
SOILS MAP
DRAWN BY: BLACKHAWK ENGINEERING, INC.
SCALE: 1" = 150'
DATE: SEPTEMBER 2005
PLATE NUMBER: 2-1