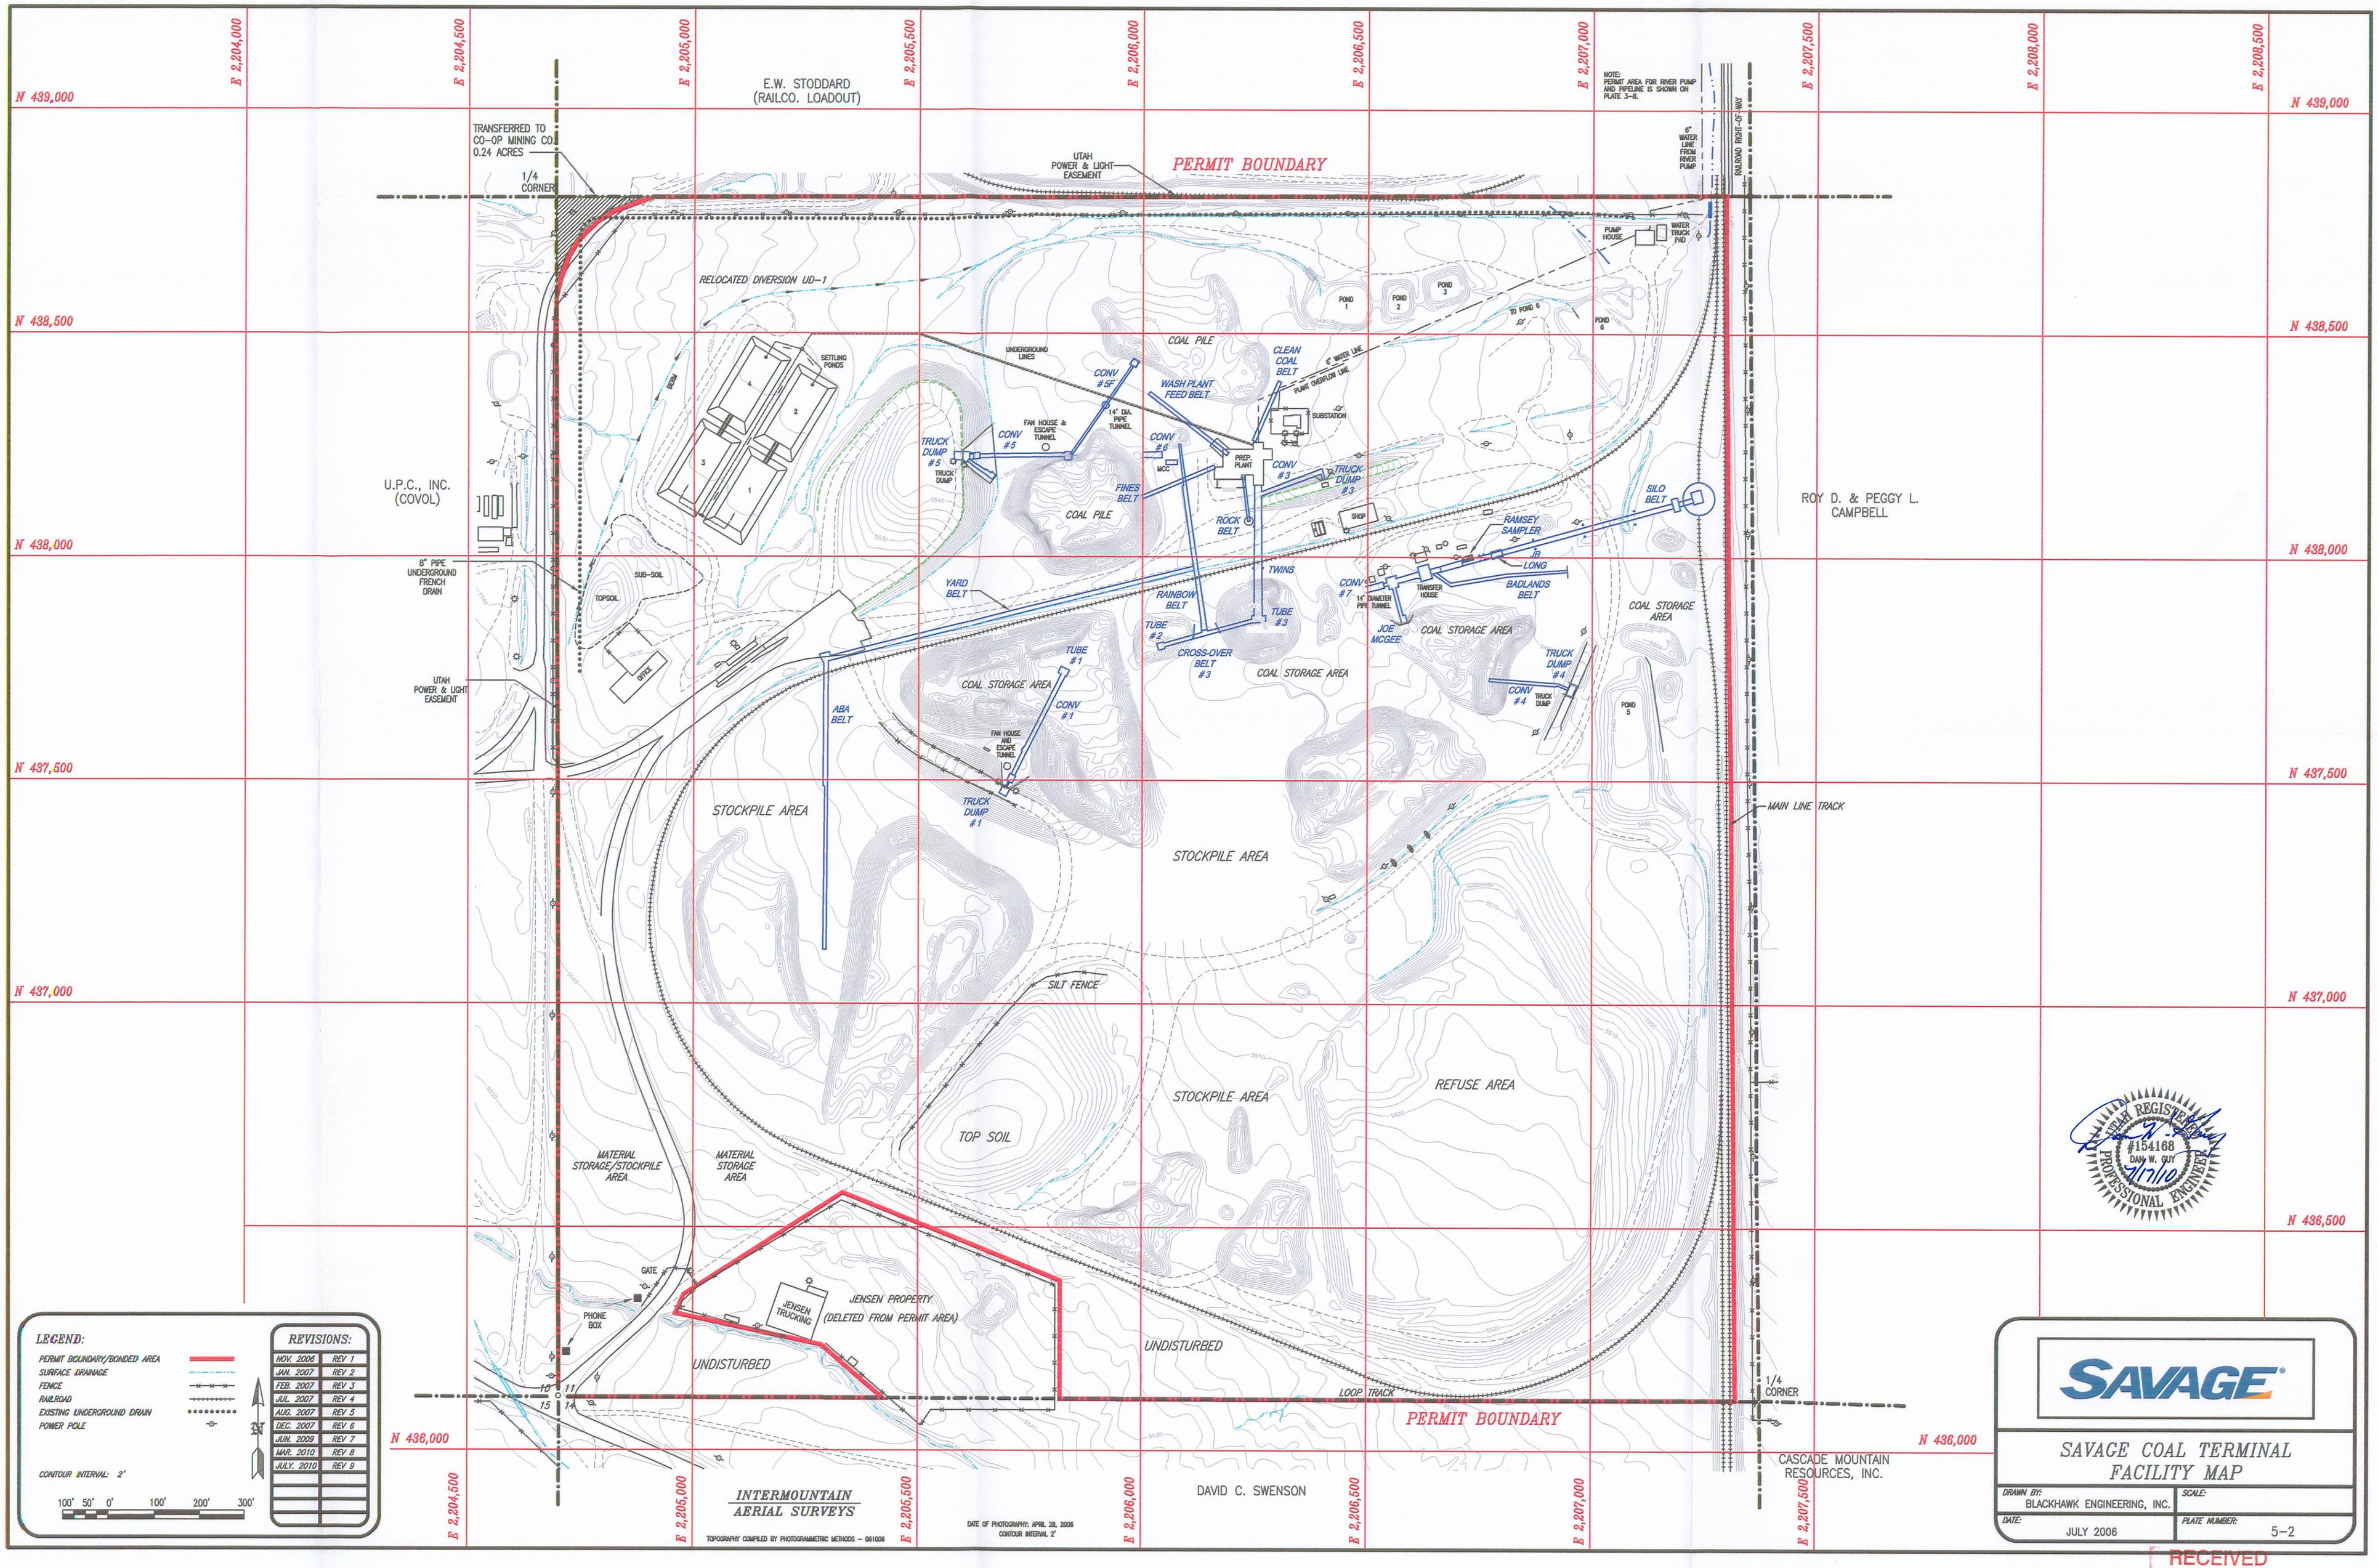
E.W. STODDARD
(RAILCO. LOADOUT)
TRANSFERRED TO
CO-OP MINING CO.
0.24 ACRES
1/4
CORNER
UTAH
POWER & LIGHT
EASEMENT
PERMIT BOUNDARY
NOTE:
PERMIT AREA FOR RIVER PUMP
AND PIPELINE IS SHOWN ON
PLATE 3-2.
6"
WATER
LINE
FROM
RIVER
PUMP
RAILROAD RIGHT-OF-WAY
PUMP
HOUSE
WATER
TRUCK
PAD
RELOCATED DIVERSION UD-1
POND
1
POND
2
POND
3
POND
6
TO POND 6
COAL PILE
CLEAN
COAL
BELT
6" WATER LINE
PLANT OVERFLOW LINE
SUBSTATION
WASH PLANT
FEED BELT
UNDERGROUND
LINES
CONV
#5F
14" DIA.
PIPE
TUNNEL
FAN HOUSE &
ESCAPE
TUNNEL
CONV
#5
TRUCK
DUMP
#5
TRUCK
DUMP
CONV
#6
MCC
PREP.
PLANT
CONV
#3
TRUCK
DUMP
#3
FINES
BELT
ROCK
BELT
SHOP
SILO
BELT
RAMSEY
SAMPLER
LONG
BADLANDS
BELT
TRANSFER
HOUSE
CONV
#7
14" DIAMETER
PIPE TUNNEL
JOE
MCGEE
TWINS
TUBE
#3
TUBE
#2
RAINBOW
BELT
CROSS-OVER
BELT
#3
COAL STORAGE AREA
TRUCK
DUMP
#4
CONV
#4
TRUCK
DUMP
POND
5
SETTLING
PONDS
BERM
U.P.C., INC.
(COVOL)
ROY D. & PEGGY L.
CAMPBELL
8" PIPE
UNDERGROUND
FRENCH
DRAIN
TOPSOIL
SUB-SOIL
OFFICE
UTAH
POWER & LIGHT
EASEMENT
YARD
BELT
TUBE
#1
CONV
#1
ABA
BELT
FAN HOUSE
AND
ESCAPE
TUNNEL
TRUCK
DUMP
#1
STOCKPILE AREA
MAIN LINE TRACK
SILT FENCE
REFUSE AREA
TOP SOIL
MATERIAL
STORAGE/STOCKPILE
AREA
MATERIAL
STORAGE
AREA
GATE
PHONE
BOX
JENSEN
TRUCKING
JENSEN PROPERTY
(DELETED FROM PERMIT AREA)
UNDISTURBED
LOOP TRACK
1/4
CORNER
CASCADE MOUNTAIN
RESOURCES, INC.
DAVID C. SWENSON
N 439,000
N 438,500
N 438,000
N 437,500
N 437,000
N 436,500
N 436,000
E 2,204,000
E 2,204,500
E 2,205,000
E 2,205,500
E 2,206,000
E 2,206,500
E 2,207,000
E 2,207,500
E 2,208,000
E 2,208,500
LEGEND:
PERMIT BOUNDARY/BONDED AREA
SURFACE DRAINAGE
FENCE
RAILROAD
EXISTING UNDERGROUND DRAIN
POWER POLE
CONTOUR INTERVAL: 2'
100' 50' 0' 100' 200' 300'
REVISIONS:
NOV. 2006 REV 1
JAN. 2007 REV 2
FEB. 2007 REV 3
JUL. 2007 REV 4
AUG. 2007 REV 5
DEC. 2007 REV 6
JUN. 2009 REV 7
MAR. 2010 REV 8
JULY. 2010 REV 9
INTERMOUNTAIN
AERIAL SURVEYS
TOPOGRAPHY COMPILED BY PHOTOGRAMMETRIC METHODS - 061006
DATE OF PHOTOGRAPHY: APRIL 28, 2006
CONTOUR INTERVAL 2'
UTAH REGISTERED
#154168
DAN W. GUY
PROFESSIONAL ENGINEER
SAVAGE
SAVAGE COAL TERMINAL
FACILITY MAP
DRAWN BY:
BLACKHAWK ENGINEERING, INC.
SCALE:
DATE:
JULY 2006
PLATE NUMBER:
5-2

RECEIVED