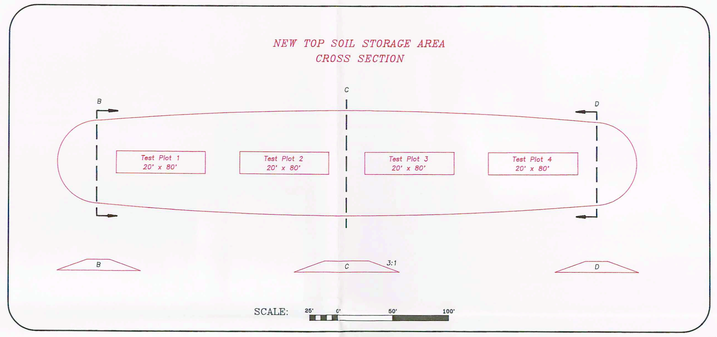

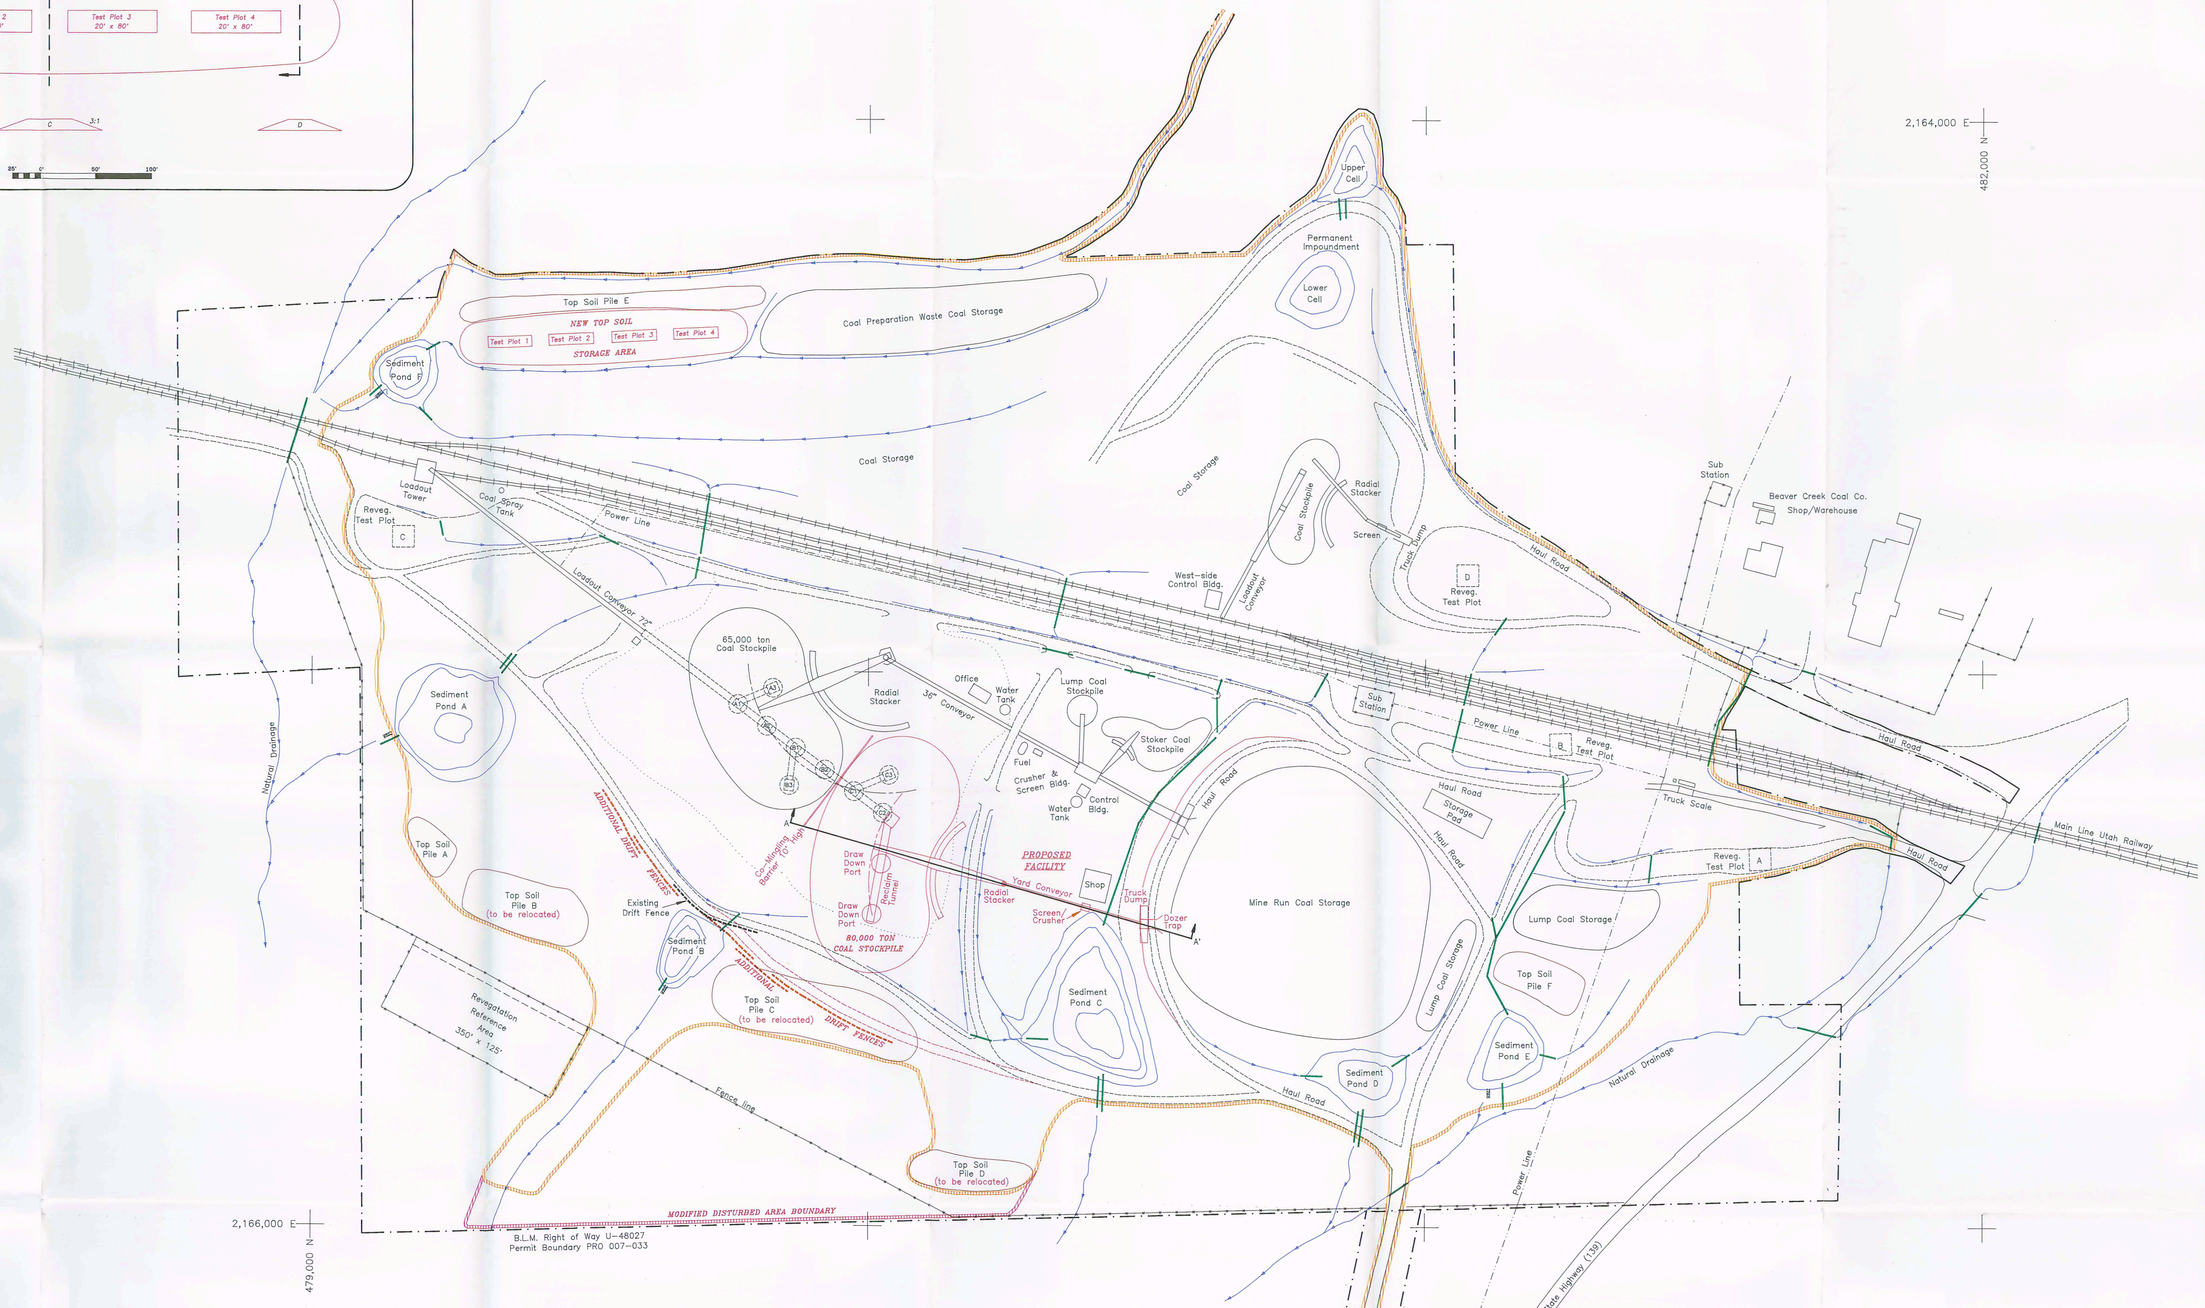

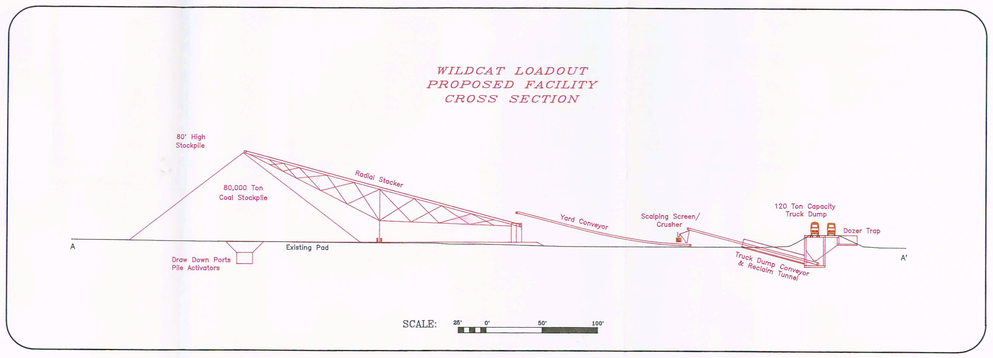

LEGEND:

- Bonded Area, Disturbed Area
- Right of Way Boundary (U-48027) / Permit Boundary PRO 007-033
- Drainage
- Culverts
- Power Line
- Fence Line

EFFECTIVE: AUG 31 1994

RECEIVED
DIV OF OIL, GAS & MINING

ANDALEX RESOURCES, INC.
Tower Division

WILDCAT LOADOUT
PROPOSED FACILITY

SCALE: 50' 0' 100' 200'

ACAD REF: WC4

May 24, 1994