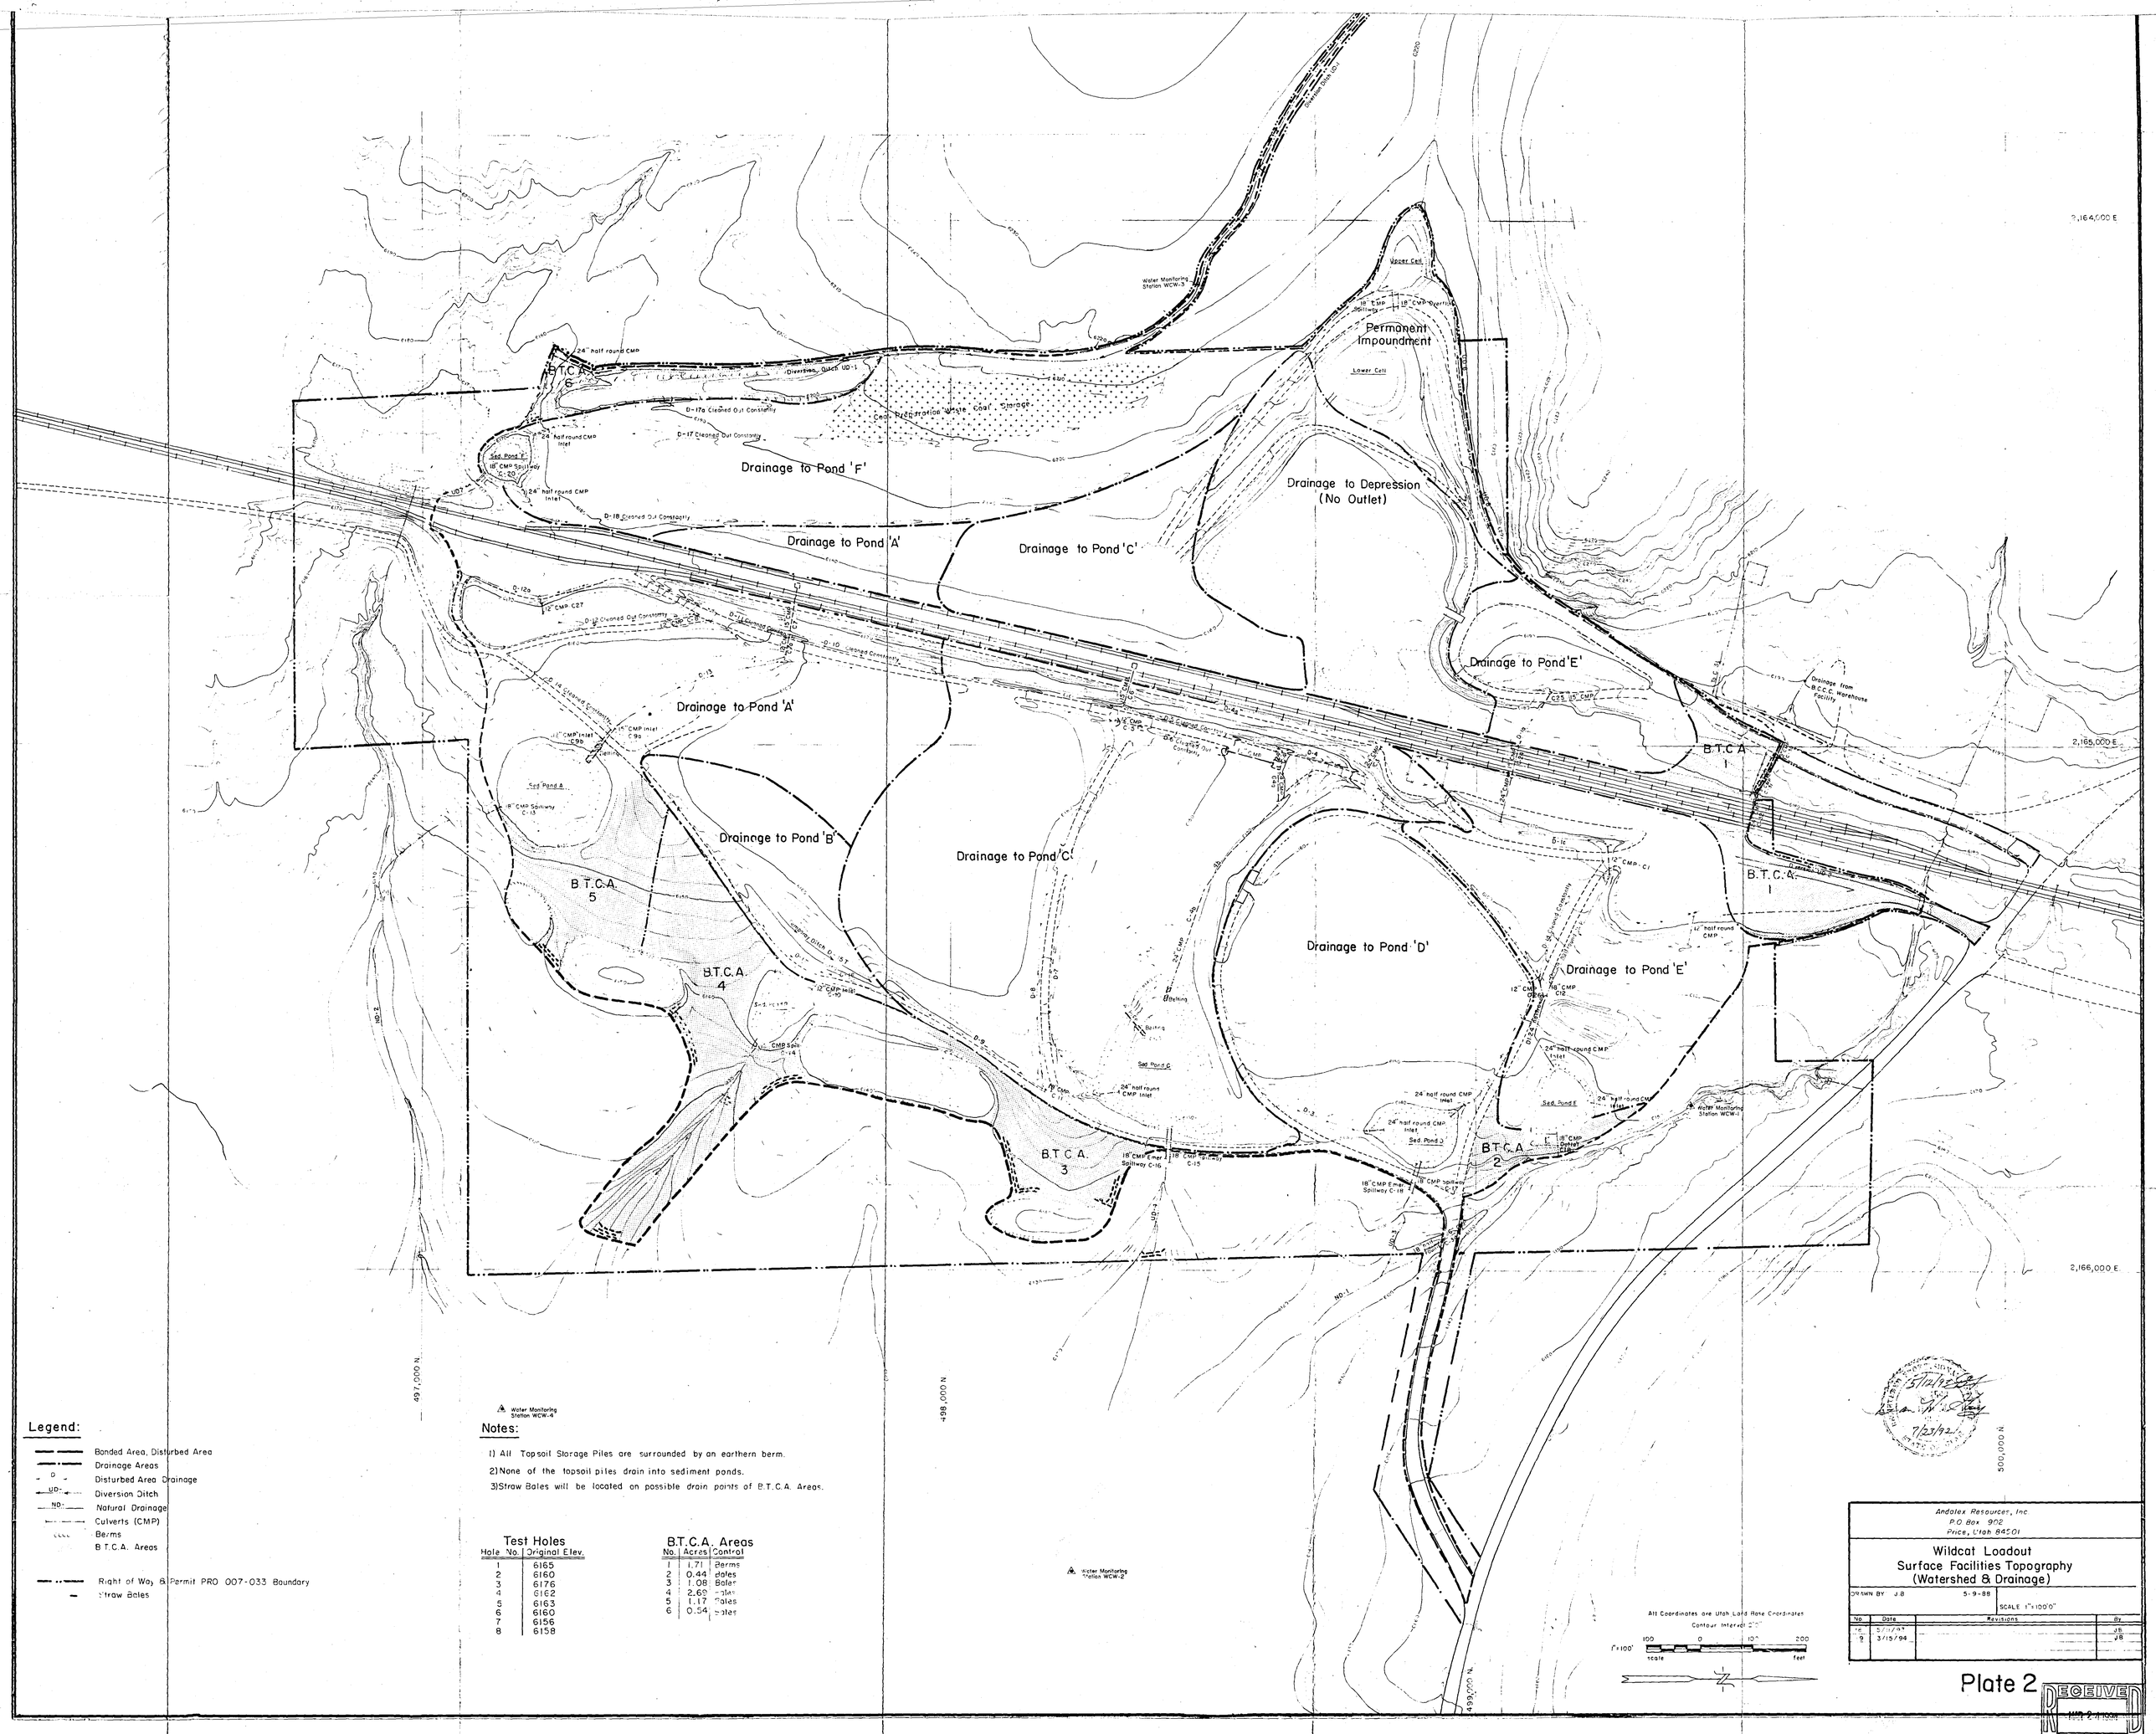

Legend:

- Bonded Area, Disturbed Area
- Drainage Areas
- Disturbed Area Drainage
- Diversion Ditch
- Natural Drainage
- Culverts (CMP)
- Berms
- B.T.C.A. Areas
- Right of Way & Permit PRO 007-033 Boundary
- Straw Bales

Notes:

1) All Topsoil Storage Piles are surrounded by an earthern berm.
2) None of the topsoil piles drain into sediment ponds.
3) Straw Bales will be located on possible drain points of B.T.C.A. Areas.

Test Holes

Hole No.	Original Elev.
1	6165
2	6160
3	6176
4	6162
5	6163
6	6160
7	6156
8	6158

B.T.C.A. Areas

No.	Acres	Control
1	1.71	Berms
2	0.44	Bales
3	1.08	Bales
4	2.69	Bales
5	1.17	Bales
6	0.54	Bales

Andalex Resources, Inc.
P.O. Box 902
Price, Utah 84501

Wildcat Loadout
Surface Facilities Topography
(Watershed & Drainage)

DRAWN BY J.B. 5-9-88
SCALE 1"=100'0"

No.	Date	Revisions	By
16	5/11/93		JB
19	3/15/94		JB

Plate 2

RECEIVED
MAR 24 1994
DIV. OF OIL, GAS & MINING