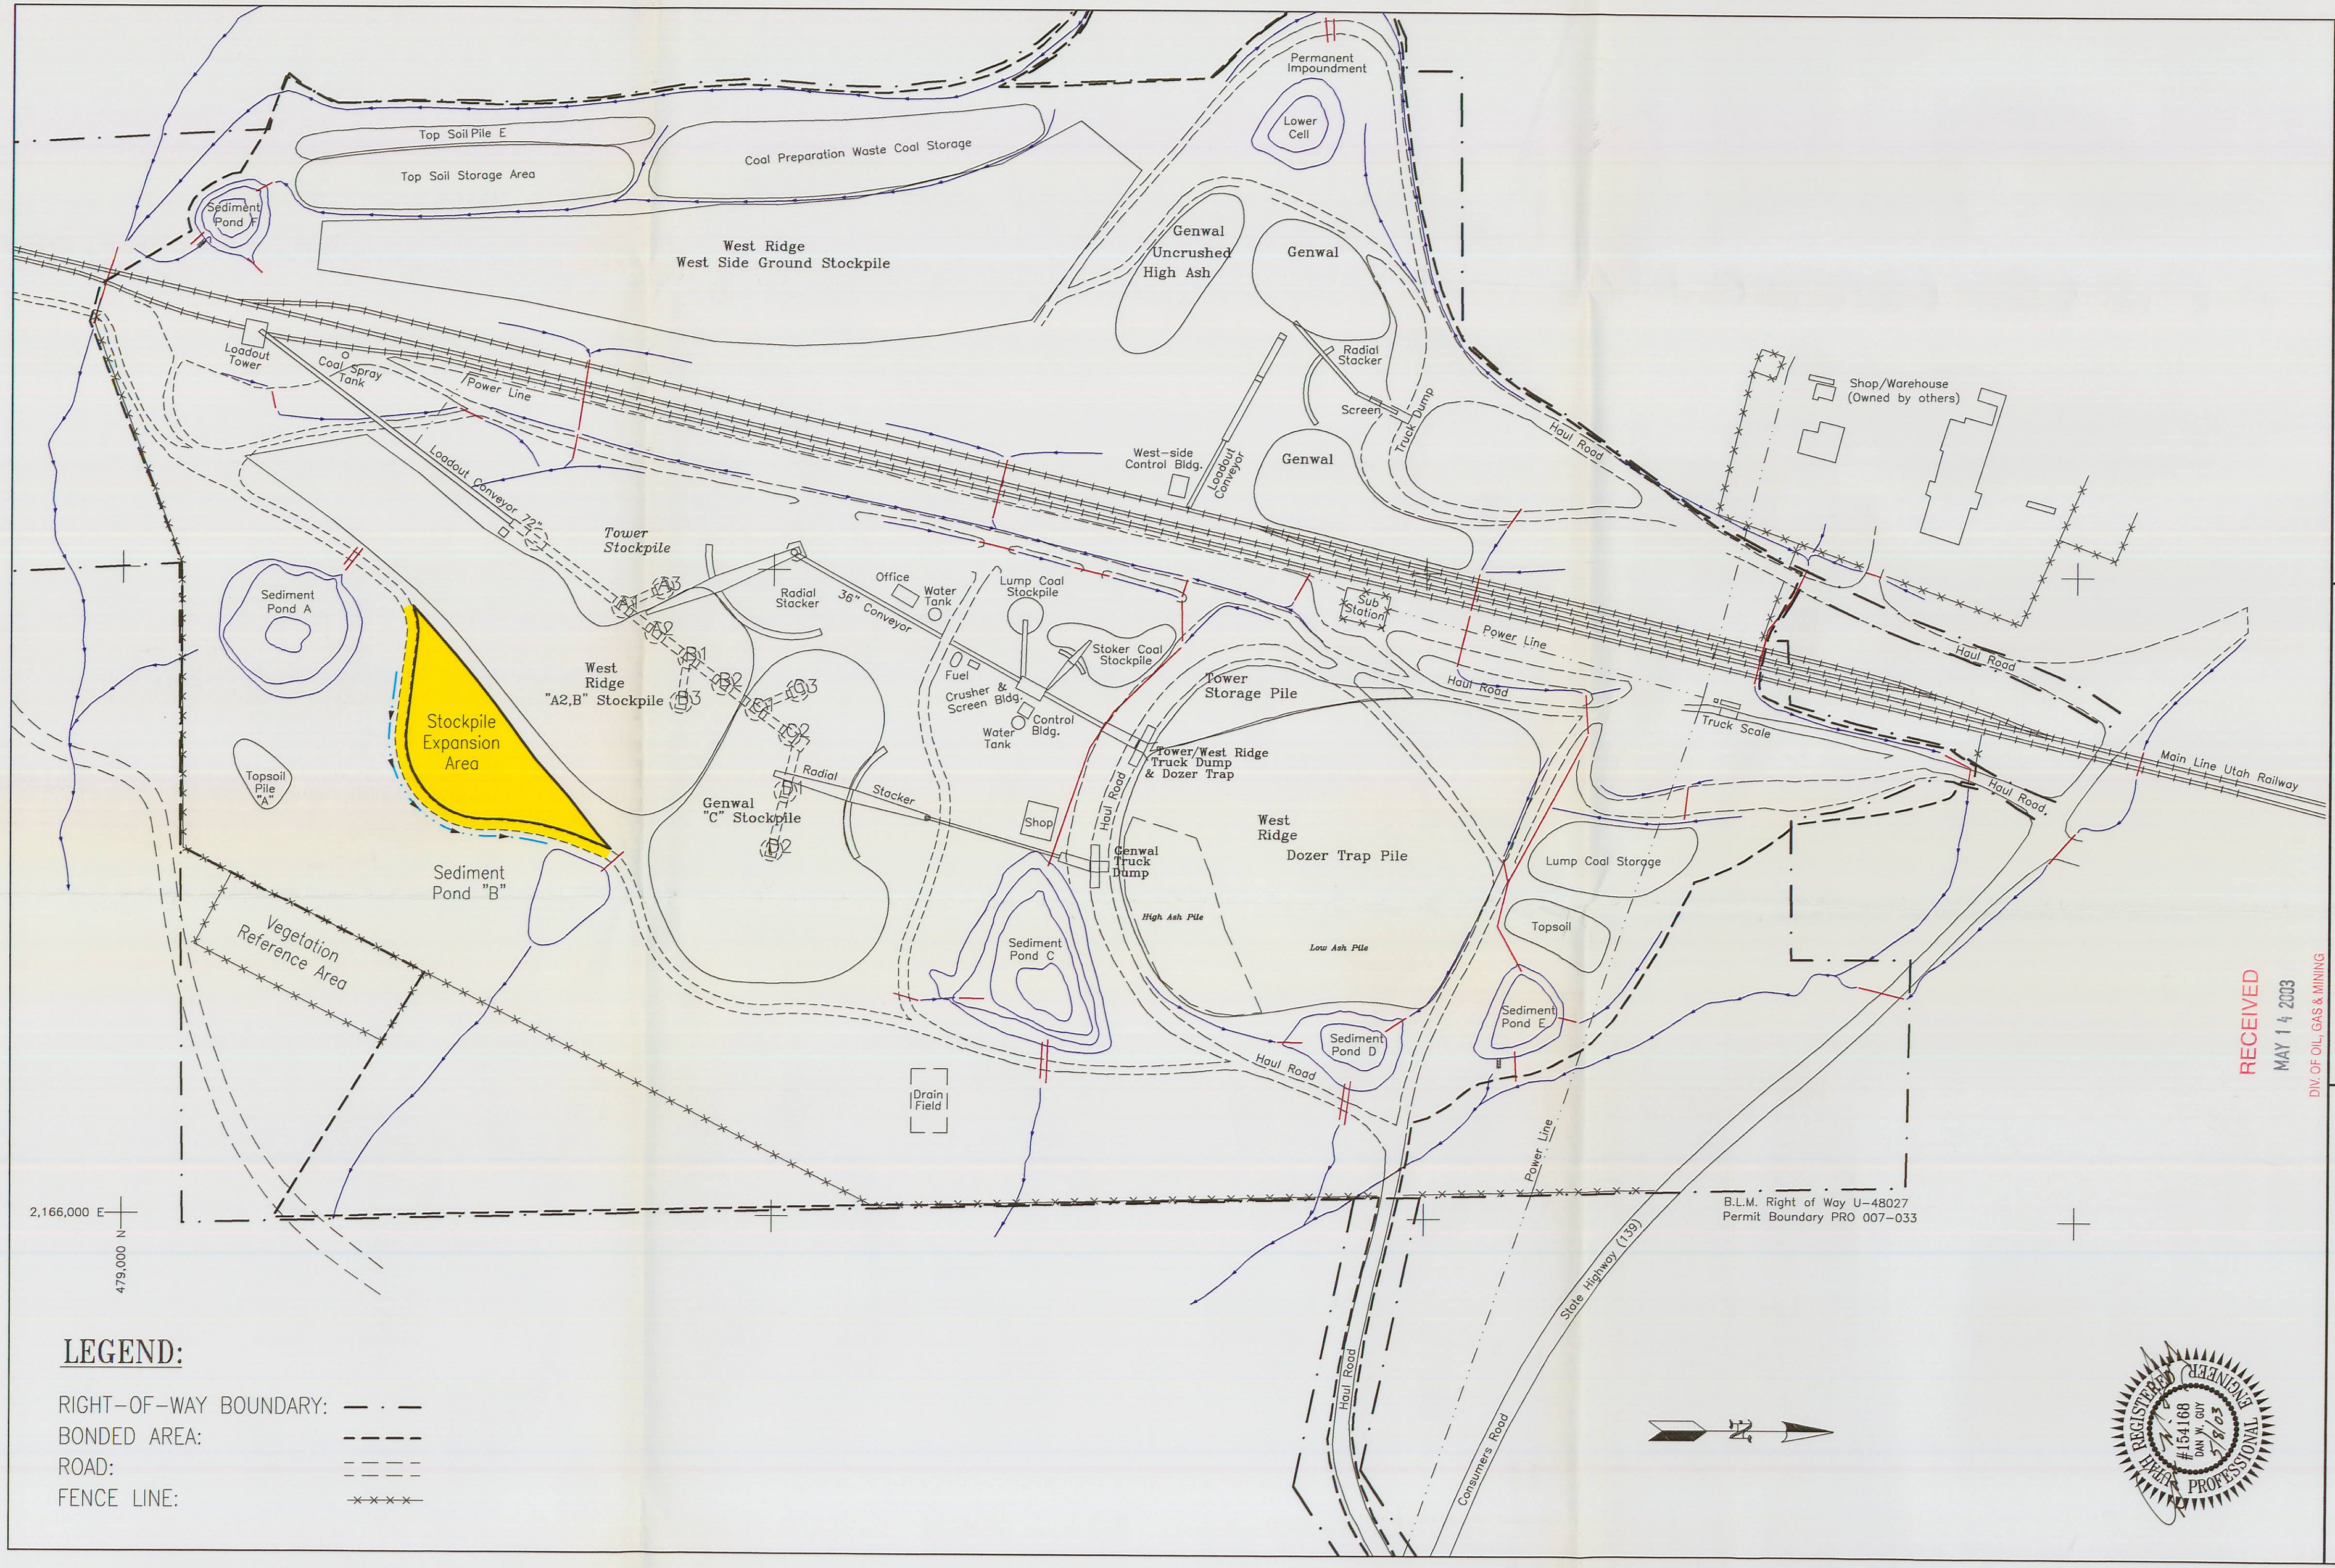

LEGEND:

RIGHT-OF-WAY BOUNDARY: — · —
BONDED AREA: — — —
ROAD: = = = =
FENCE LINE: -×-×-×-

ANDALEX RESOURCES, INC.

SCALE: 75' 0' 150' 300'

JAN. 2003

ACAD REF: STOCKPILES\WILDCATJAN2003

Wildcat Loadout Surface Facilities Plate 1