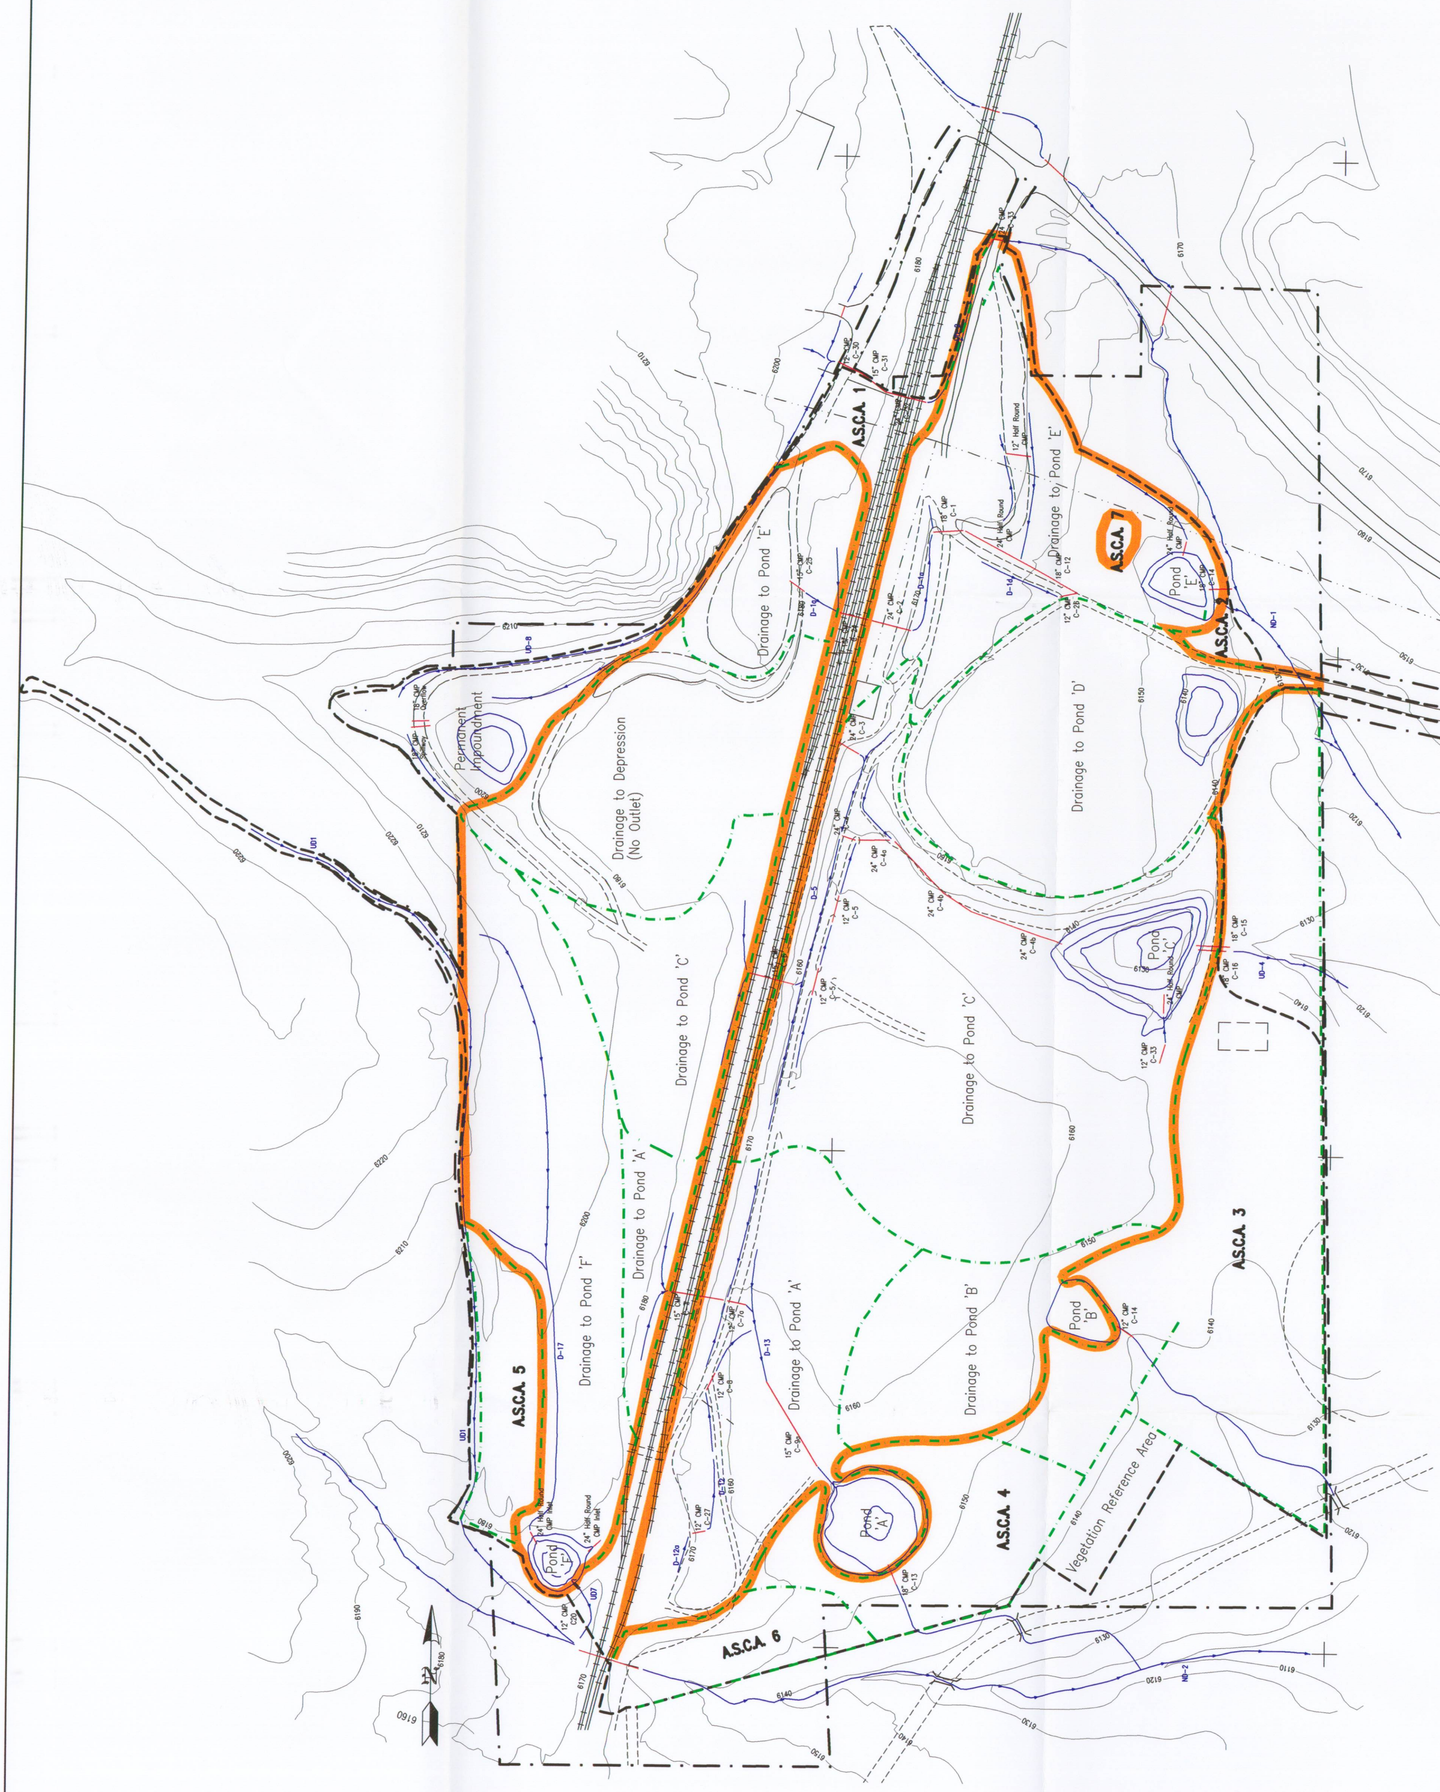

RECEIVED
DEC 16 2004
DIV. OF OIL, GAS & MINING

UTAH REGISTERED PROFESSIONAL ENGINEER #154168 DAN W. GUY 12/15/04

LEGEND:

RIGHT-OF-WAY BOUNDARY:
BONDED AREA (Includes ASCA's):
ROAD:
DRAINAGE AREAS:
DISTURBED AREA (Topsoil to be replaced):

Wildcat Loadout
Surface Facilities Topography
(Watershed Drainage)

SCALE:
75' 0' 150' 300'

ACAD REF: Drawings\Andalex\Plate 2

ANDALEX
RESOURCES, INC.

PLATE 2