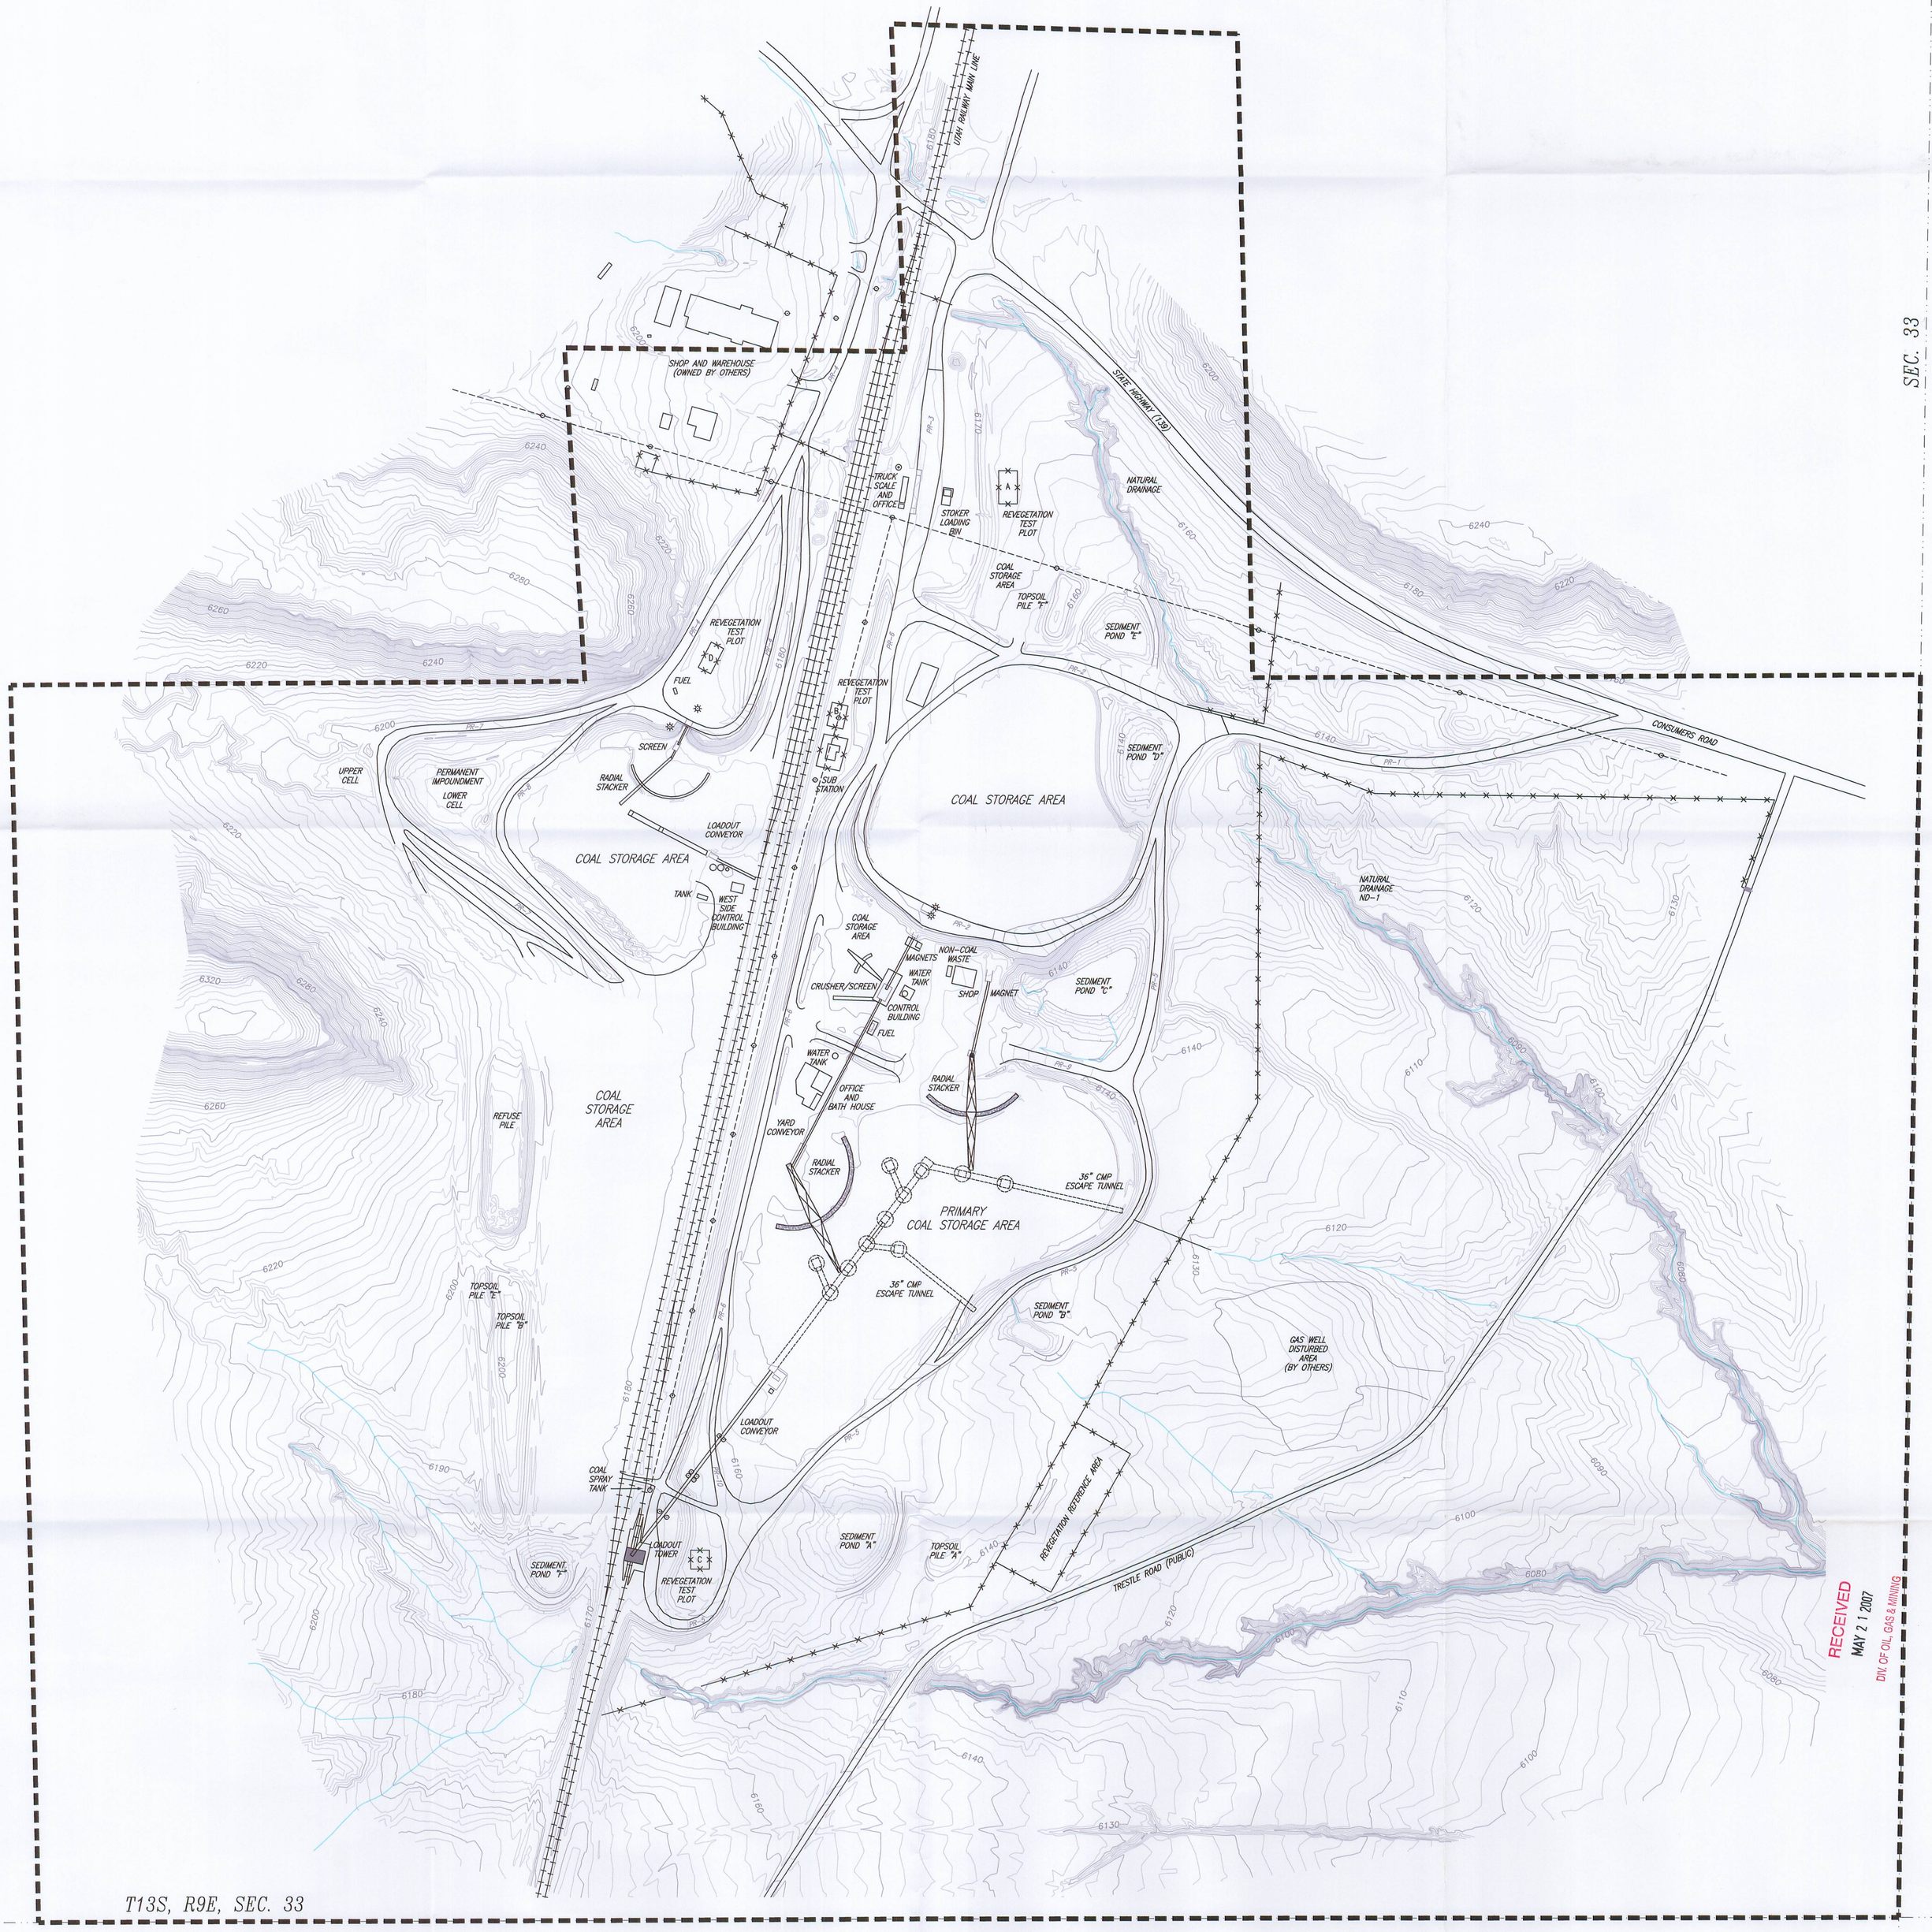

RECEIVED
MAY 21 2007
DIV. OF OIL, GAS & MINING

CONTOUR INTERVAL – 2'
PHOTOGRAPHY DATE: 10/22/2006

ANDALEX RESOURCES, INC.

WILDCAT LOADOUT
EXISTING SURFACE FACILITY MAP
2007 MODIFICATION PLAN

REVISION NUMBER: 1	SCALE: 1" = 150'
DATE: MAY 2007	PLATE 1