RECEIVED
MAY 2 1 2007
DIV. OF OIL, GAS & MINING

UTAH REGISTERED PROFESSIONAL ENGINEER #154168 DAN W. GUY 5/3/07

ANDALEX RESOURCES, INC.

WILDCAT LOADOUT
RECLAMATION HYDROLOGY
MAP

REVISION NUMBER: 1
SCALE: 1" = 300'
DATE: MAY 2007
PLATE 8

CONTOUR INTERVAL – 10'
PHOTOGRAPHY DATE: 10/22/2006

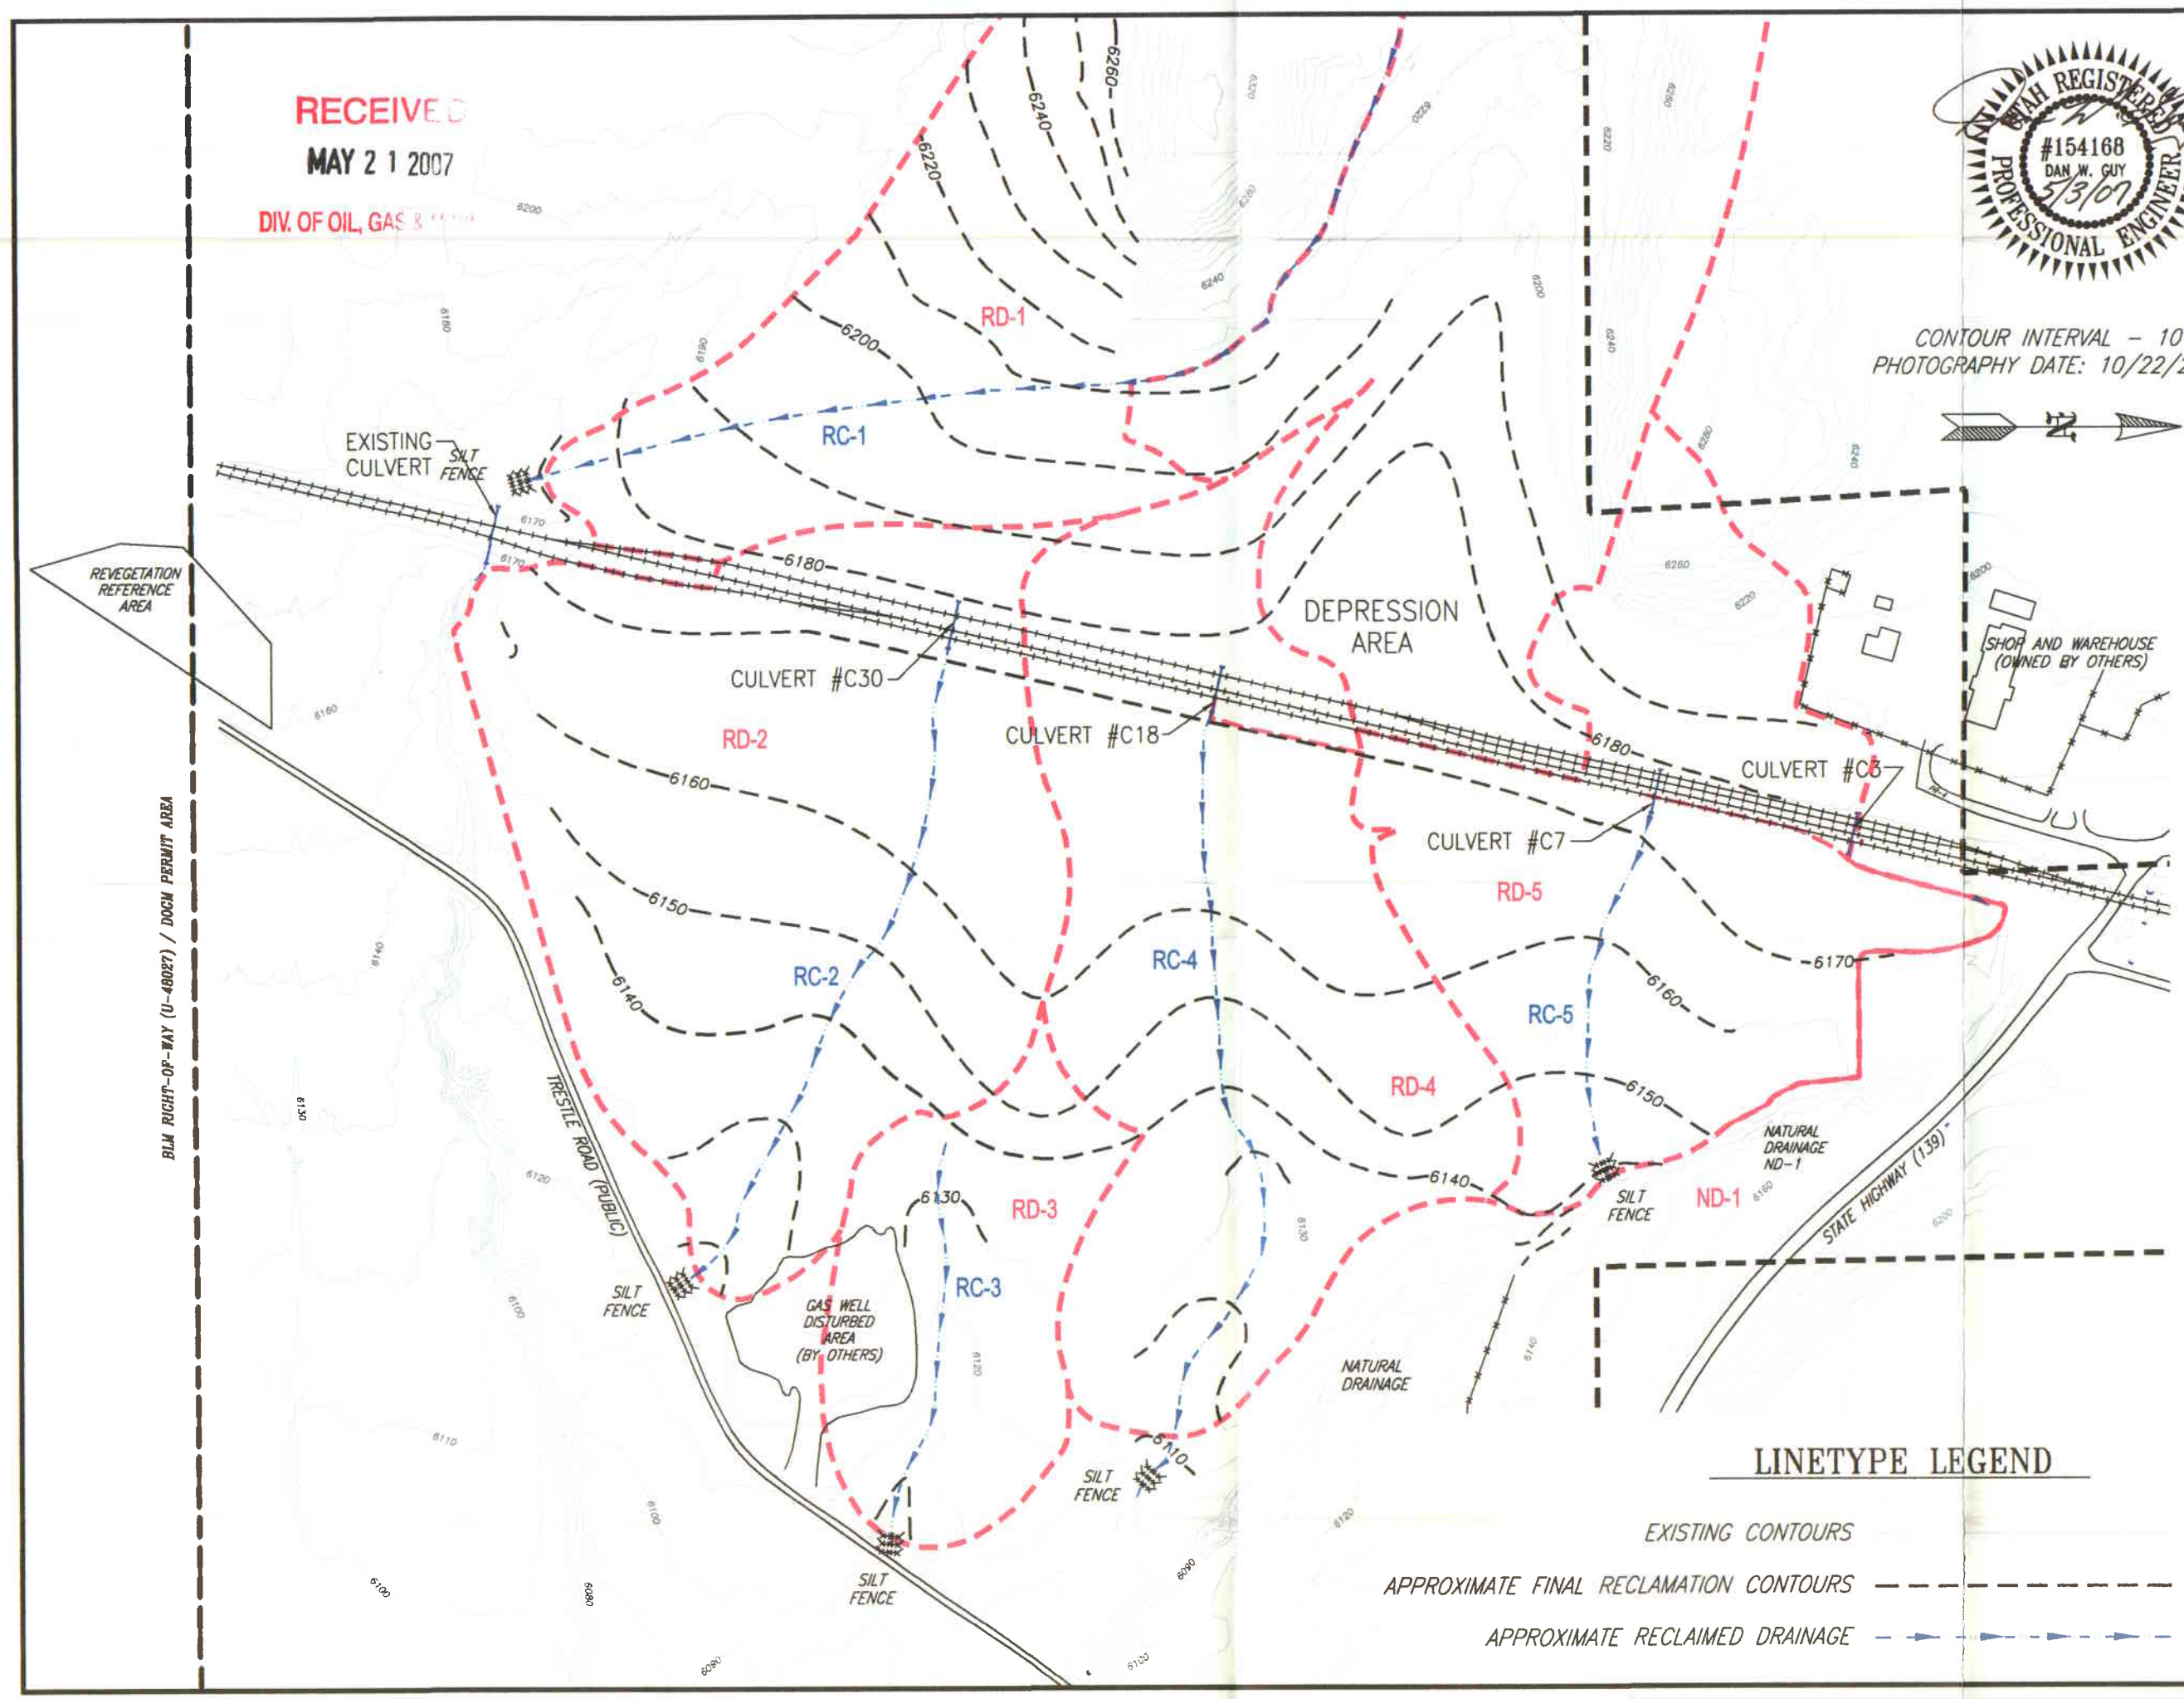

LINETYPE LEGEND

EXISTING CONTOURS

APPROXIMATE FINAL RECLAMATION CONTOURS

APPROXIMATE RECLAIMED DRAINAGE

NOTE:
RECLAMATION CONTOURS AND CUT/FILL VOLUMES ARE COMPUTER-GENERATED AND ARE FOR PURPOSES OF ILLUSTRATION ONLY. ACTUAL VALUES WILL BE DETERMINED AT THE TIME OF FINAL RECLAMATION.