RECEIVED
JUN 1 5 2007
DIV. OF OIL, GAS & MINING

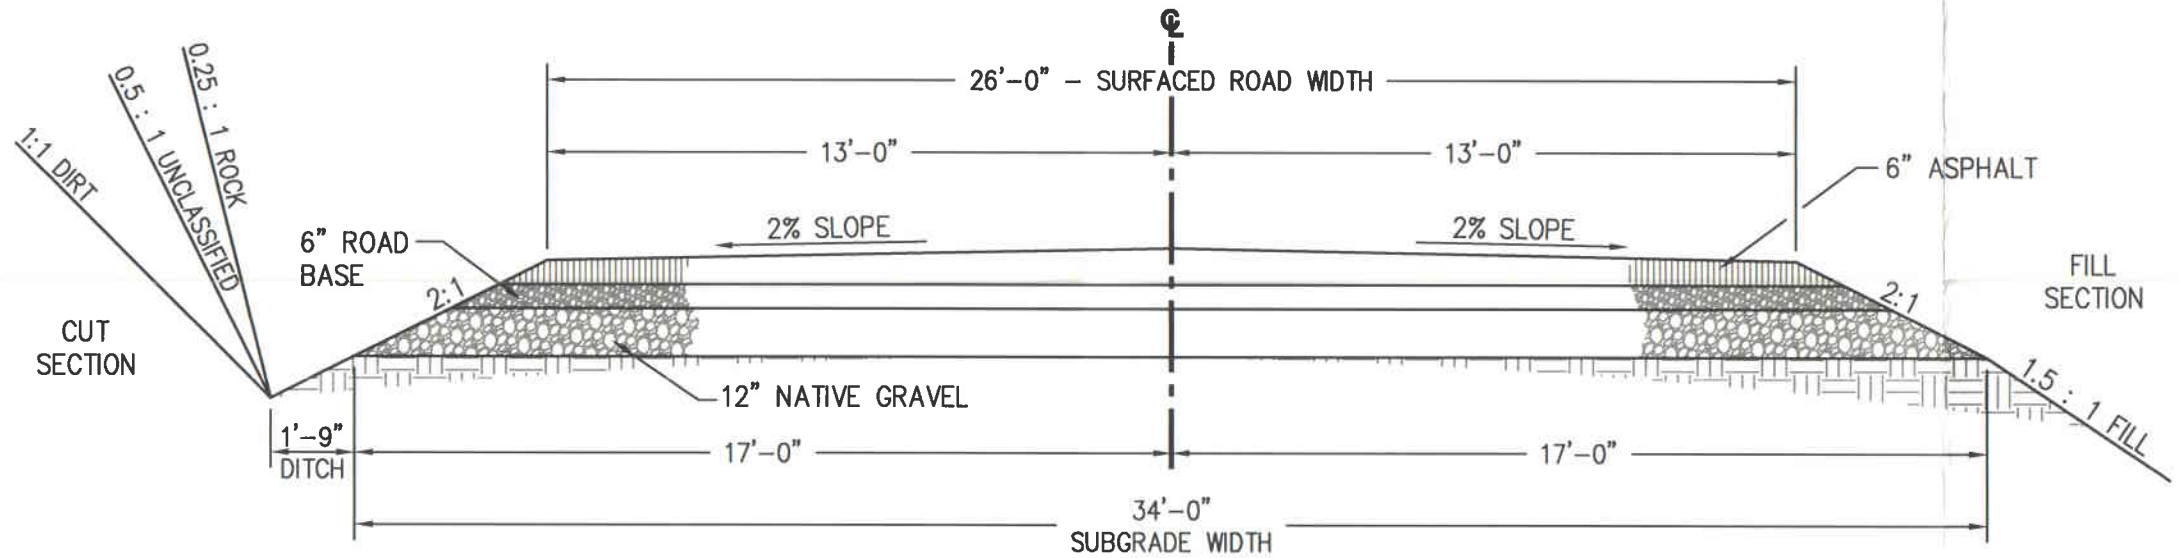

TYPICAL PAVED AREA

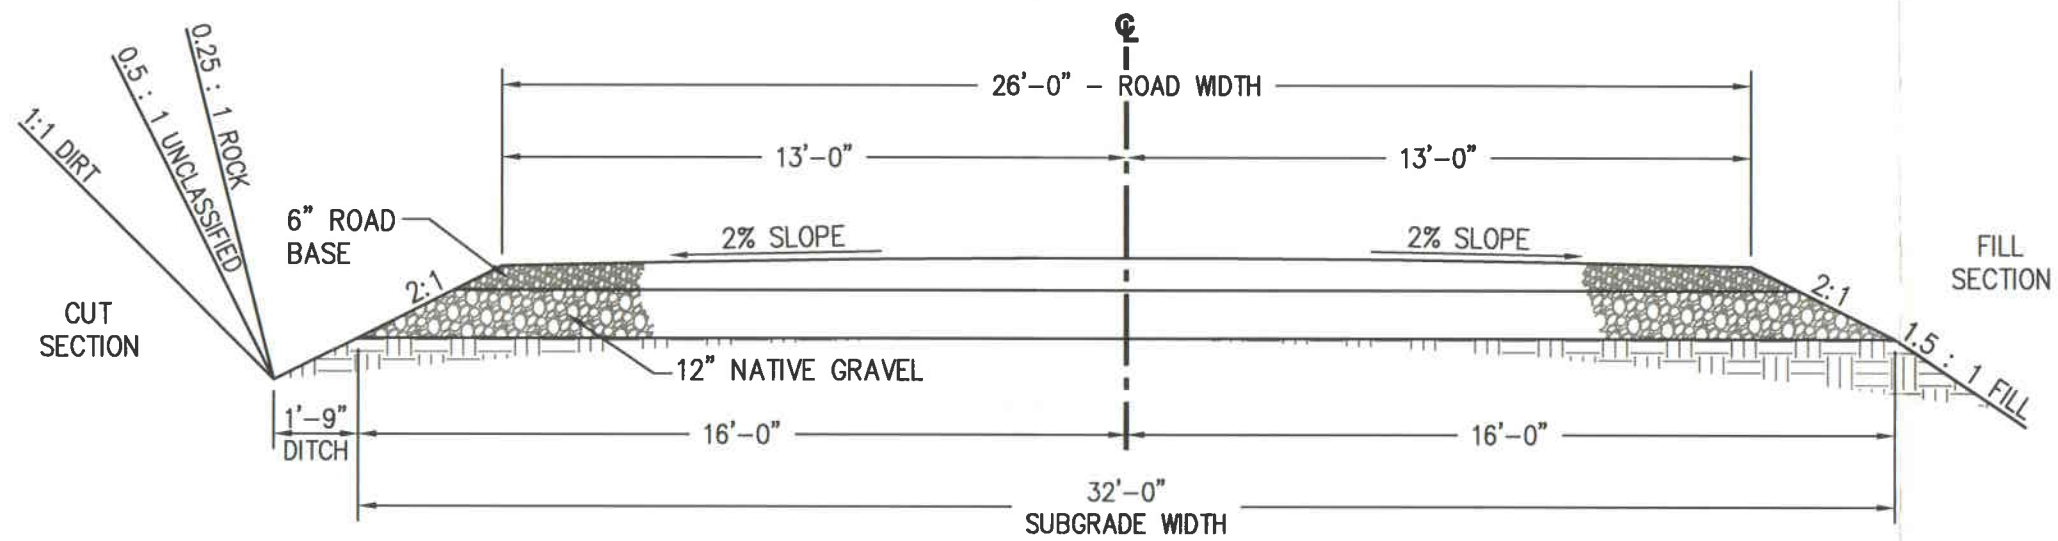

TYPICAL UNPAVED AREA

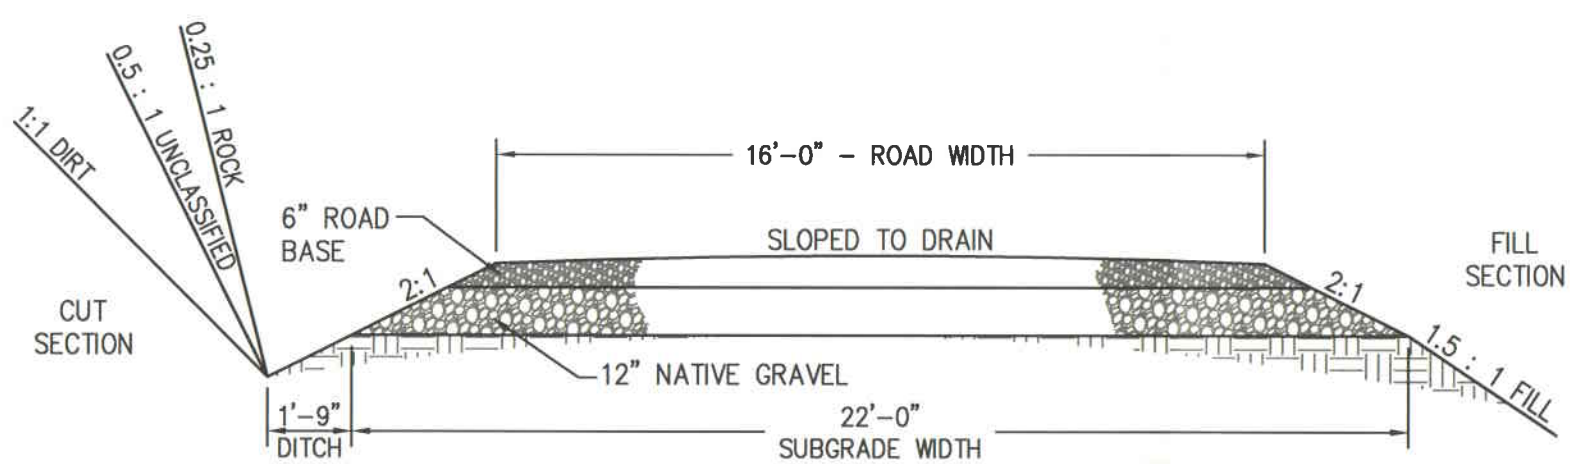

TYPICAL SINGLE-LANE GRAVEL ROAD

ANDALEX RESOURCES, INC.

WILDCAT LOADOUT
TYPICAL ROAD
CROSS SECTIONS

REVISION NUMBER:	SCALE:
1	AS SHOWN
DATE: MAY 2007	PLATE 17