RECEIVED
JUN 1 5 2007
DIV. OF OIL, GAS & MINING

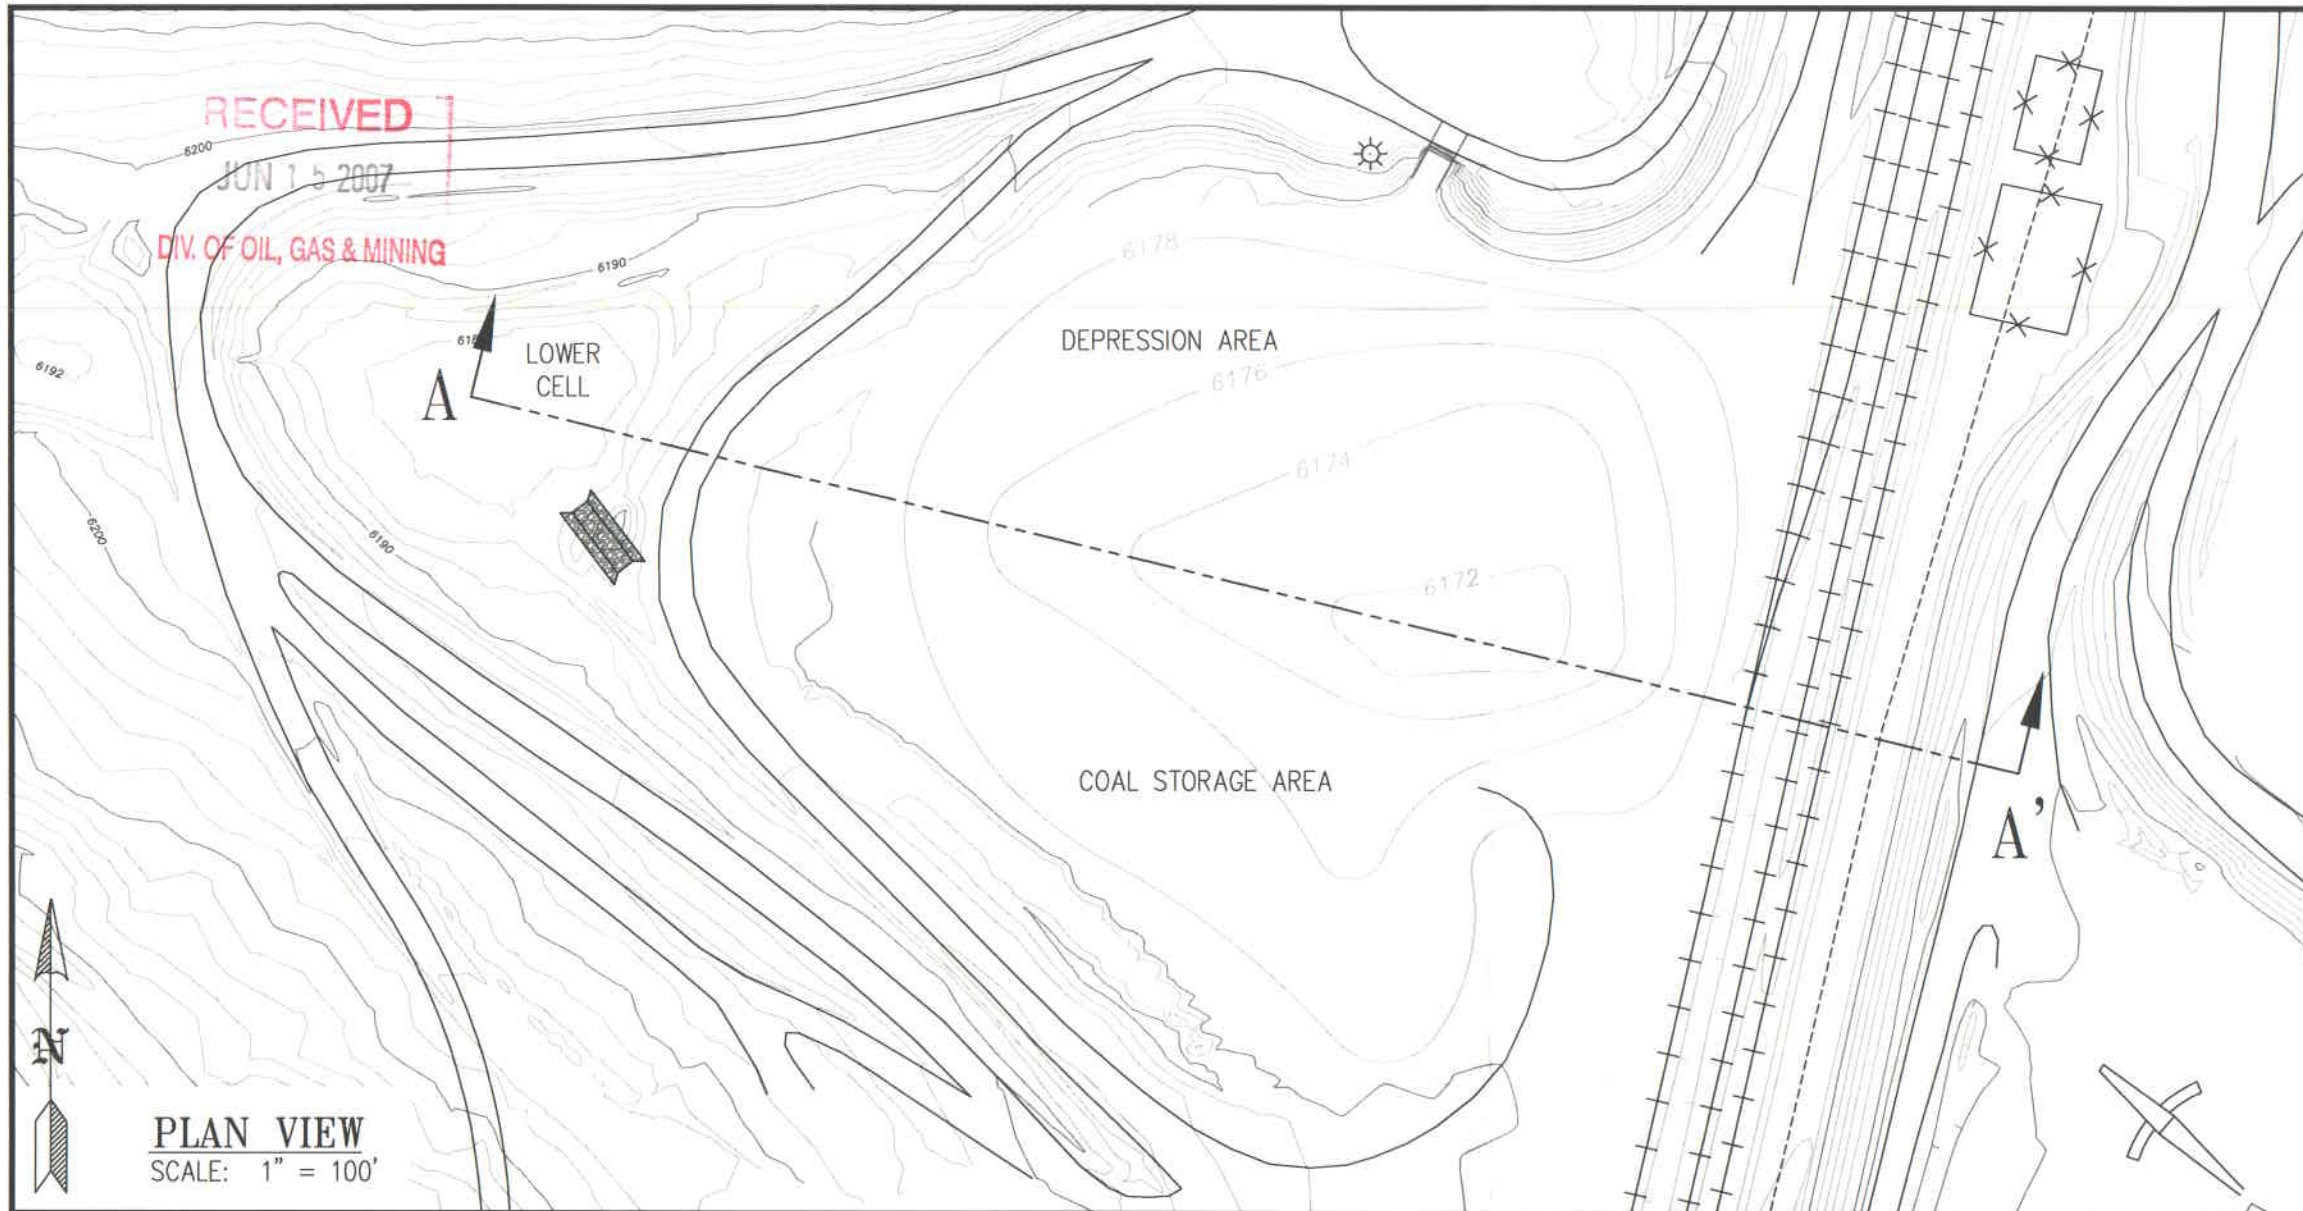

PLAN VIEW
SCALE: 1" = 100'

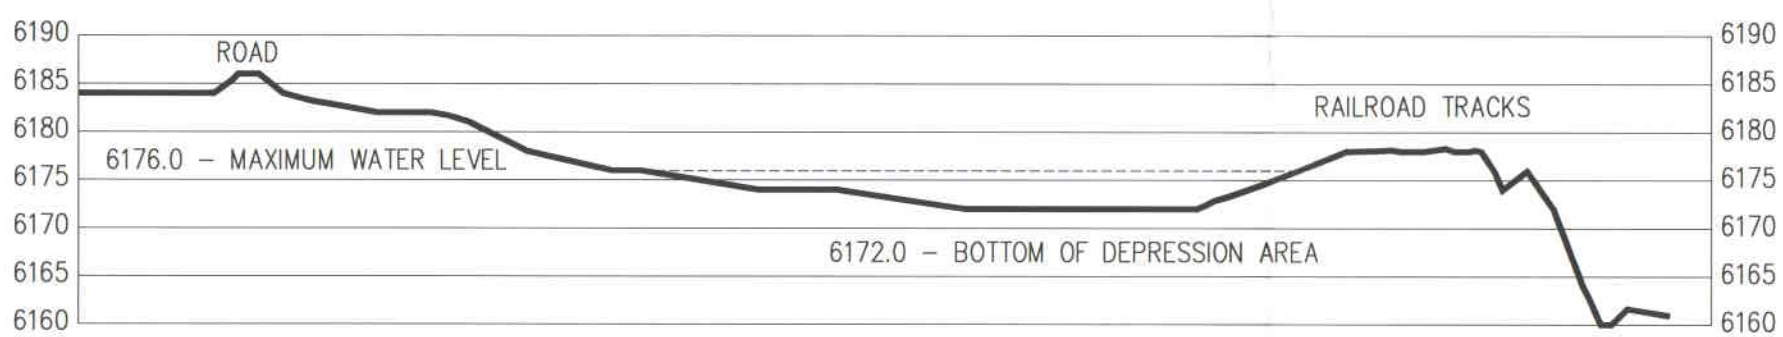

SECTION A–A'
VERTICAL EXAGGERATION 5X

HORIZONTAL SCALE: 1" = 100'
VERTICAL SCALE: 1" = 20'

STAGE VOLUME
"DEPRESSION AREA"

ITEM	ELEVATION	VOLUME (Ac. Ft.)
BOTTOM OF DEPRESSION AREA	6172.0	0
MAXIMUM WATER LEVEL	6176.0	4.990
TRACK LEVEL	6178.0	11.534

VOLUME:

REQUIRED: 2.604 Ac. Ft.
EXISTING: 4.990 Ac. Ft.

NOTE:
NOT A SEDIMENT POND.

UTAH REGISTERED PROFESSIONAL ENGINEER #154168 DAN W. GUY 5/3/07

ANDALEX RESOURCES, INC.

WILDCAT LOADOUT
DEPRESSION AREA
EXISTING

REVISION NUMBER: 1	SCALE: AS SHOWN
DATE: MAY 2007	PLATE 3H