RECEIVED
JUN 15 2007
DIV. OF OIL, GAS & MINING

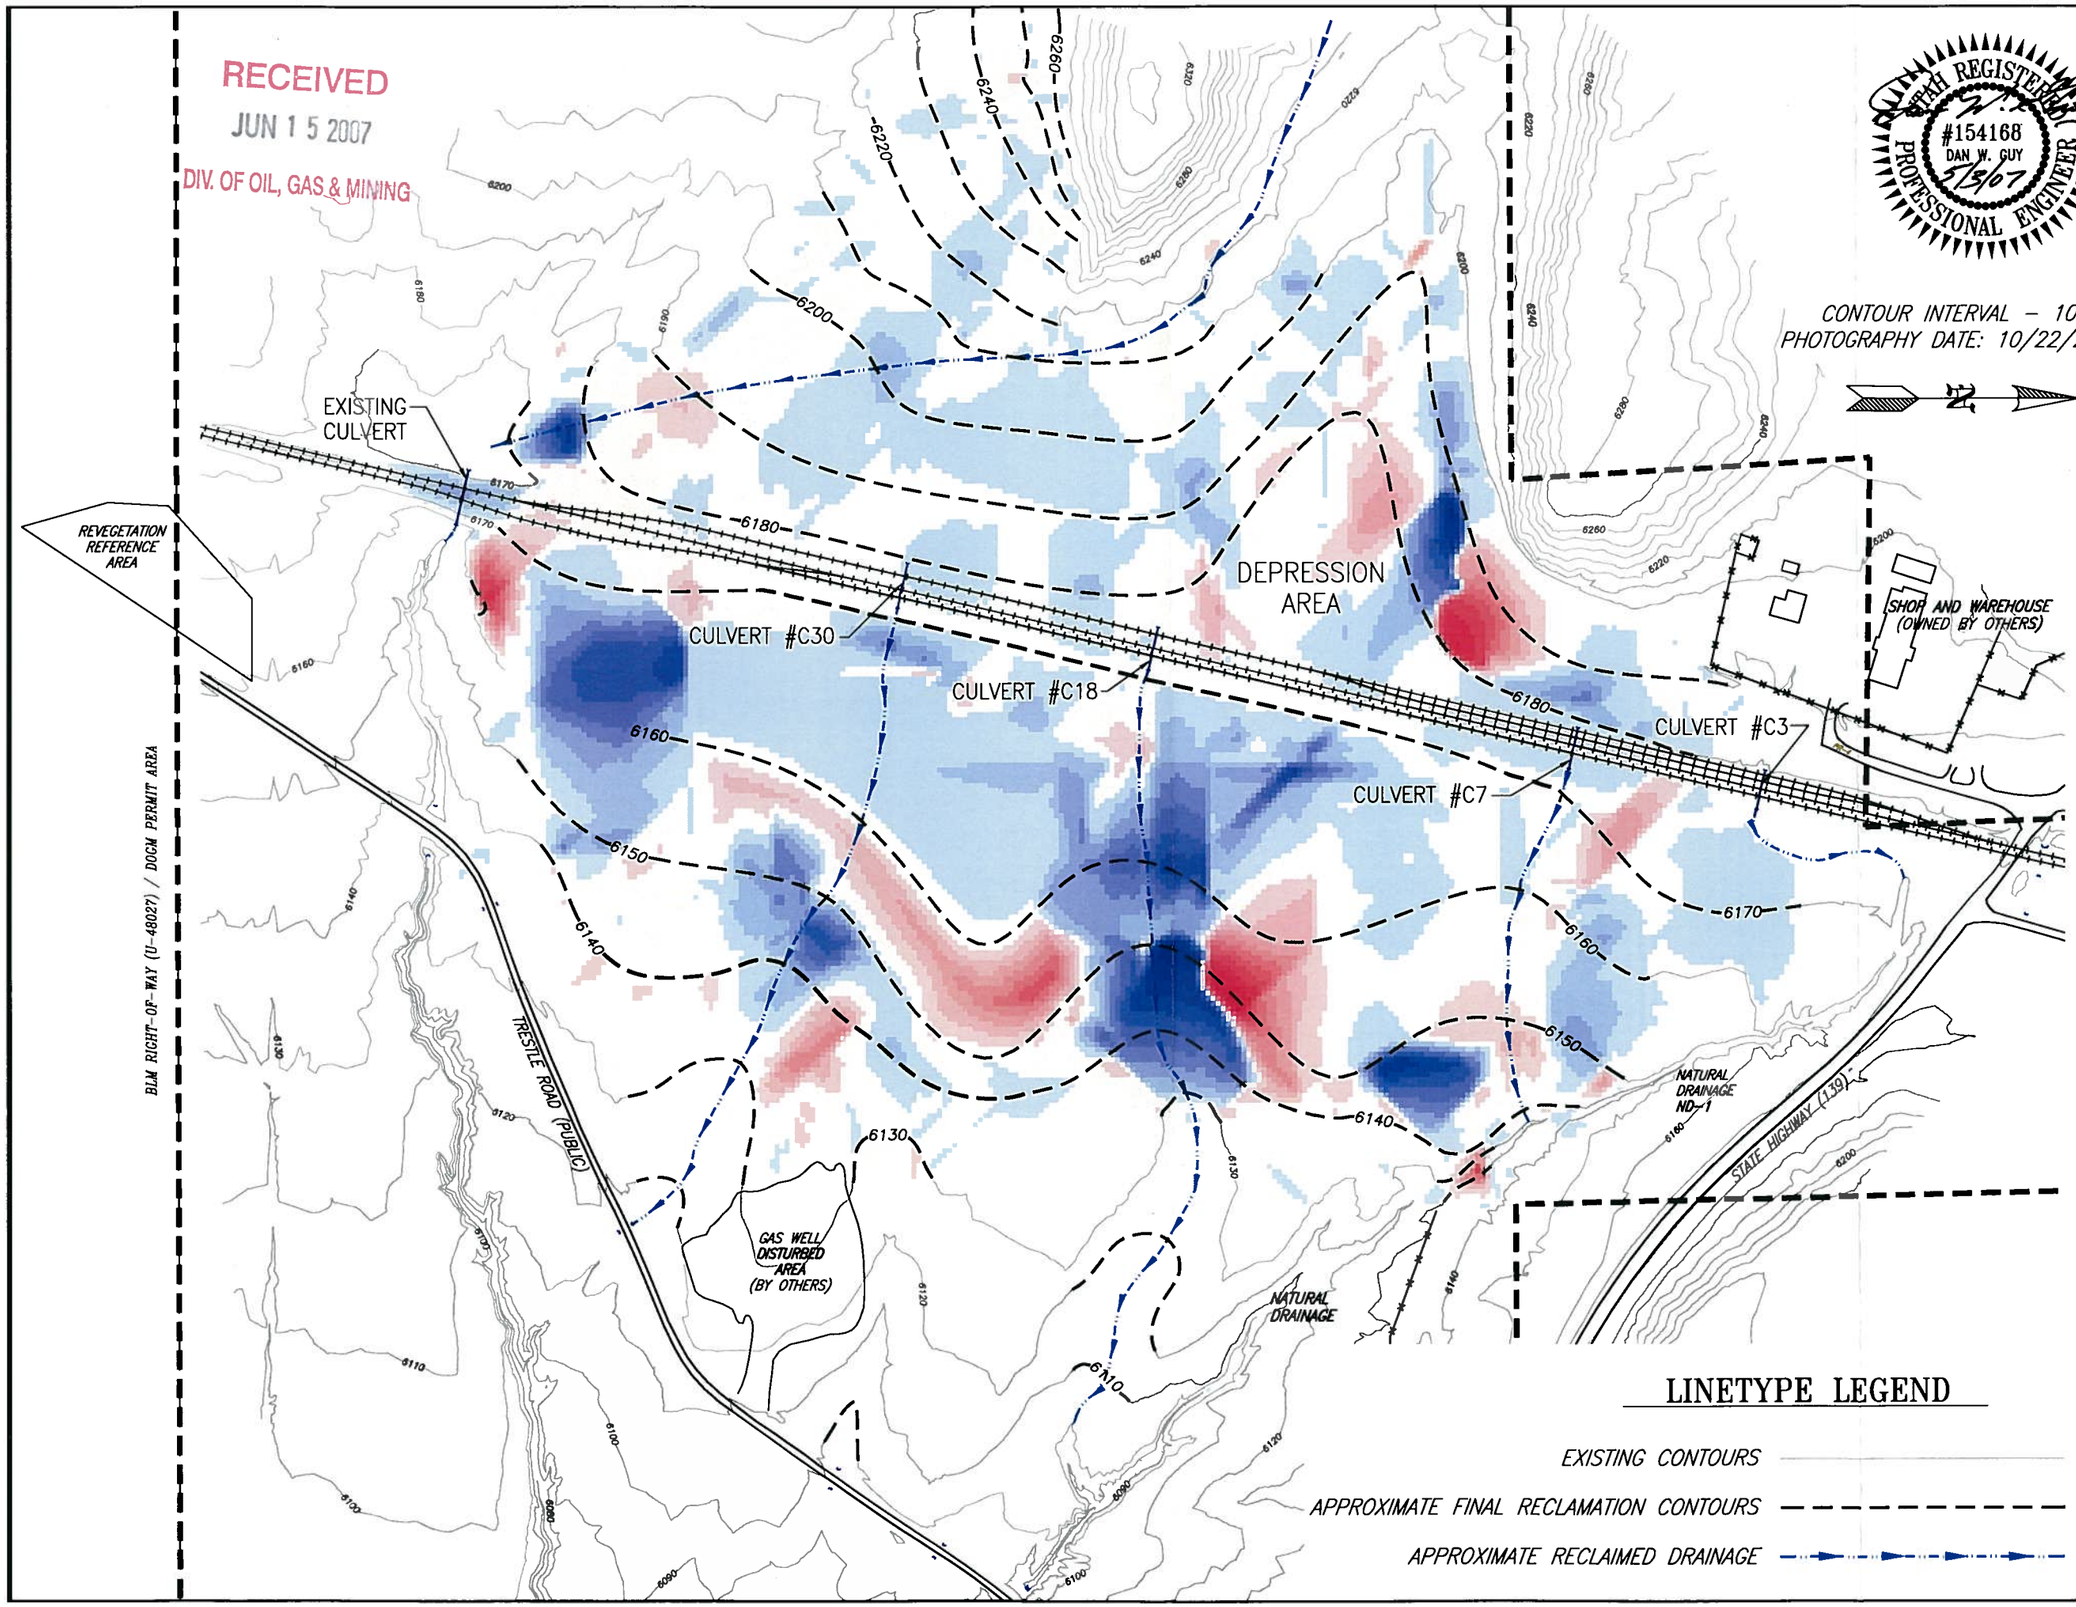

UTAH REGISTERED PROFESSIONAL ENGINEER #154168 DAN W. GUY 5/8/07

CONTOUR INTERVAL – 10'
PHOTOGRAPHY DATE: 10/22/2006

N

ANDALEX RESOURCES, INC.

WILDCAT LOADOUT
FINAL RECLAMATION
MAP

REVISION NUMBER:	1	SCALE:	1" = 300'
DATE:	MAY 2007		PLATE 9

CUT / FILL LEGEND

- Greater than 13.0000
- 12.0000 TO 13.0000
- 11.0000 TO 12.0000
- 10.0000 TO 11.0000
- 9.0000 TO 10.0000
- 8.0000 TO 9.0000
- 7.0000 TO 8.0000
- 6.0000 TO 7.0000
- 5.0000 TO 6.0000
- 4.0000 TO 5.0000
- 3.0000 TO 4.0000
- 2.0000 TO 3.0000
- 1.0000 TO 2.0000
- 0.1000 TO 1.0000
- −0.1000 TO 0.1000
- −1.0000 TO −0.1000
- −2.0000 TO −1.0000
- −3.0000 TO −2.0000
- −4.0000 TO −3.0000
- −5.0000 TO −4.0000
- −6.0000 TO −5.0000
- −7.0000 TO −6.0000
- −8.0000 TO −7.0000
- −9.0000 TO −8.0000
- −10.0000 TO −9.0000
- −11.0000 TO −10.0000
- −12.0000 TO −11.0000
- −13.0000 TO −12.0000
- Less than −13.0000

CUT VOLUME: 79,421 Cubic Yards
FILL VOLUME: 82,117 Cubic Yards

LINETYPE LEGEND

- EXISTING CONTOURS
- APPROXIMATE FINAL RECLAMATION CONTOURS
- APPROXIMATE RECLAIMED DRAINAGE

NOTE:
RECLAMATION CONTOURS AND CUT/FILL VOLUMES ARE COMPUTER-GENERATED AND ARE FOR PURPOSES OF ILLUSTRATION ONLY. ACTUAL VALUES WILL BE DETERMINED AT THE TIME OF FINAL RECLAMATION.