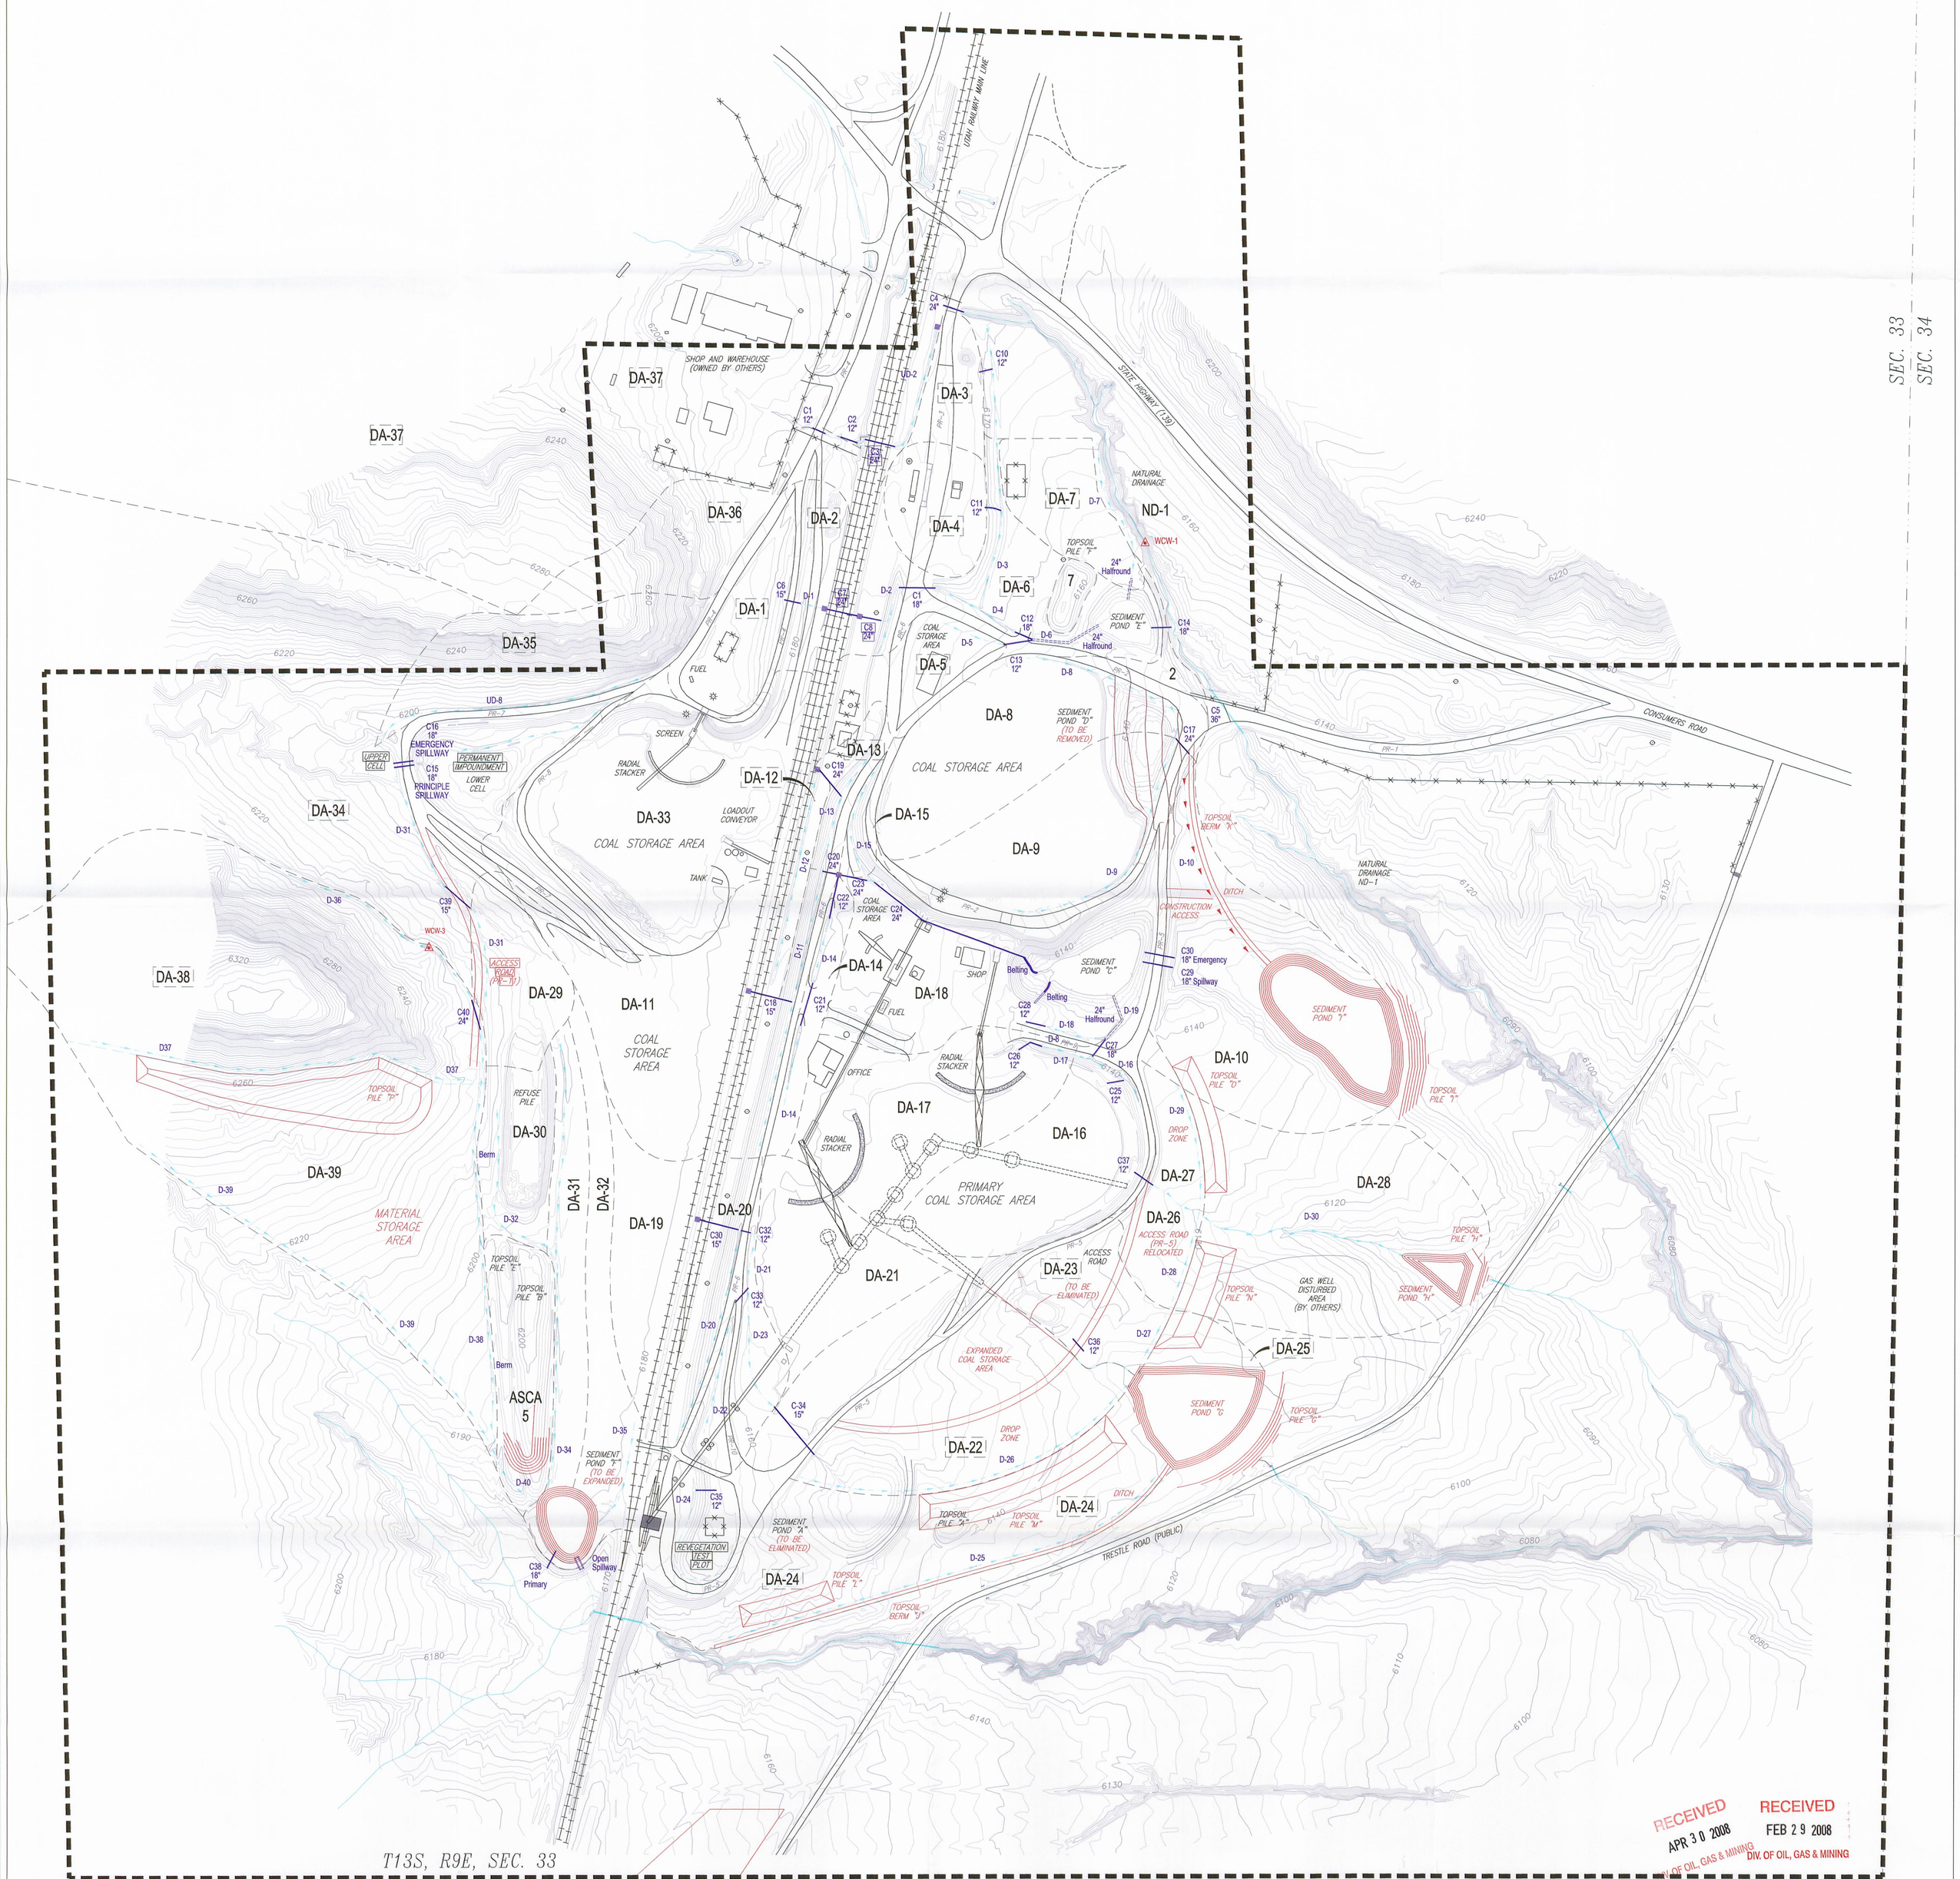

LEGEND:

- PERMIT BOUNDARY:
- BLM RIGHT-OF-WAY (U-48027):
- PRIMARY ROAD:
- FENCE LINE:
- CULVERT (CMP):
- DITCH:
- HALF-ROUND (CMP):
- WATER MONITORING STATION: WCW-3
- DRAINAGE AREA:

File in:
☐ Confidential
☒ Shelf
☐ Expandable
Refer to Record No 0011 Date 04/30/2008
In C/0070033, 2008 Incoming
For additional information

CONTOUR INTERVAL – 2'
PHOTOGRAPHY DATE: 10/22/2006

UTAH REGISTERED PROFESSIONAL ENGINEER #154168 DAN W. GUY 2/29/08

ANDALEX RESOURCES, INC.

WILDCAT LOADOUT
PROPOSED DRAINAGE MAP
2008 MODIFICATION PLAN

REVISION NUMBER: 2	SCALE: 1" = 150'
DATE: MAY 2008	PLATE 2