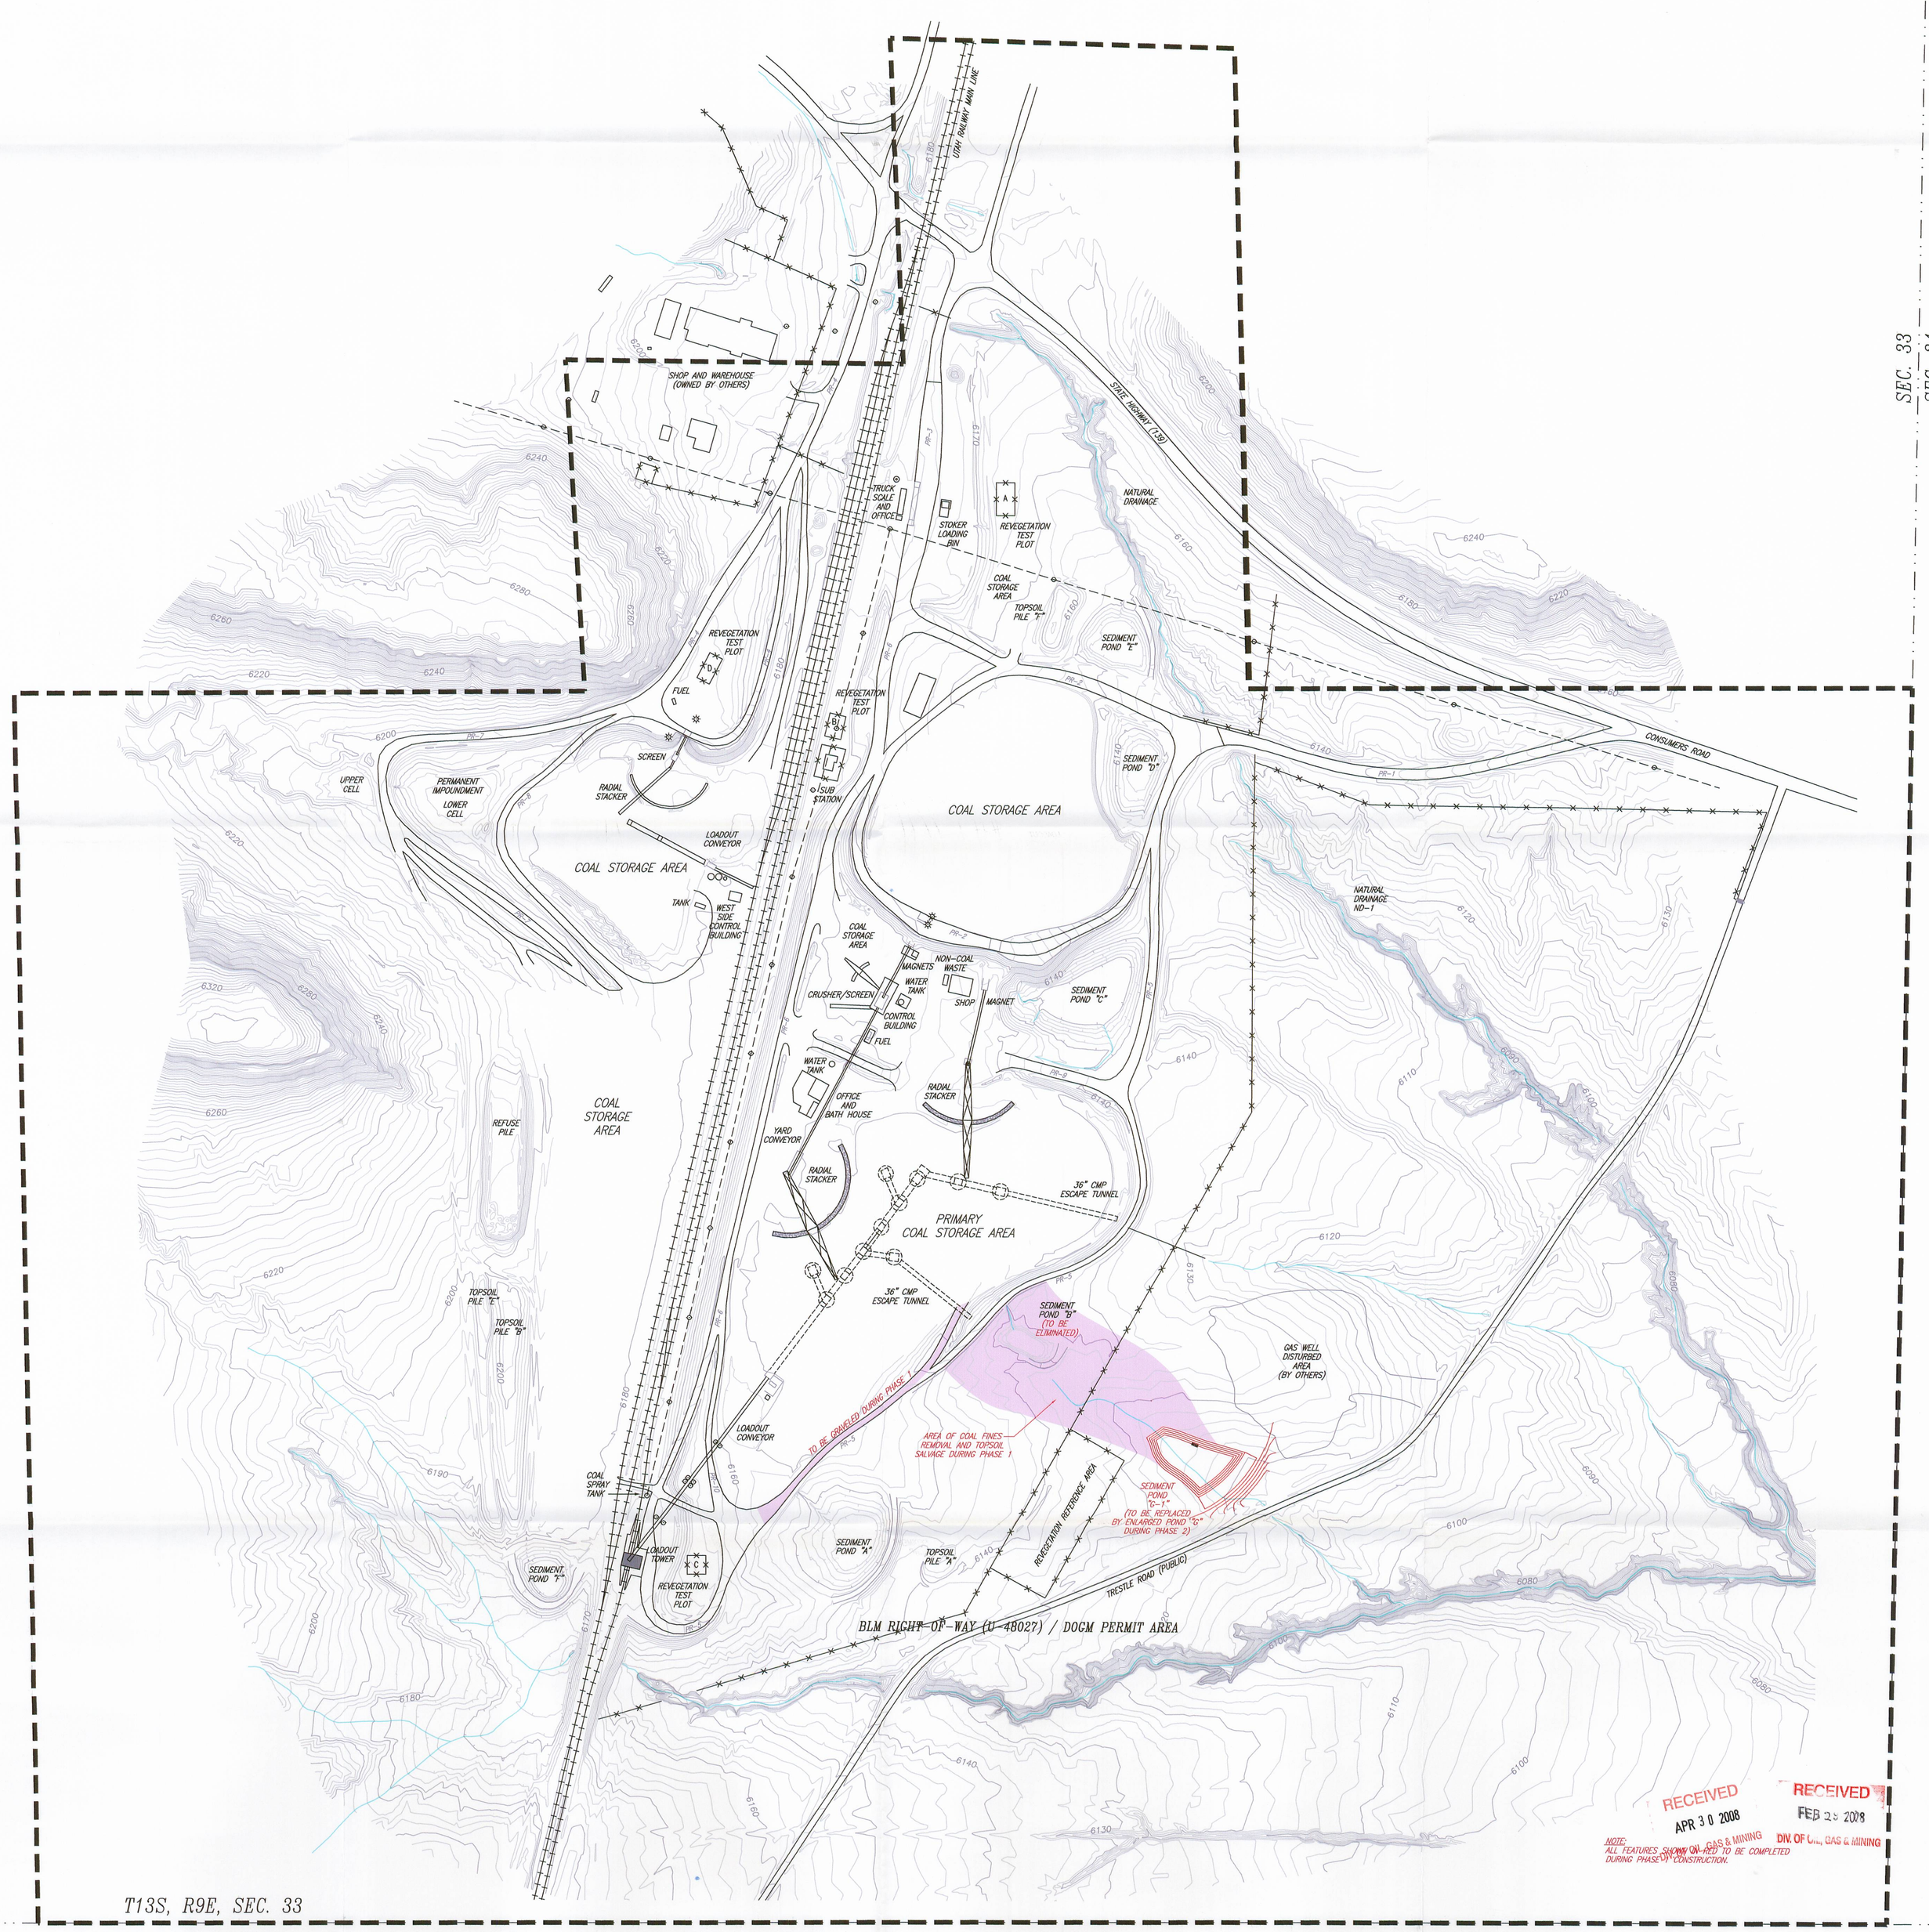

File in:
☐ Confidential
☒ Shelf
☐ Expandable
Refer to Record No. 0011 Date 04/30/2008
In C/0070033, 2008, Incoming,
For additional information

CONTOUR INTERVAL – 2'
PHOTOGRAPHY DATE: 10/22/2006

REGISTERED PROFESSIONAL ENGINEER #6449561 David W. Hibbs 02/01/08

ANDALEX RESOURCES, INC.

WILDCAT LOADOUT
SURFACE FACILITY MAP
2008 MODIFICATION PLAN (Phase 1)

REVISION NUMBER: 1	SCALE: 1" = 150'
DATE: JANUARY 2008	PLATE 1A-a