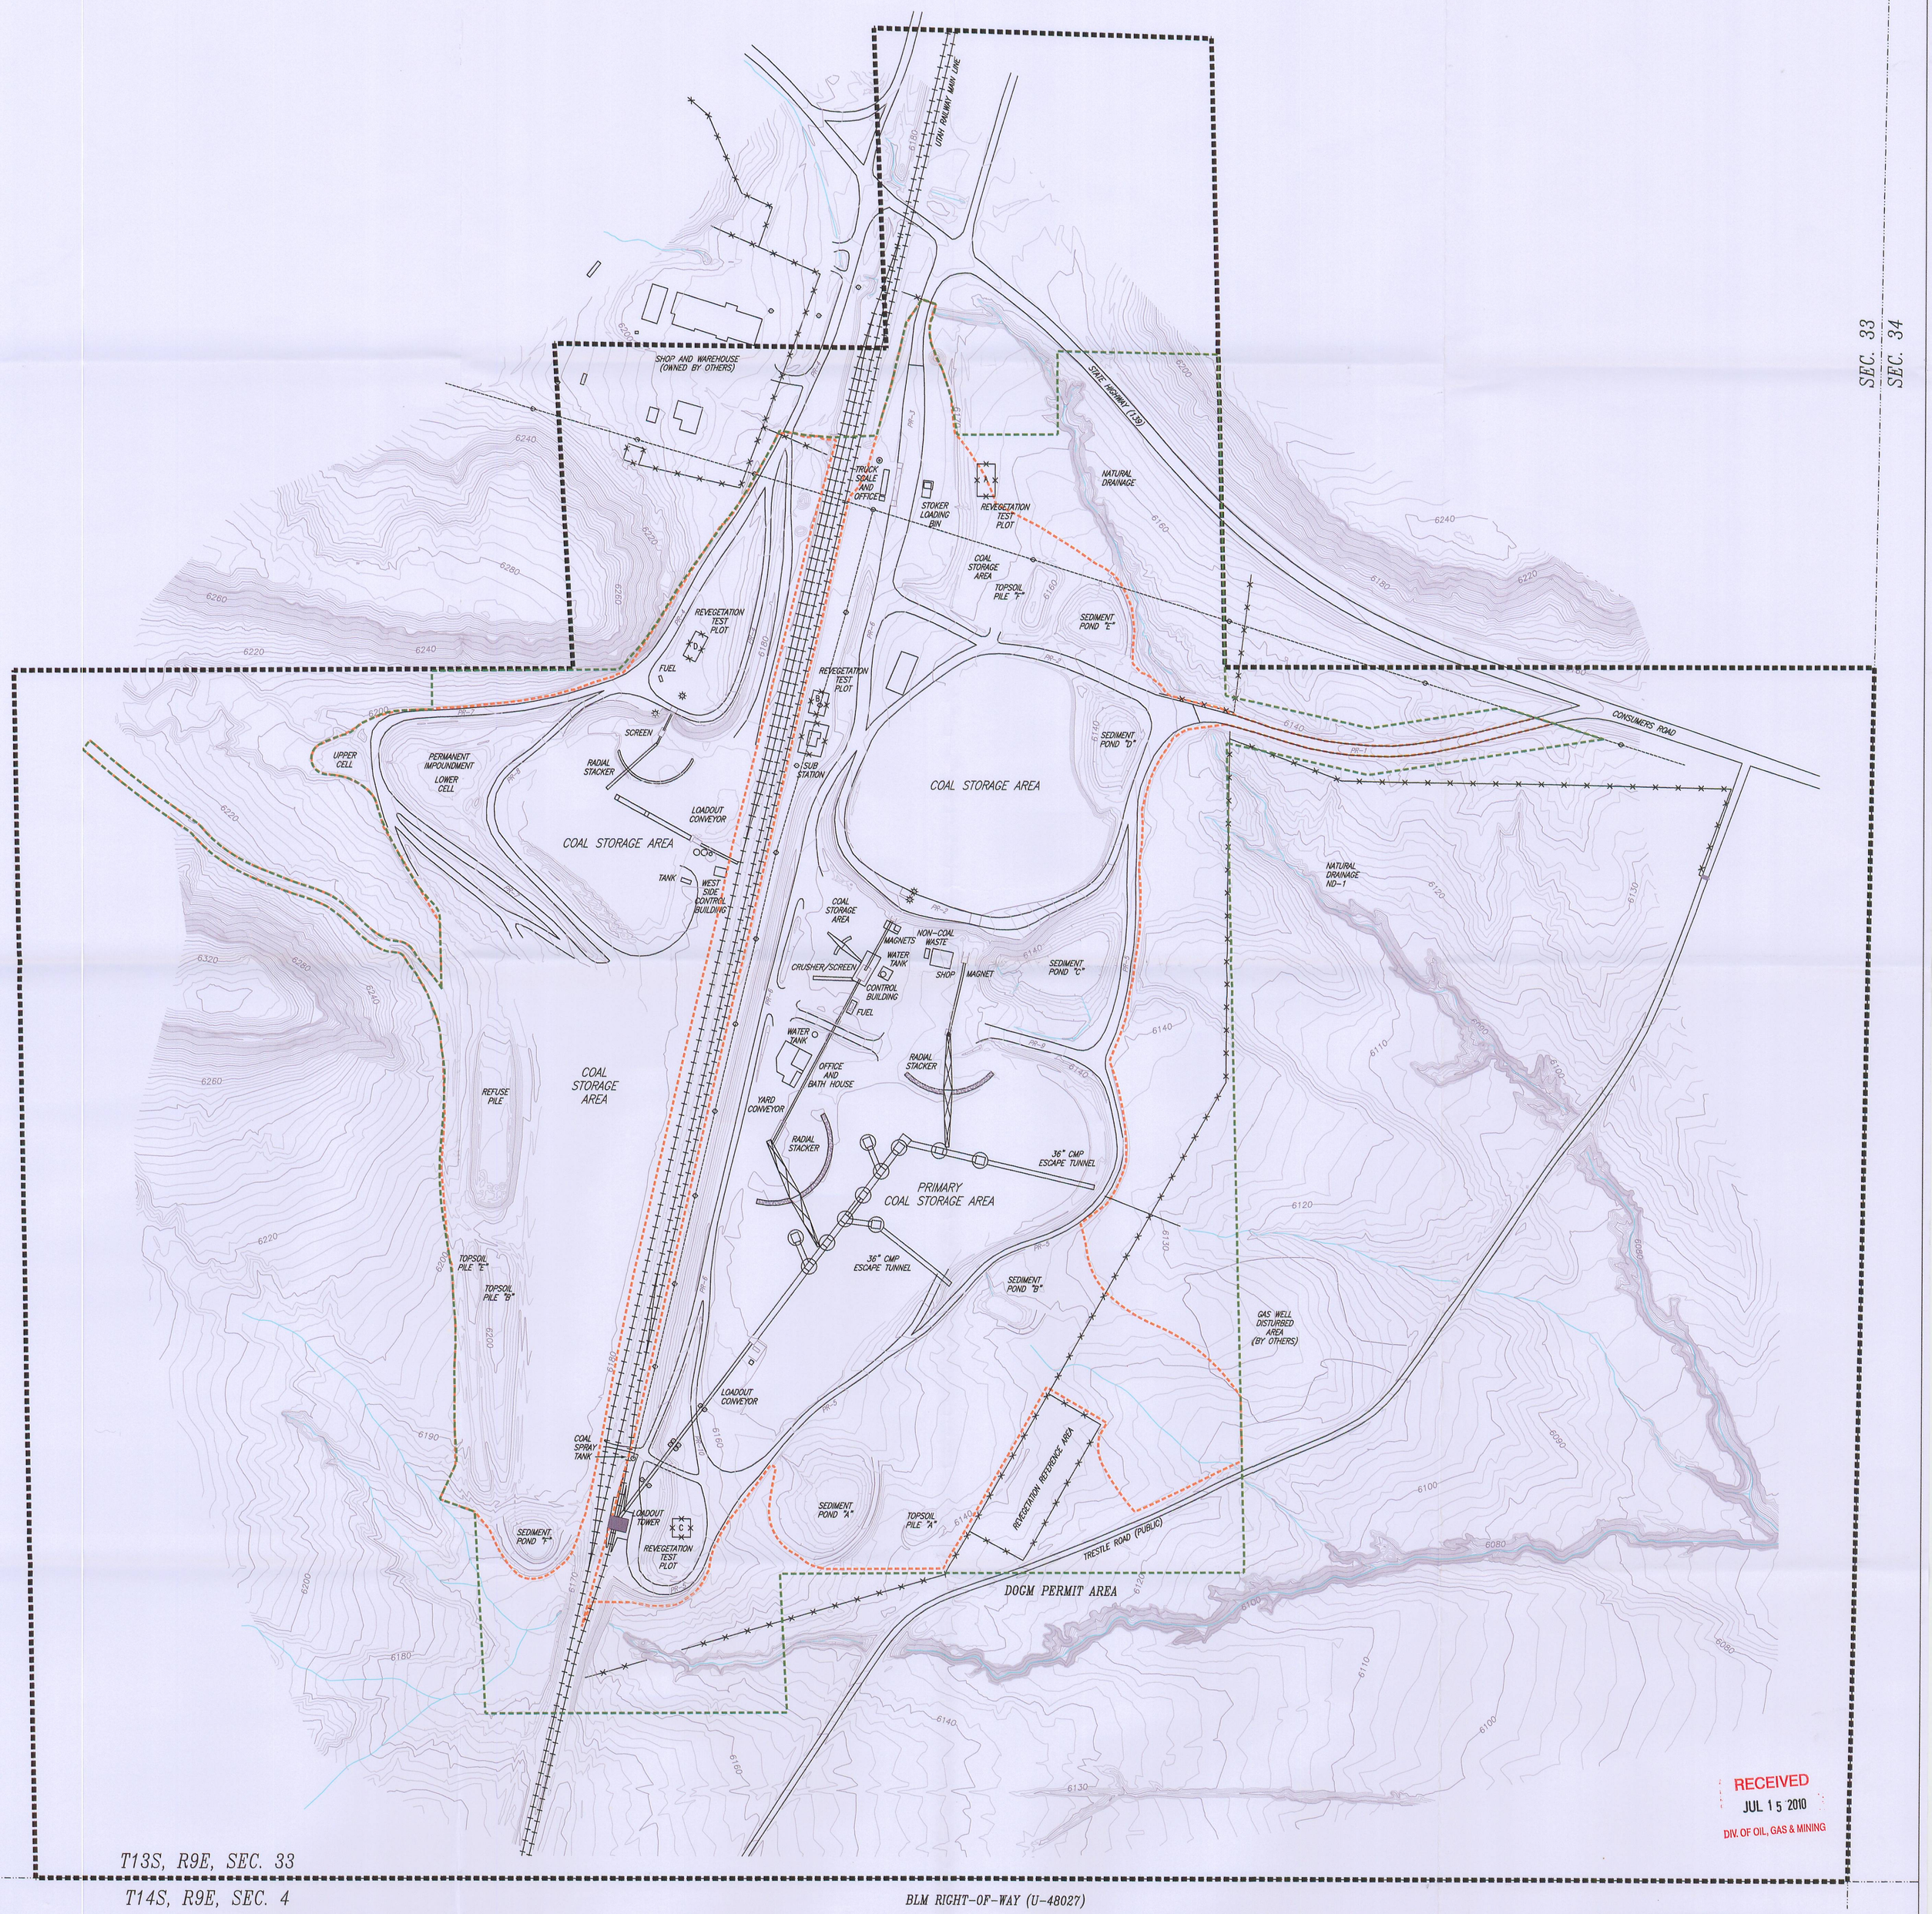

RECEIVED
JUL 15 2010
DIV. OF OIL, GAS & MINING

LEGEND

- EXISTING BLM RIGHT OF WAY (U-48027)
- DOGM PERMIT BOUNDARY
- EXISTING DISTURBED AREA BOUNDARY (66.91 ACRES)

File in:
☐ Confidential
☒ Shelf
☐ Expandable
Date Folder 071510 C/0070033
See: Incoming For additional information

CONTOUR INTERVAL – 2'
PHOTOGRAPHY DATE: 10/22/2006

UTAH REGISTERED PROFESSIONAL ENGINEER #6449561 David W. Hibbs 7/12/10

ANDALEX RESOURCES, INC.

WILDCAT LOADOUT
EXISTING SURFACE FACILITY MAP

REVISION NUMBER:	SCALE:
5	1" = 150'
DATE: JULY 2010	PLATE 1