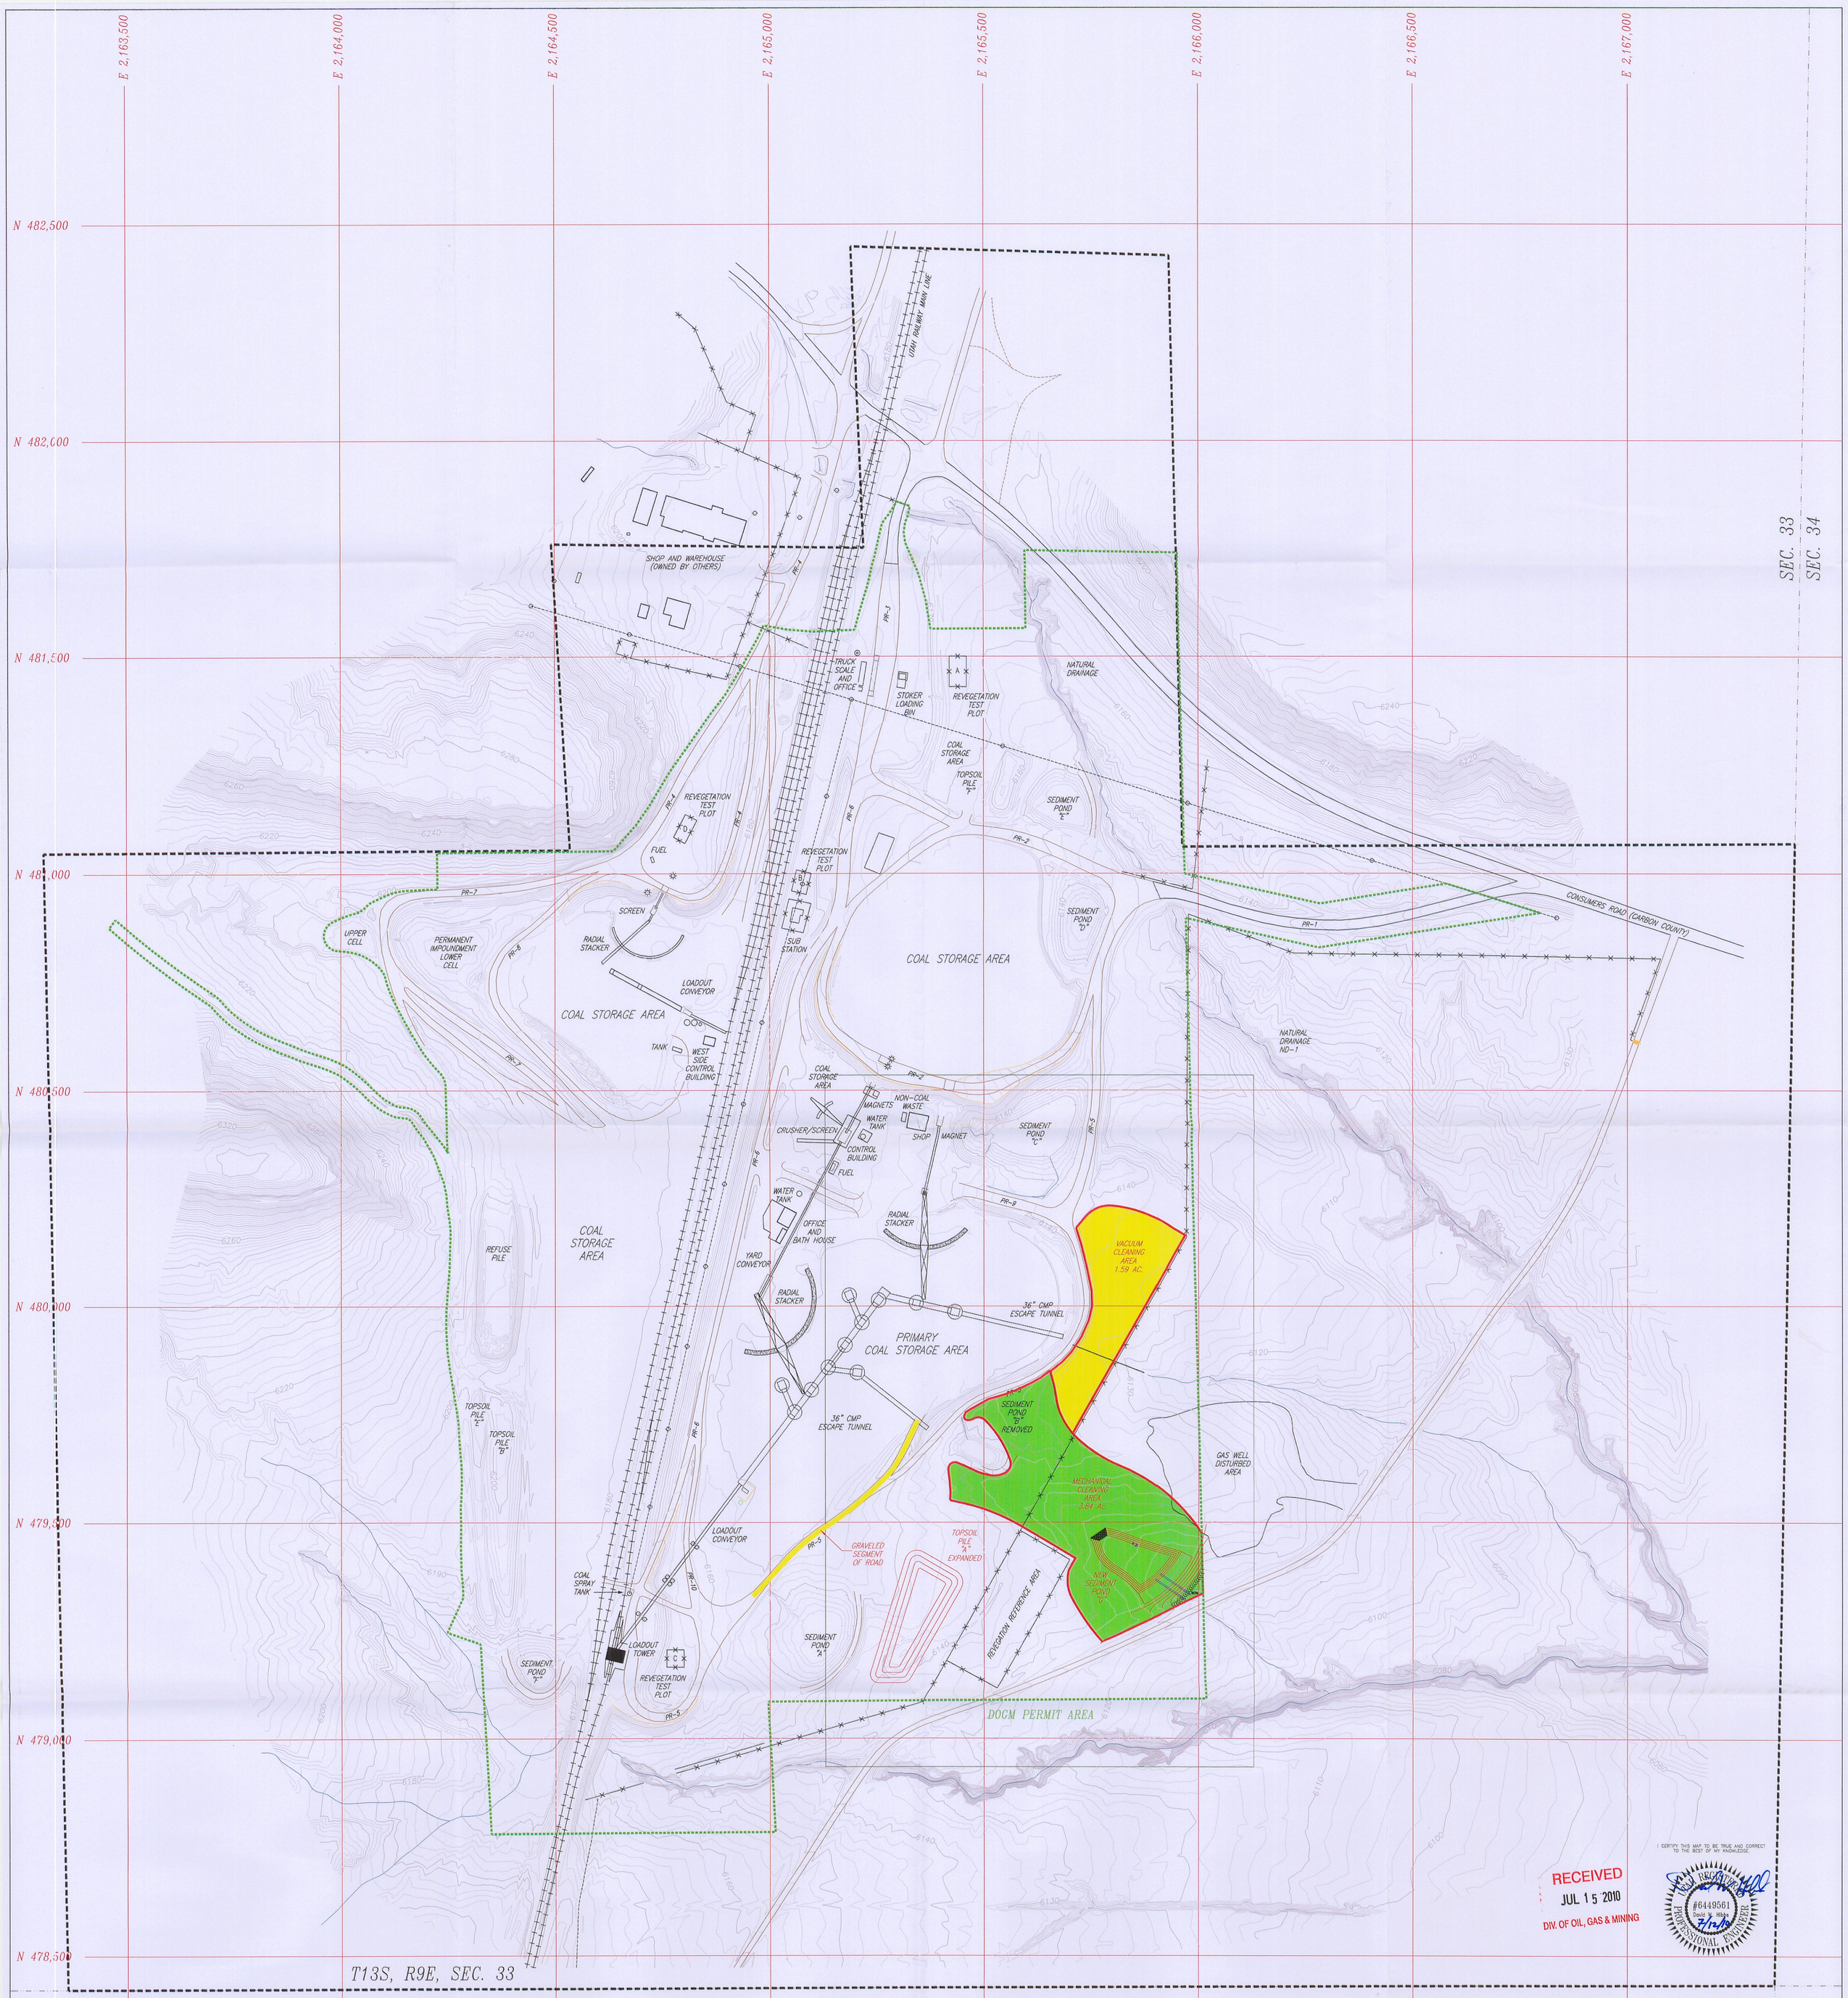

RECEIVED
JUL 15 2010
DIV. OF OIL, GAS & MINING

I CERTIFY THIS MAP TO BE TRUE AND CORRECT TO THE BEST OF MY KNOWLEDGE.

UTAH REGISTERED PROFESSIONAL ENGINEER #6449561 David W. Hanks 7/12/10

LEGEND:

- DOGM PERMIT AREA:
- BLM RIGHT-OF-WAY (U-48027):
- PRIMARY ROAD:
- FENCE LINE:

File in:
☐ Confidential
☒ Shelf
☐ Expandable
Date Folder 07/15/10 C/0070033
See: Incoming For additional information

CONTOUR INTERVAL - 2'
PHOTOGRAPHY DATE: 10/22/2006

ANDALEX RESOURCES, INC.

WILDCAT LOADOUT
PROPOSED SURFACE FACILITY MAP
RESPONSE TO DO-04

REVISION NUMBER: 1	SCALE: 1" = 150'
DATE: JULY 2009	PLATE 1A