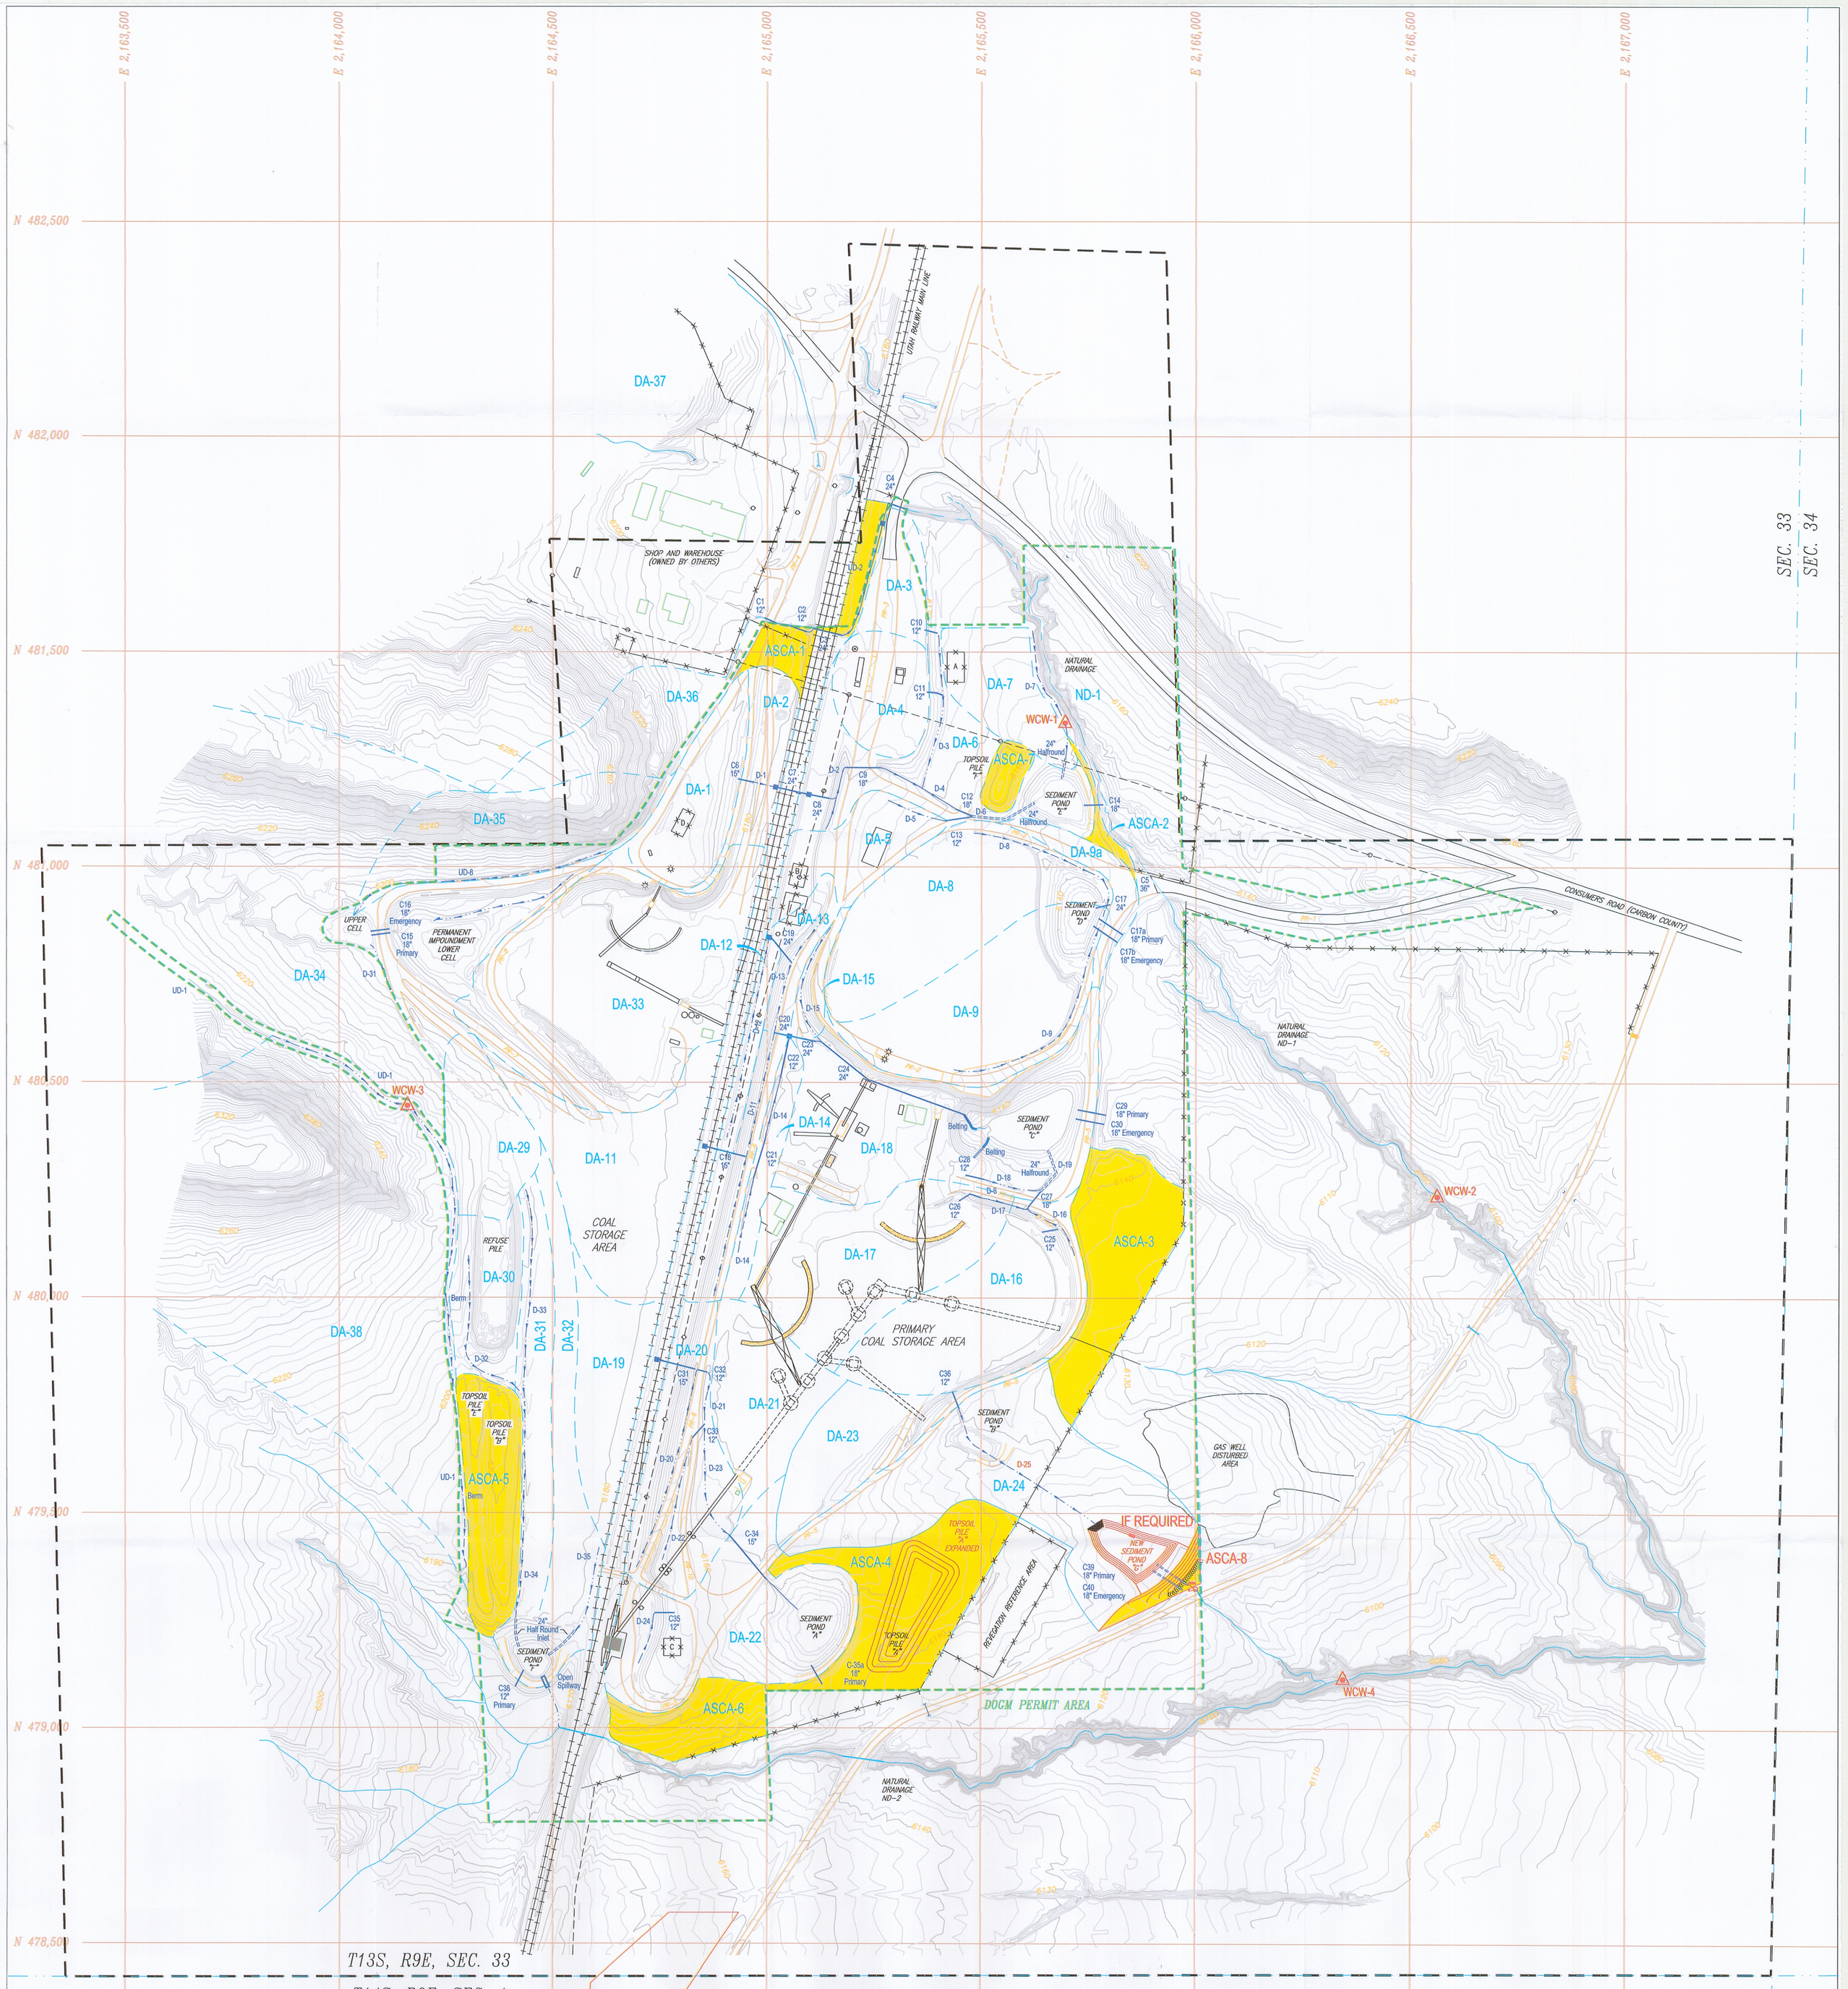

LEGEND:

- DOGM PERMIT AREA:
- BLM RIGHT-OF-WAY (U-48027):
- PRIMARY ROAD:
- FENCE LINE:
- CULVERT (CMP):
- DITCH:
- HALF-ROUND (CMP):
- WATER MONITORING STATION: WCW-3
- DRAINAGE AREA:
- ASCA AREA:

NOTE:

SEE PLATE 15 FOR EXTENDED WATERSHEDS.

PROFESSIONAL ENGINEER No. 22-150287-2203 J. THOMAS PALUSO STATE OF UTAH

RECEIVED JAN 29 2012 DIV. OF OIL, GAS & MINING

File in: ☐ Confidential ☐ Shelf ☒ Expandable

Date Folder: 02/01/12 C0070033

CONTOUR INTERVAL – 2'
PHOTOGRAPHY DATE: 10/22/2006

INTERMOUNTAIN POWER AGENCY

WILDCAT LOADOUT
PROPOSED DRAINAGE MAP
RESPONSE TO DO-04

REVISION NUMBER:	SCALE:
2	1" = 150'
DATE: JANUARY 2012	PLATE 2A