MONSEN ENG. 111588

CROSS REFERENCE TO
EXHIBITS 2.1-1 & 3.3-1

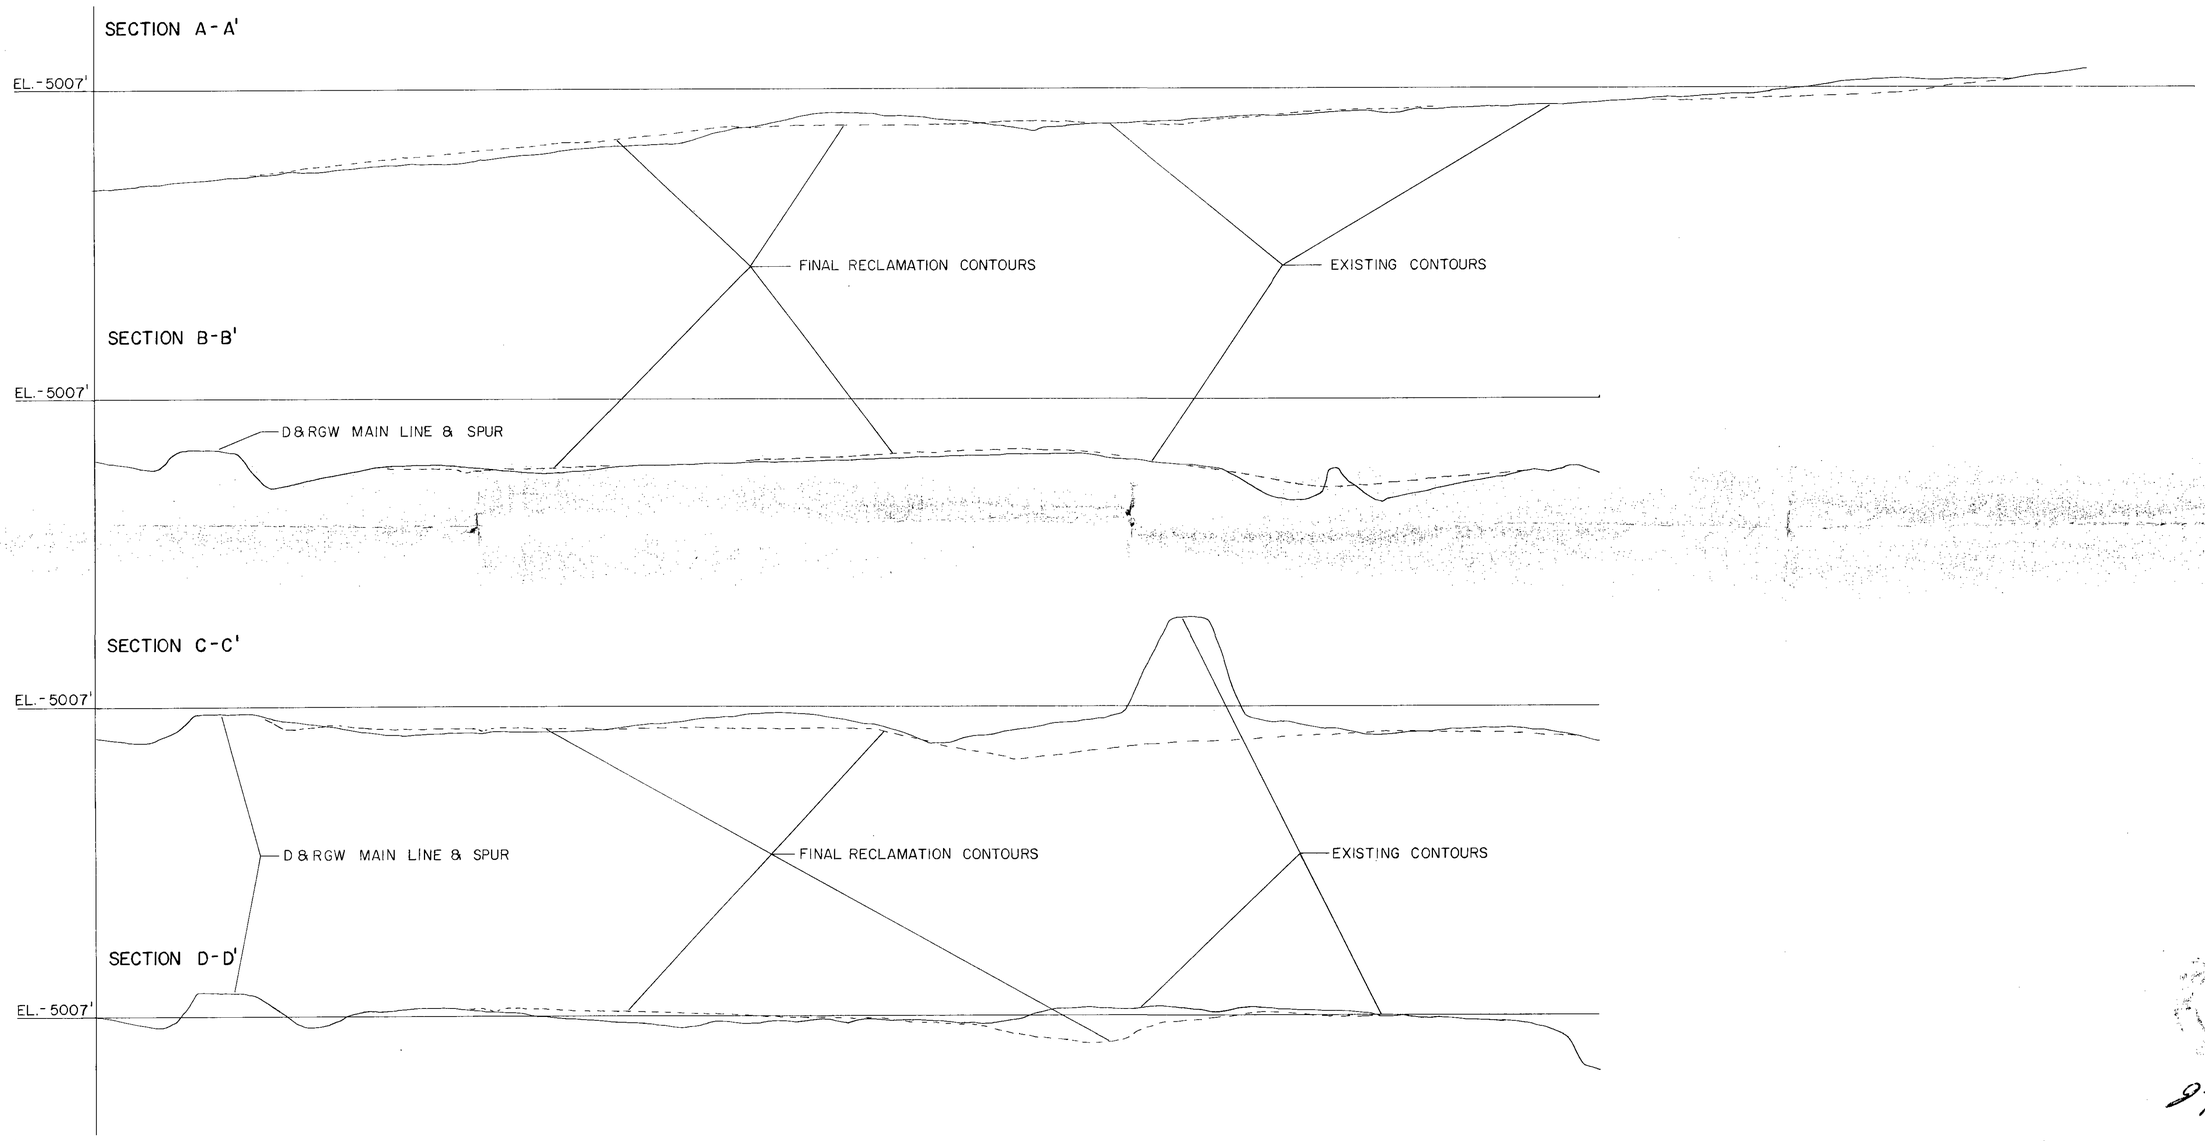

HORIZONTAL SCALE - 1" = 50'
VERTICAL SCALE - 1" = 10'

RECEIVED
JAN 04 1988
DIVISION OF
OIL, GAS & MINING

REVISIONS		
NO.	DATE	BY
1		
2		
3		

Soldier Creek Coal Company

SOLDIER CANYON MINE

SCALE:	TITLE:	DRAWING NO.
SHOWN	CROSS SECTIONS - BANNING LOADOUT	D 222
DRAWN BY: CPA / DATE: 12-8-87	CHECKED / DATE / APPROVED / DATE	EXHIBIT 4.2-1