MONSEN ENG. 100 11-81 MC 3199

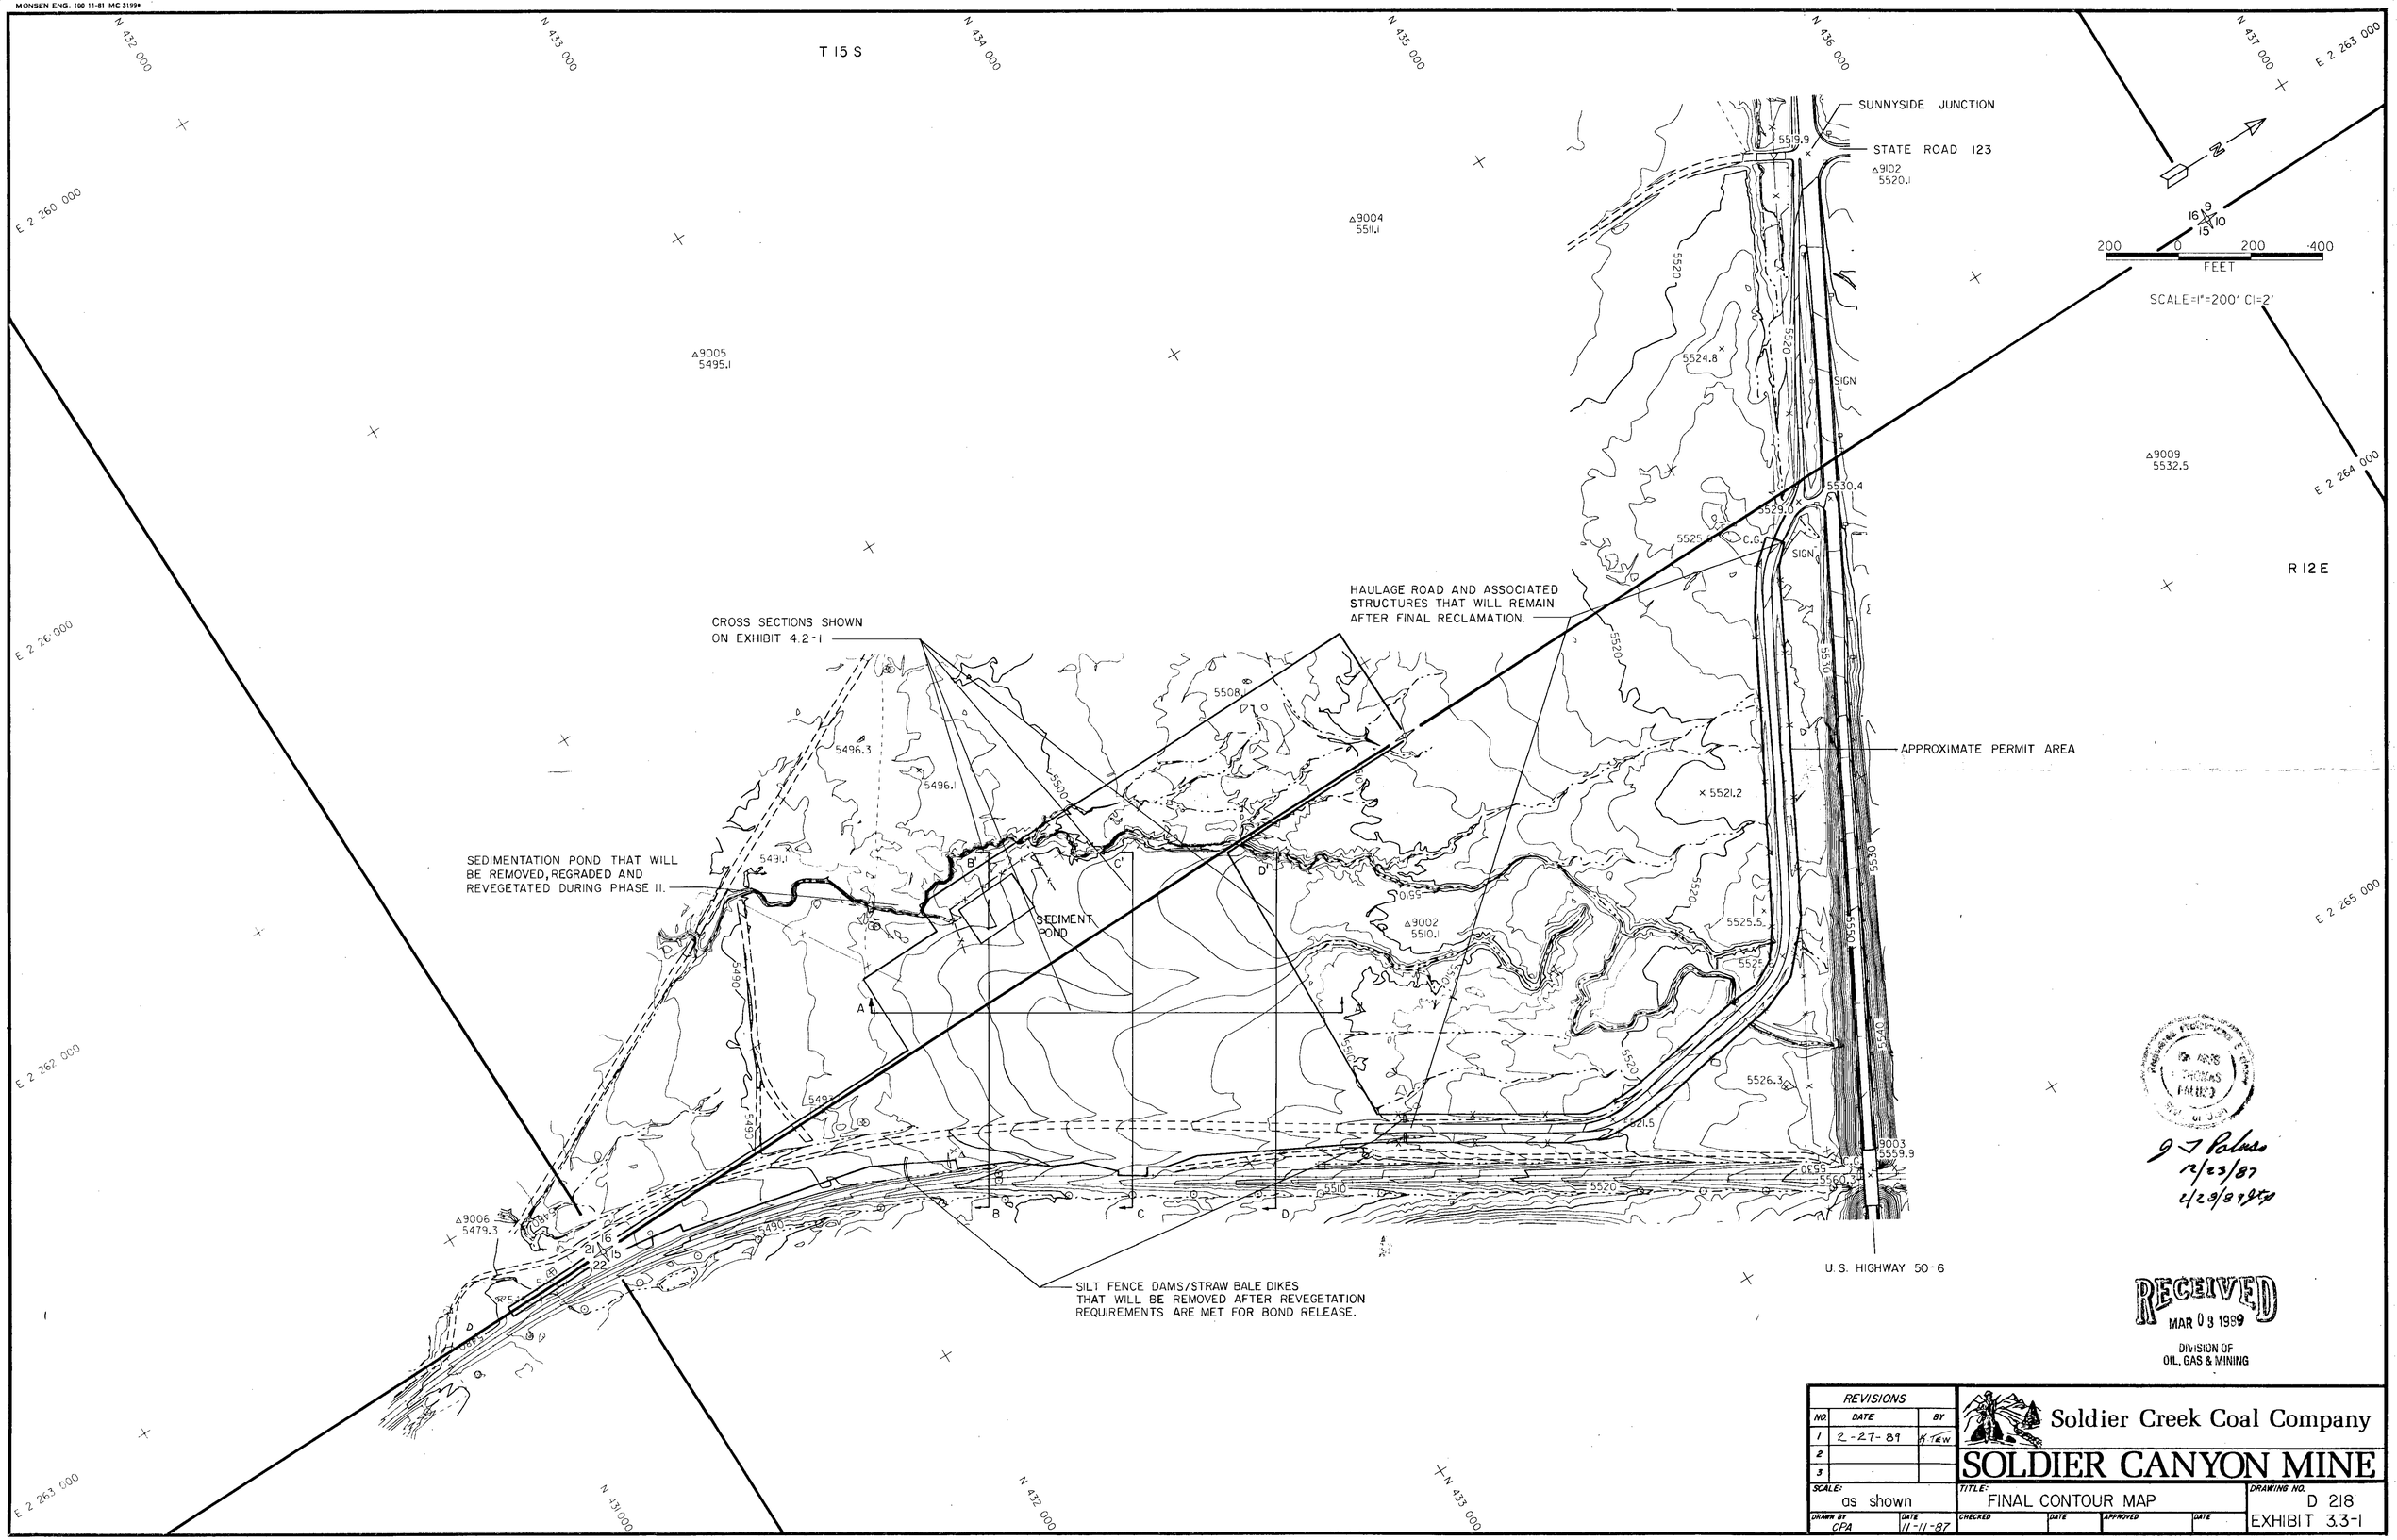

RECEIVED
MAR 03 1989
DIVISION OF OIL, GAS & MINING

REVISIONS		
NO.	DATE	BY
1	2-27-89	H.TEW
2		
3		

Soldier Creek Coal Company

SOLDIER CANYON MINE

SCALE: as shown	TITLE: FINAL CONTOUR MAP	DRAWING NO. D 218
DRAWN BY CPA / DATE 11-11-87	CHECKED / DATE / APPROVED / DATE	EXHIBIT 3.3-1

Prepared By ANALYTICAL SURVEYS, INC., 1645 Jamboree Drive - Suite 100, COLORADO SPRINGS, CO 80918