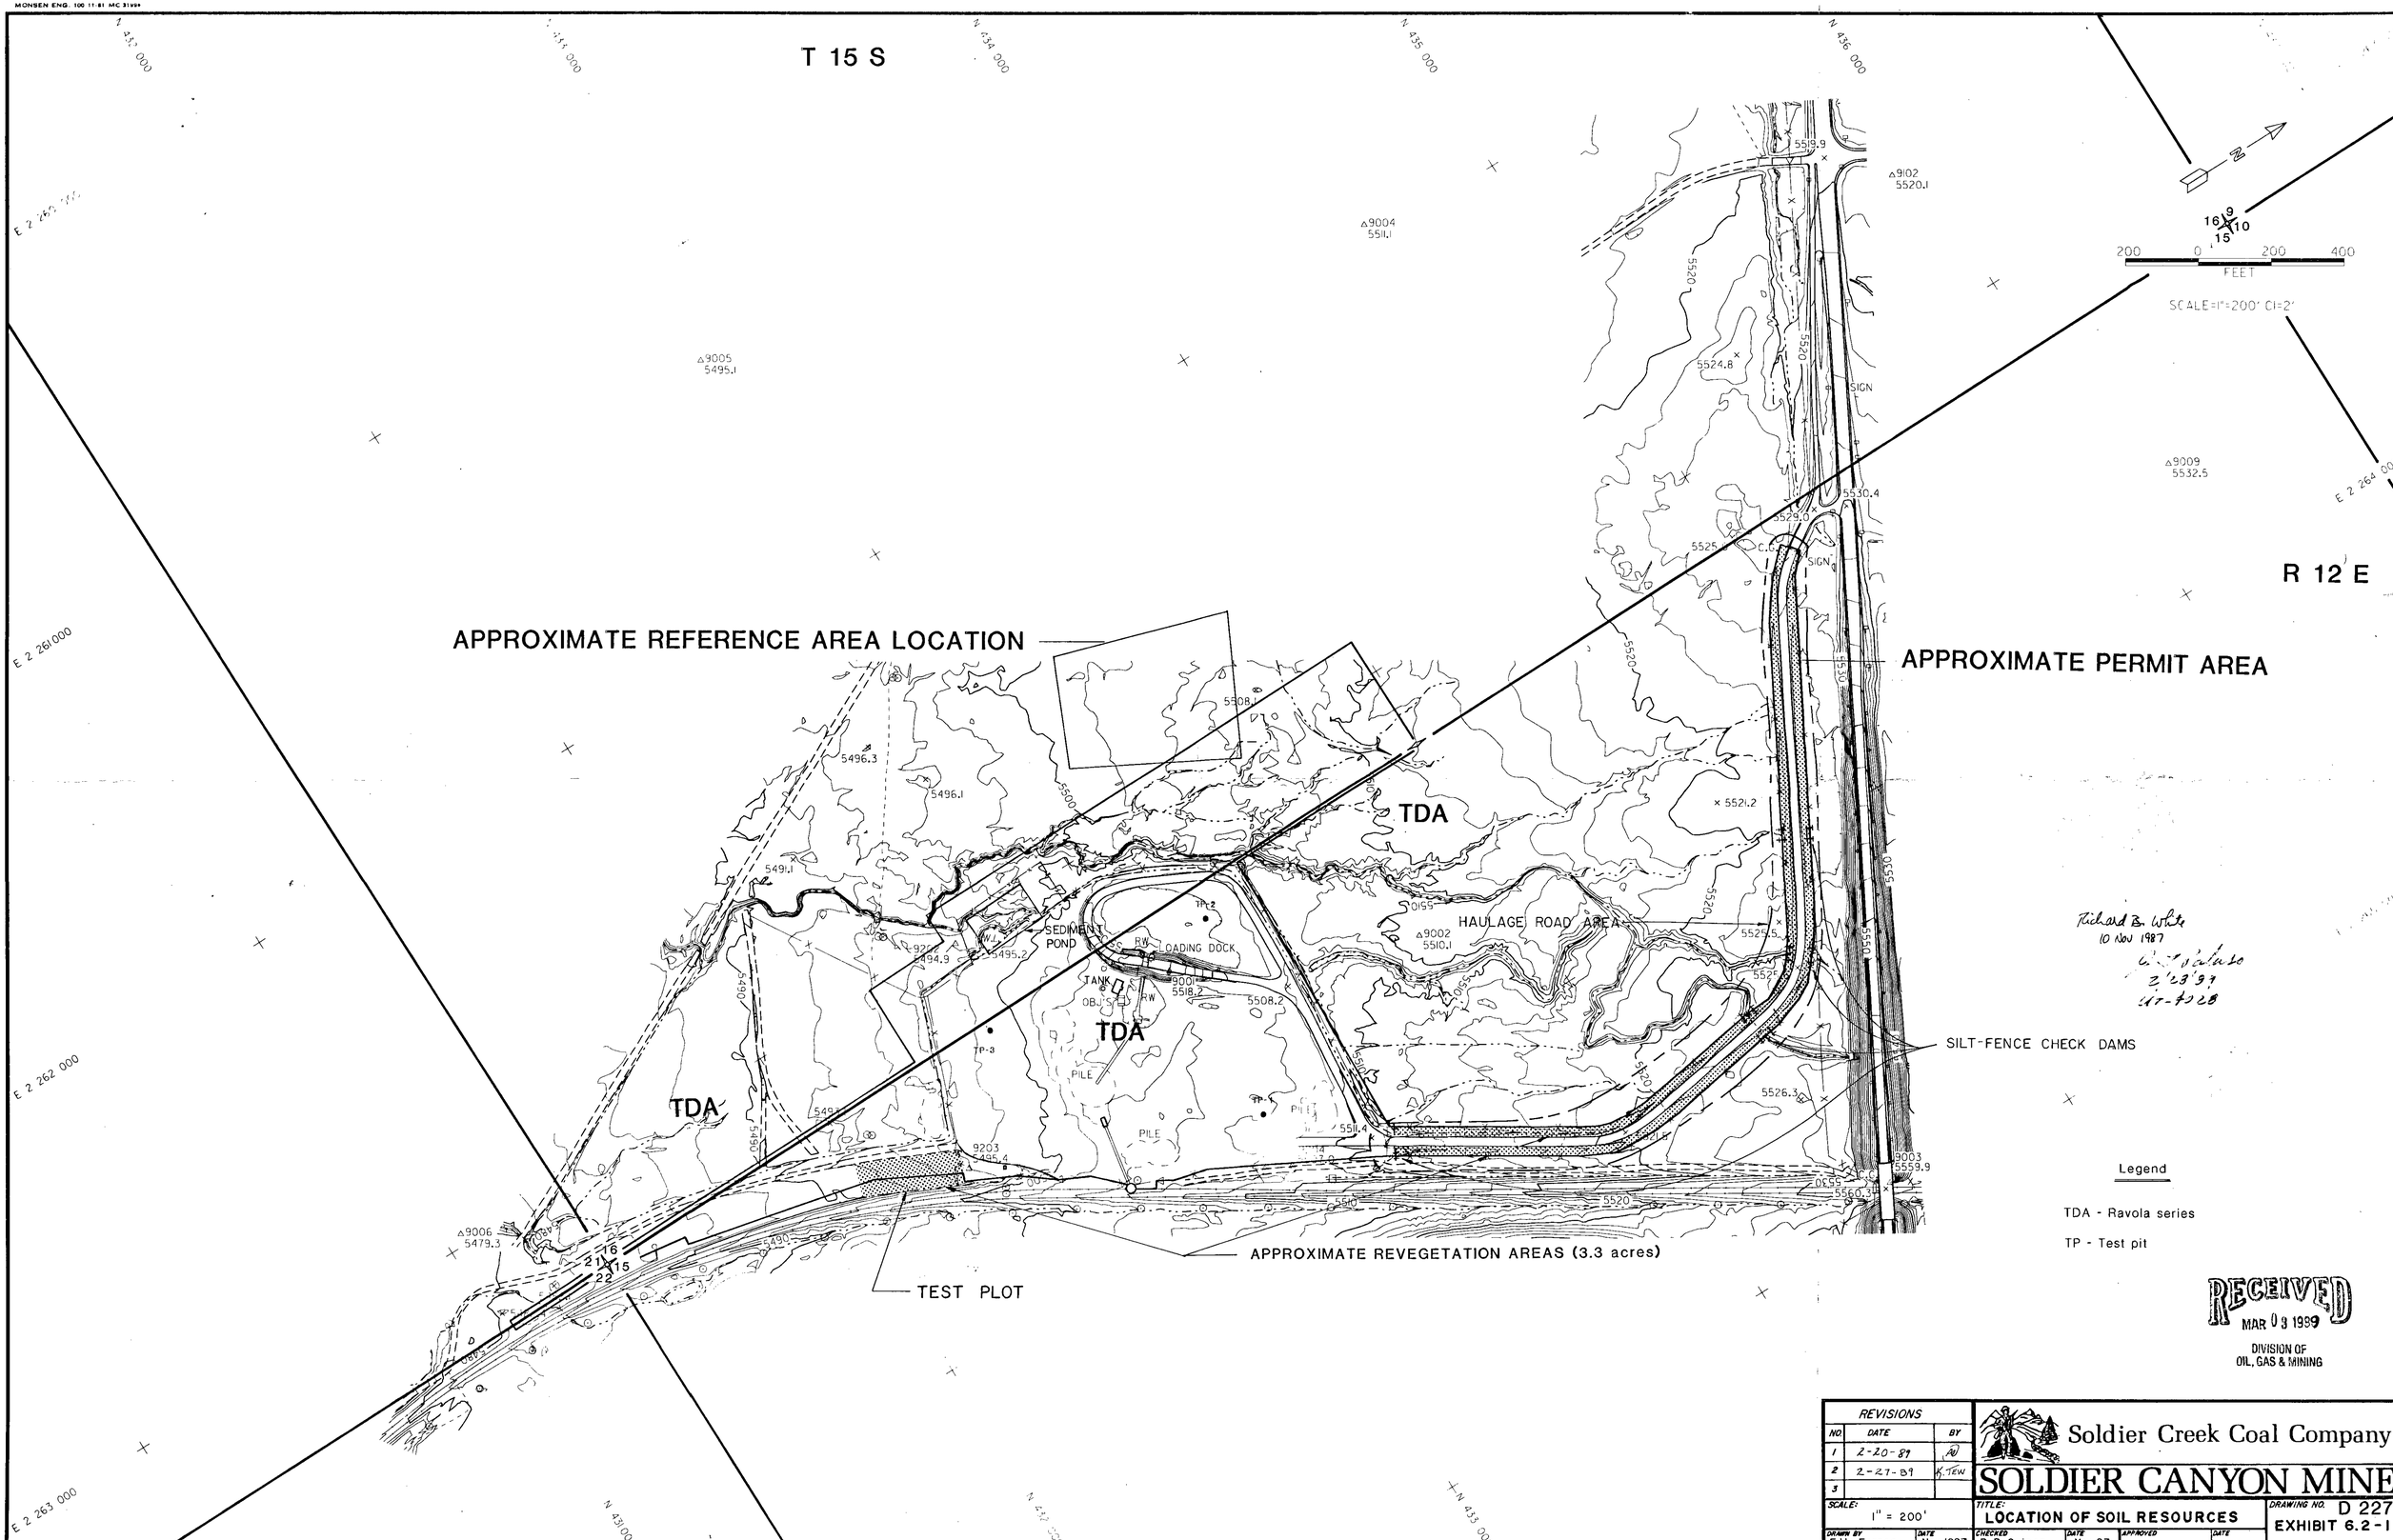

Richard B. White
10 Nov 1987
2/23/89
UT-4028

RECEIVED
MAR 03 1989
DIVISION OF
OIL, GAS & MINING

REVISIONS		
NO.	DATE	BY
1	2-20-89	[illegible]
2	2-27-89	K. TEW
3		

Soldier Creek Coal Company

SOLDIER CANYON MINE

SCALE: 1" = 200'

TITLE: LOCATION OF SOIL RESOURCES

DRAWING NO. D 227
EXHIBIT 6.2-1

DRAWN BY: Eddy Franco — DATE: Nov. 1987 — CHECKED: R. B. Gainer — DATE: Nov. 87 — APPROVED — DATE

Prepared By ANALYTICAL SURVEYS, INC., 1935 Jamboree Drive - Suite 100, COLORADO SPRINGS, CO 80918